




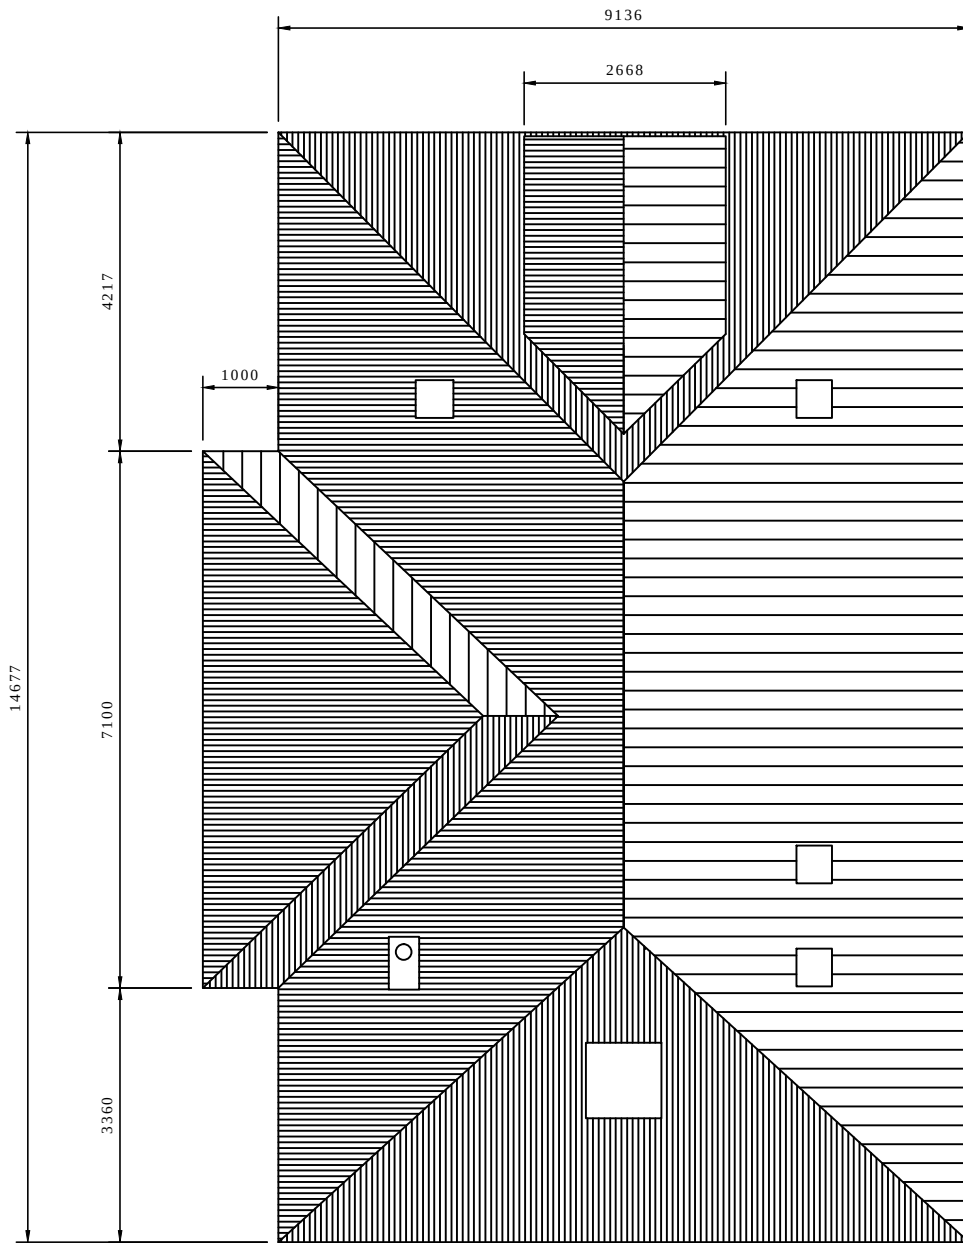

EXISTING ROOF PLAN

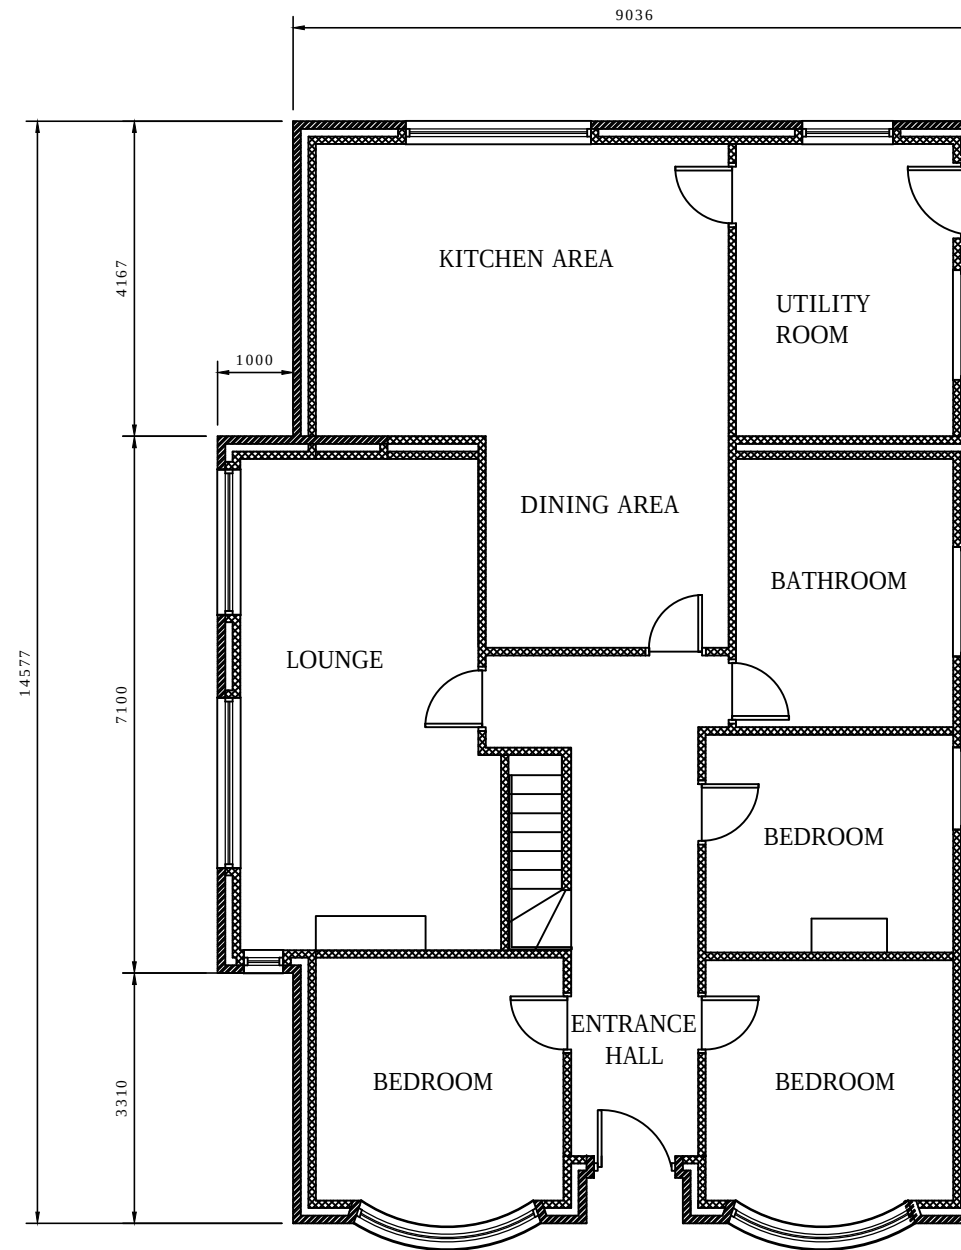

EXISTING FLOOR PLAN

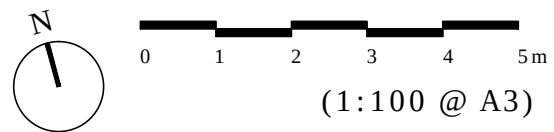

DO NOT SCALE

 21 Meadow Drove Business Centre, Meadow Drove, Bourne, Lincolnshire. PE10 0BQ. Tel: +44 (0)1778 305 082 Web: www.nexusdcltd.co.uk	Project Name: New Build Link Detached Garage	Client: Mr. Charles Robinson	Contract No: NX025
	Drawing Title: Existing Roof & Floor Plan	Site Address: Hamlin, North Drove, Quadring Fen, Spalding, Lincolnshire. PE11 4QS.	Designed By: Michael McNally
			Checked By: Kieron Robinson MSc
			Date: November 2017
			Drawing No: NX025-DR-002 Revision no: /