


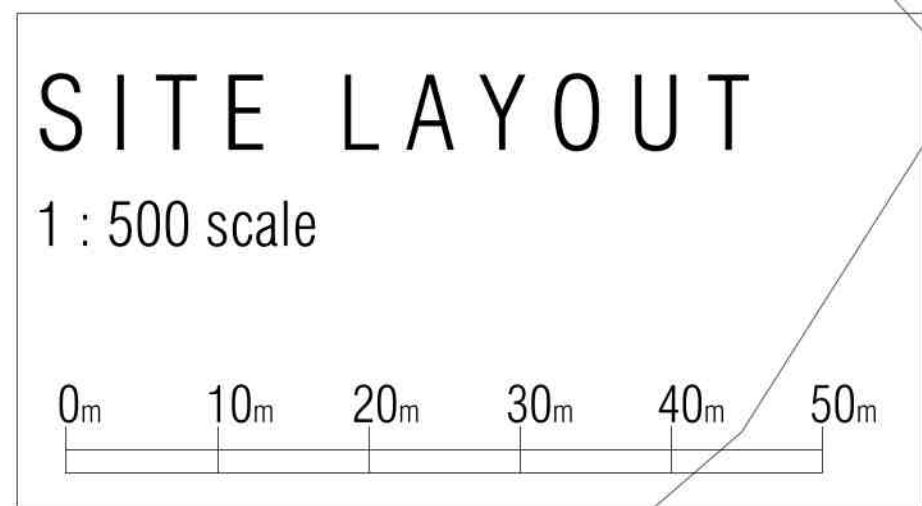

Boundary Treatment

Rear gardens to be divided by 1.8m high timber closeboard fence.
Where boundaries adjoining neighbouring properties do not provide sufficient screening a 2.0m high closeboard fence to be erected". Front gardens to be divided by 0.45m high timber post and rail fence.
Screen fence to south east boundary with Nursery to be 2.0m high timber closeboard fence.
Front & Rear Gardens to be turfed.
Driveways to be permeable (gravel / granite chippings) with tarmac apron in verge onto highway in accordance with LCC Highways specification.


*Boundary to rear of No. 125 Main Road with plot 4 to be supplemented by 2.0m high closeboard fence + 0.6m high trellis screen top.

Drainage
Refer to Drainage Strategy which provides details of foul and surface water design proposals

Refuse Storage and Collection
provision is made within rear gardens for suitable storage of general and recycle materials pending collection from dwelling curtilage in accordance with SHDC refuse policy.

Street Lighting
A scheme of street lighting to be designed in accordance with LCC Highways specification to the adoptable estate road.

External Materials
Refer to Separate Materials Schedule for individual dwelling specification

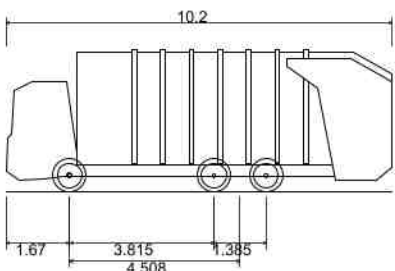

Phoenix 2 Duo (P2-12W with Elite 6x4 chassis)	
Overall Length	10.200m
Overall Width	2.530m
Overall Body Height	3.751m
Min Body Ground Clearance	0.304m
Track Width	2.500m
Lock to lock time	4.00s
Kerb to Kerb Turning Radius	7.800m

P7	25.06.22	DH	SP	Terrace houses updated
P6	09.06.22	DH	SP	House types updated
P5	10.05.22	DH	SP	Parking arrangement updated
P4	05.05.22	DH	SP	House type ref added. Site updated to SHDC comments
P3	27.04.22	DH	SP	Vehicle tracking added and private driveway updated
P2	11.04.22	DH	SP	Updated to incorporate LCC comments
P1	12.03.22	DH	SP	House types updated
rev	date	name	chk	note



A The Limes, 80 High Street, Ketter, Stamford PE9 3TE
E simon@h-a-architectural.co.uk
T 01780729122

A1

Original Sheet Size

STATUS
PLANNING

PROJECT
Phase 2
Proposed Residential Development
Crossroads Nursery
Main Road
Quadrang

CLIENT
Stinders Developments

DRAWING TITLE
Proposed Block Plan

SCALE	DATE	DRAWN	CHK
1:500	21.12.2021	DH	-
DRAWING NUMBER	REVISION		
4141/2001	P7		