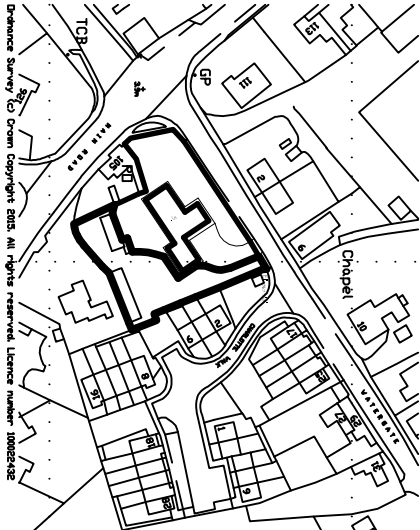
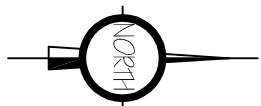


3 BEDROOM BUNGALOW & DETACHED DOUBLE GARAGE.  
SHOWN IS INDICATIVE ONLY.

LOCATION PLAN  
1/2500[illegible]

**G. R. MERCHANT**  
I-ENG AMICE FIWO  
  
ARCHITECTURAL, STRUCTURAL  
AND LAND DRAINAGE  
CONSULTANTS

**E-Mail: G. R. Merchant @ Merchant. F9.  
Co. UK**

RESIDENTIAL DEVELOPMENT.  
Rear of 3 WATERGATE,  
QUADRING.  
SPALDING, LINC'S, PELL APY

**Client**  
K. ELSEY.

## Drawing

LOCATION & SITE LAYOUT PLANS  
- PROPOSED.

|             |          |
|-------------|----------|
| Job Ref.    | 2883-15, |
| Drawing No. | 02.      |

NOV 2015

AS INDICATED

**DO NOT SCALE FROM THIS DRAWING**  
The drawing is accessible and may not be altered. Instead, photograph and use for your other.

[illegible]