


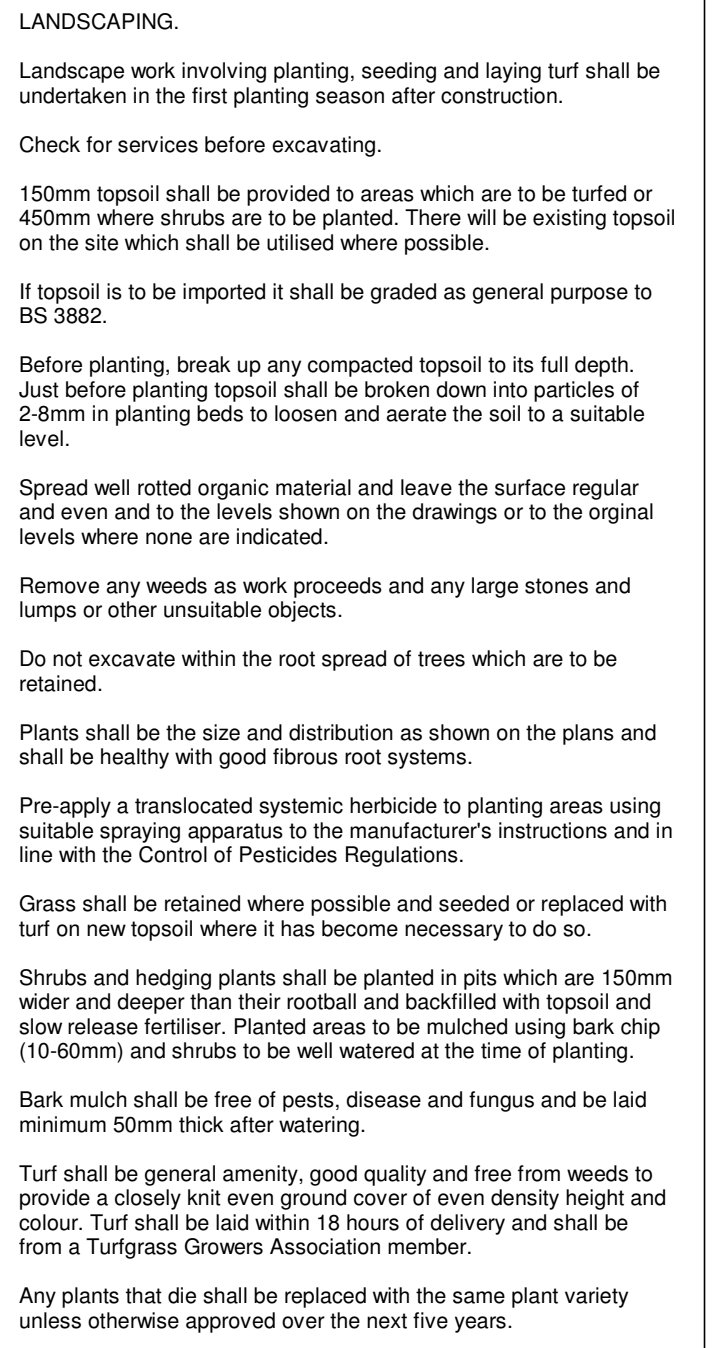

Land South 70 Main Road,
Quadring, PE11 4PW

Proposed development: 5
houses

Project number	2040
Date	13.11.20
Drawn by	Author
Paper size	A1
P106	
Scale	1 : 200

