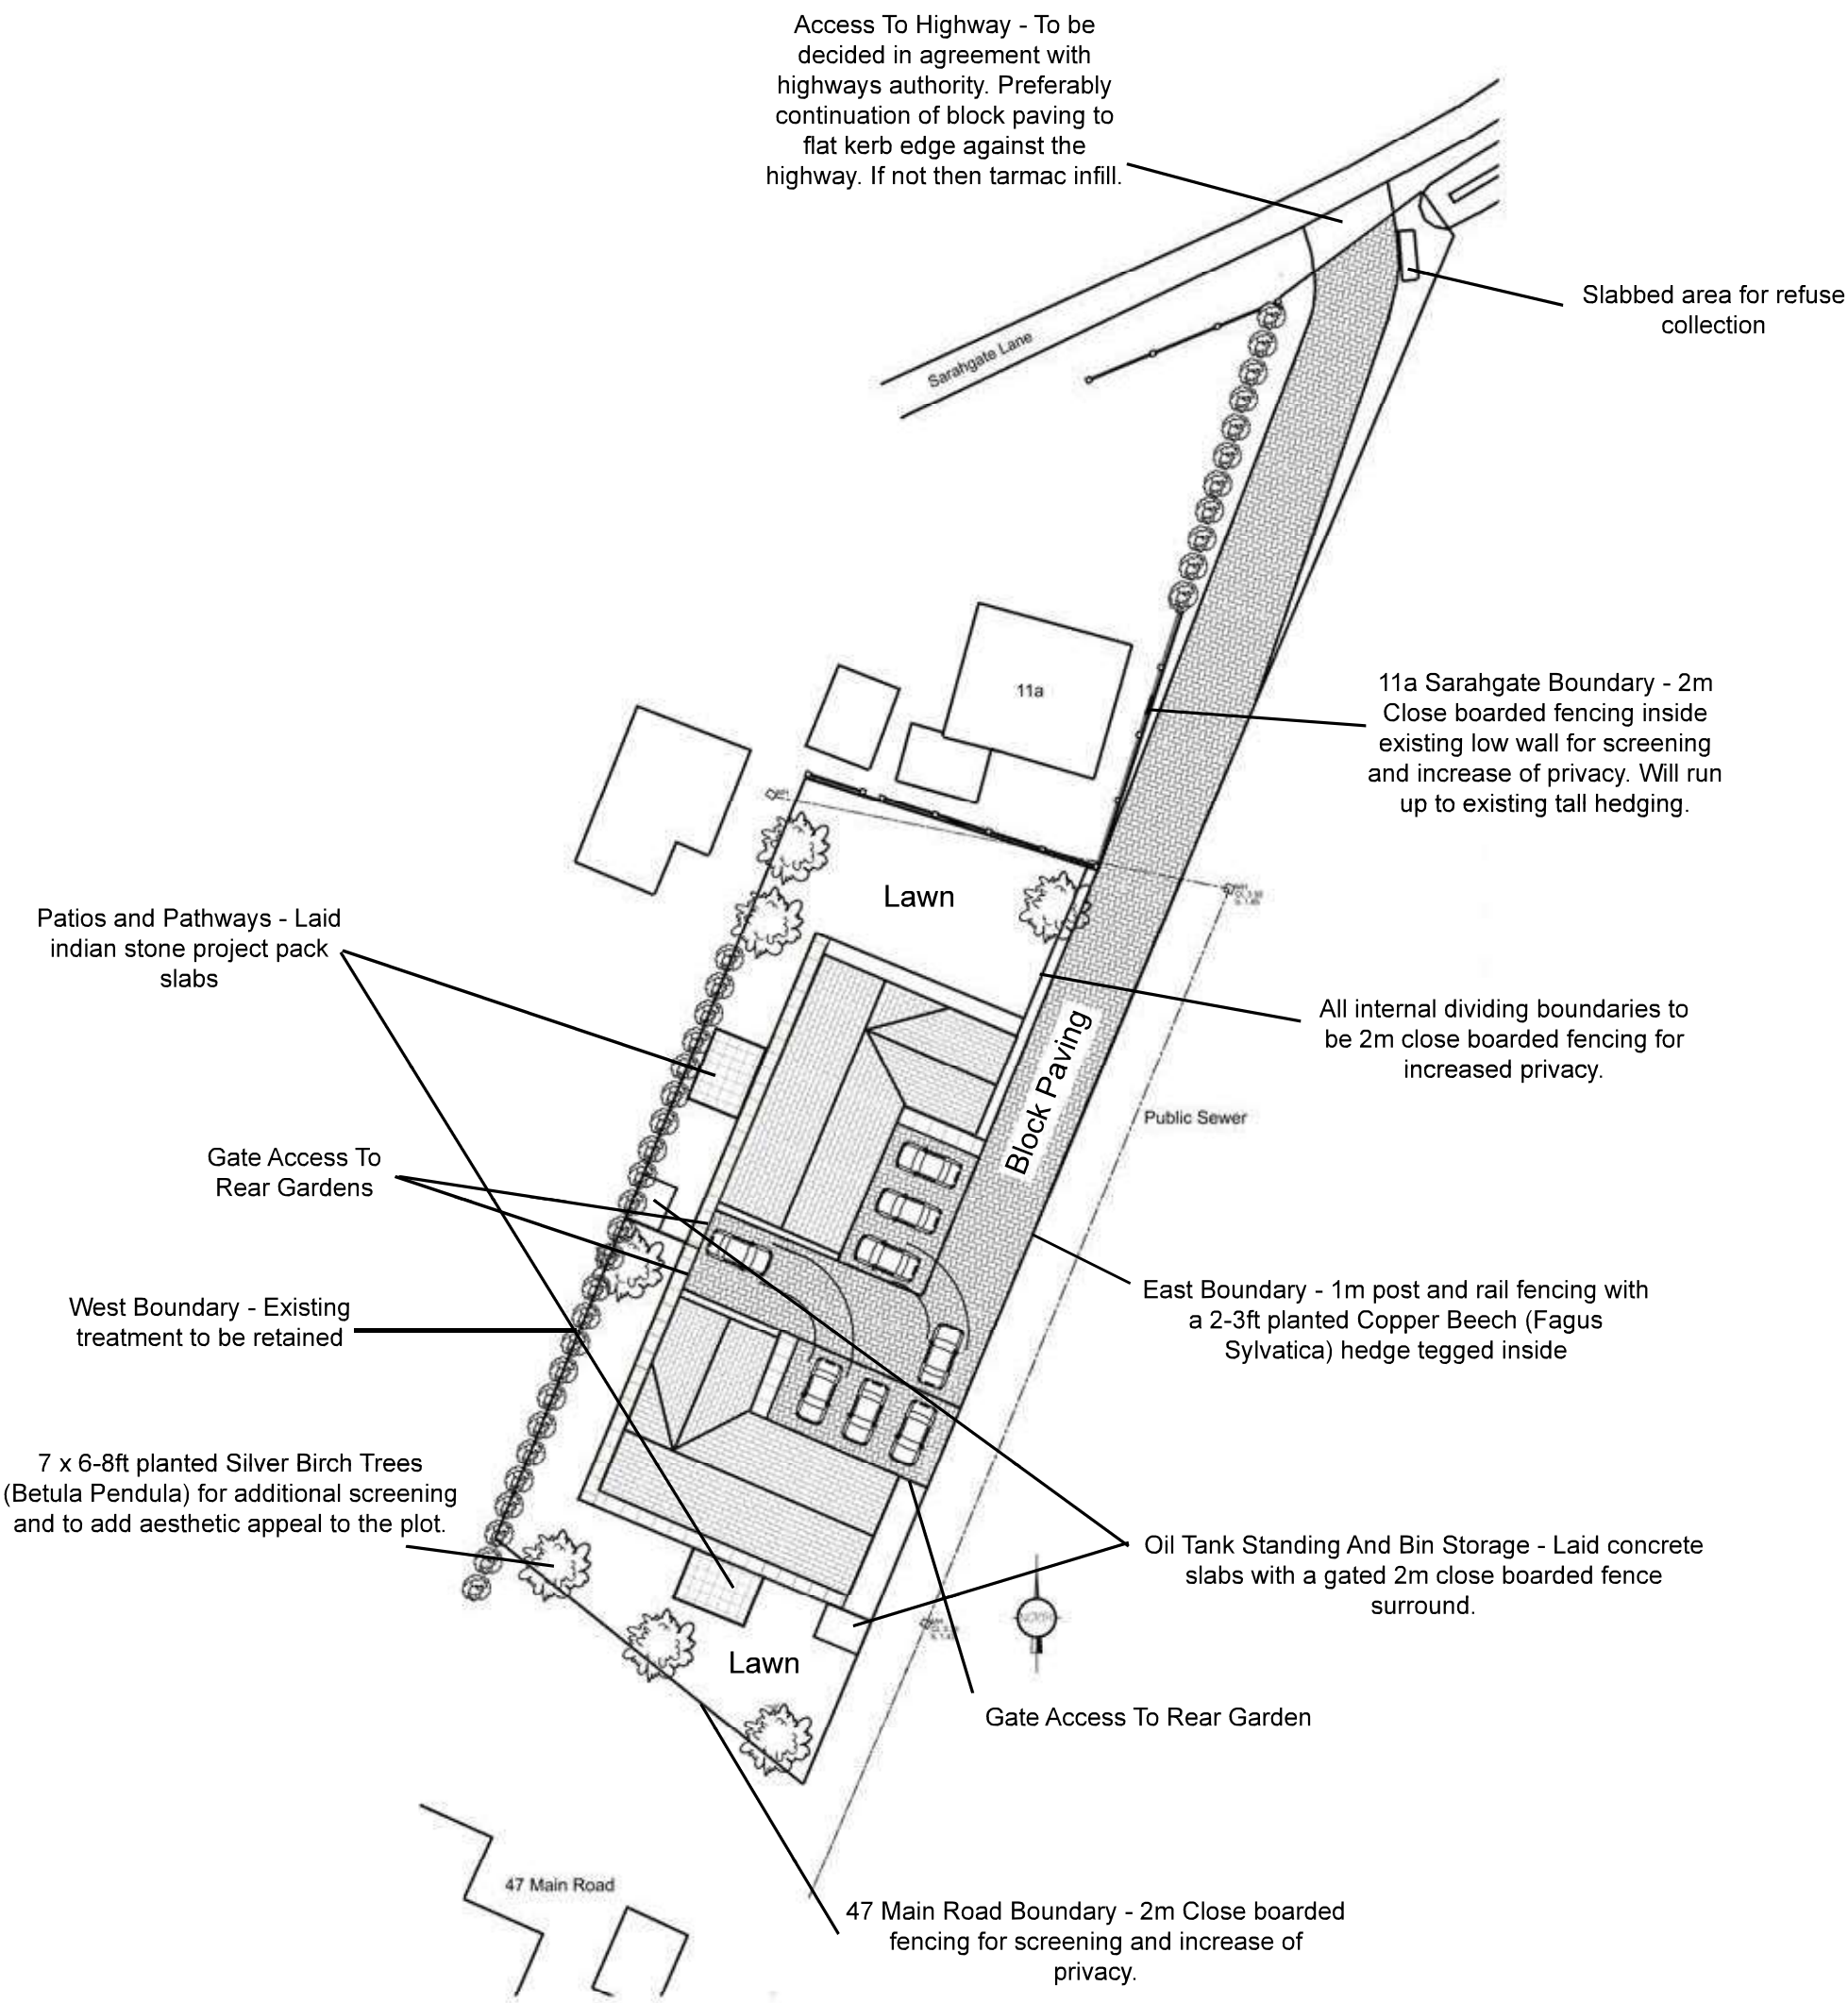


Block Plan With Notation
PE11 4QE
1-500