

SOUTH


ROOF TO OFFICE EXTENSION & SOUTH SLOPE OF EXISTING TILEFORM MANTLE EFFECT GREY METAL SHEETING. ALL OTHER ROOF AREAS STD METAL PROFILE SHEETING GOOSEWING GREY

WHITE UPVC JOINERY


GOOSEWING GREY METAL CLADDING TO WALLS

RED MULTI STOCK FACE BRICK TO PLINTH


GREY 150mm HR/PVC GUTTER WITH 100Ø DOWNPIPES

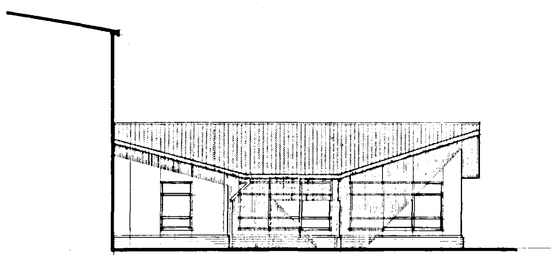


WEST

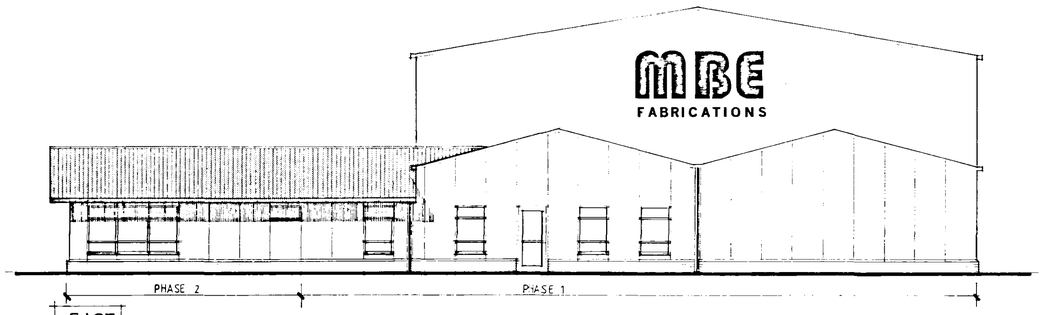

EAST

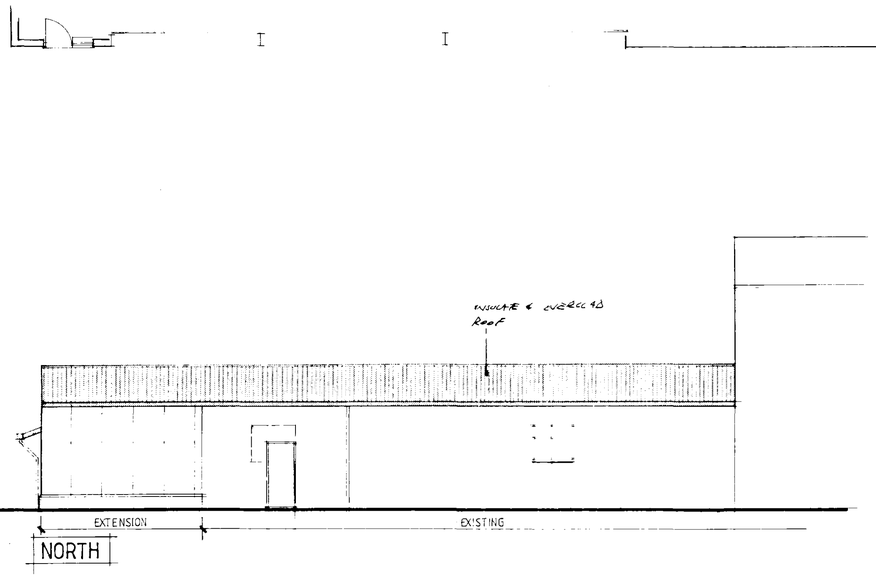

NORTH

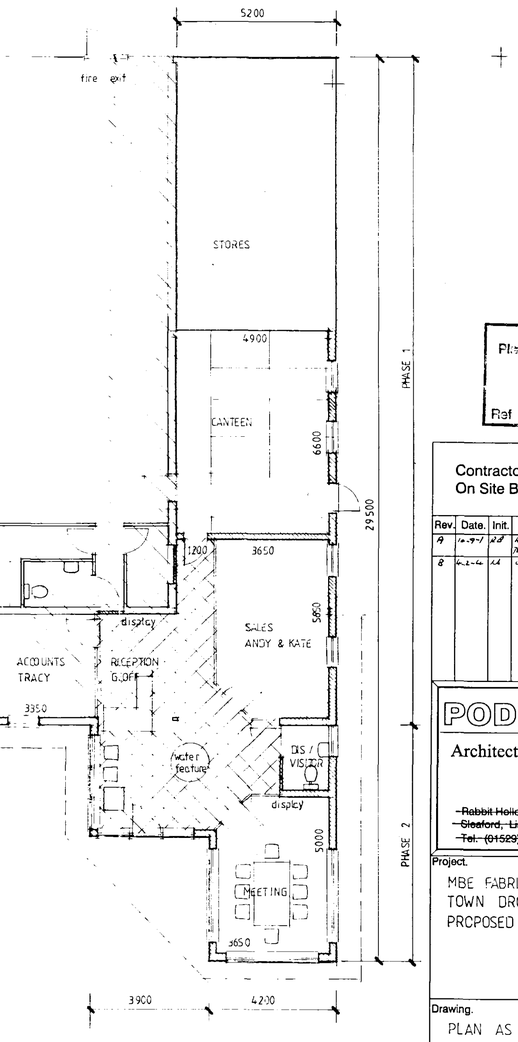

PART FLOOR PLAN

DETERMINED PLAN

CNDC Planning & Development
10 FEB 2004
Ref c174/04

Contractor To Check All Dimensions On Site Before Work Commences.

Rev.	Date.	Init.	Revision Details.
A	10.9.01	RB	ADD VERT TIMBER CLADDING DETAIL TO ALL WALLS ABOVE 450mm.
B	4.2.04	LL	UPDATE

PODDINGTONS
Architectural Design Consultants

~~Rabbit Hollow, Church Lane, North Rauceby, Sleaford, Lincs. NG34 8QU~~
~~Tel. (01529) 488088 Fax. (01529) 488044~~

Project.
MBE FABRICATIONS LTD
TOWN DROVE, QUADRING.
PROPOSED EXTENSION TO OFFICE.

Drawing.
PLAN AS PROPOSED

Scale.	Drawing. No.
1-100	3027-2
Drawn.	
Date. JULY 2001	Rev. A B