


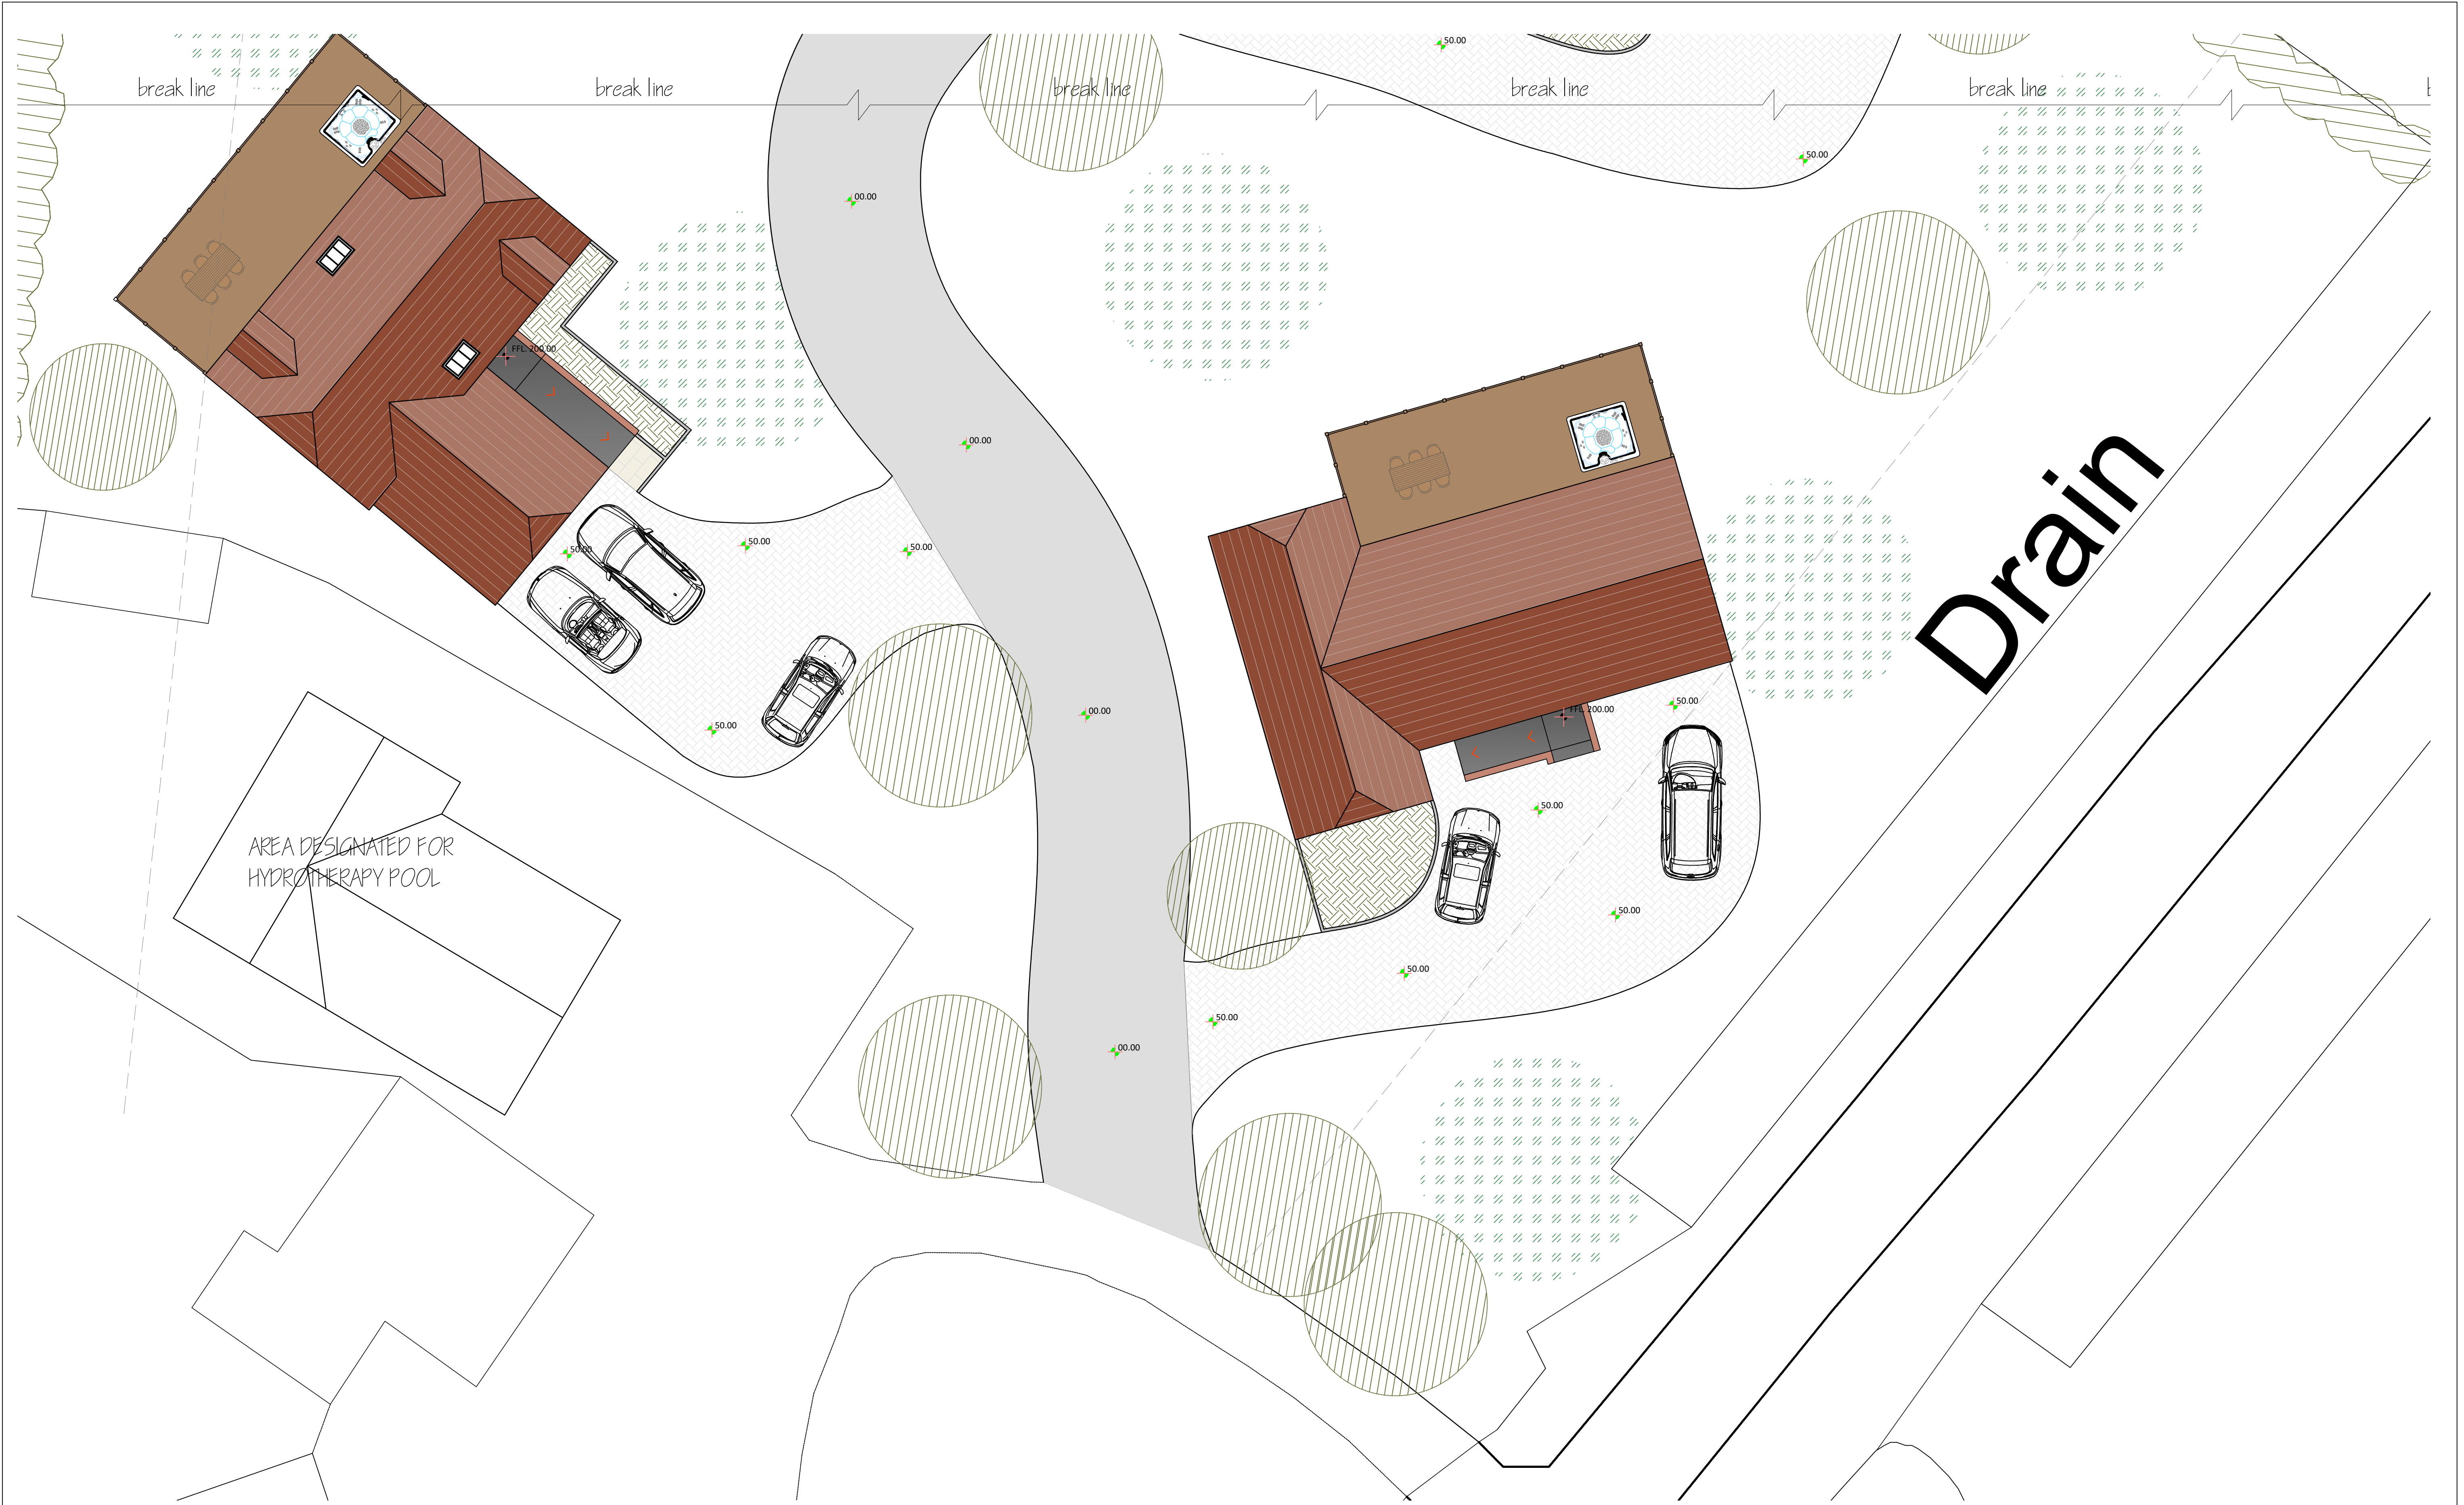

External Works
Scale 1:100

REV:	DESCRIPTION:	DATE:



Architectural Consultant

PROJECT:
4X ACCESSIBLE HOLIDAY LETS

DRAWING:
EXTERNAL WORKS 2

SIZE: A1	CLIENT: Mrs J. Kane
--------------------	-------------------------------

DESCRIPTION:
PROPOSED 4X ACCESSIBLE HOLIDAY LETS AND SITE WORKS AT LAND ADJ. TO 62 WATERGATE, QUADRANG, SPALDING, PE11 4PY

DATE: 28/08/19	APPROVED: JC
-------------------	-----------------

Do Not Scale From This Drawing

SCALE: as labelled	DRAWN BY: JC	CHECKED BY: 0152/19/CC05
-----------------------	-----------------	-----------------------------