


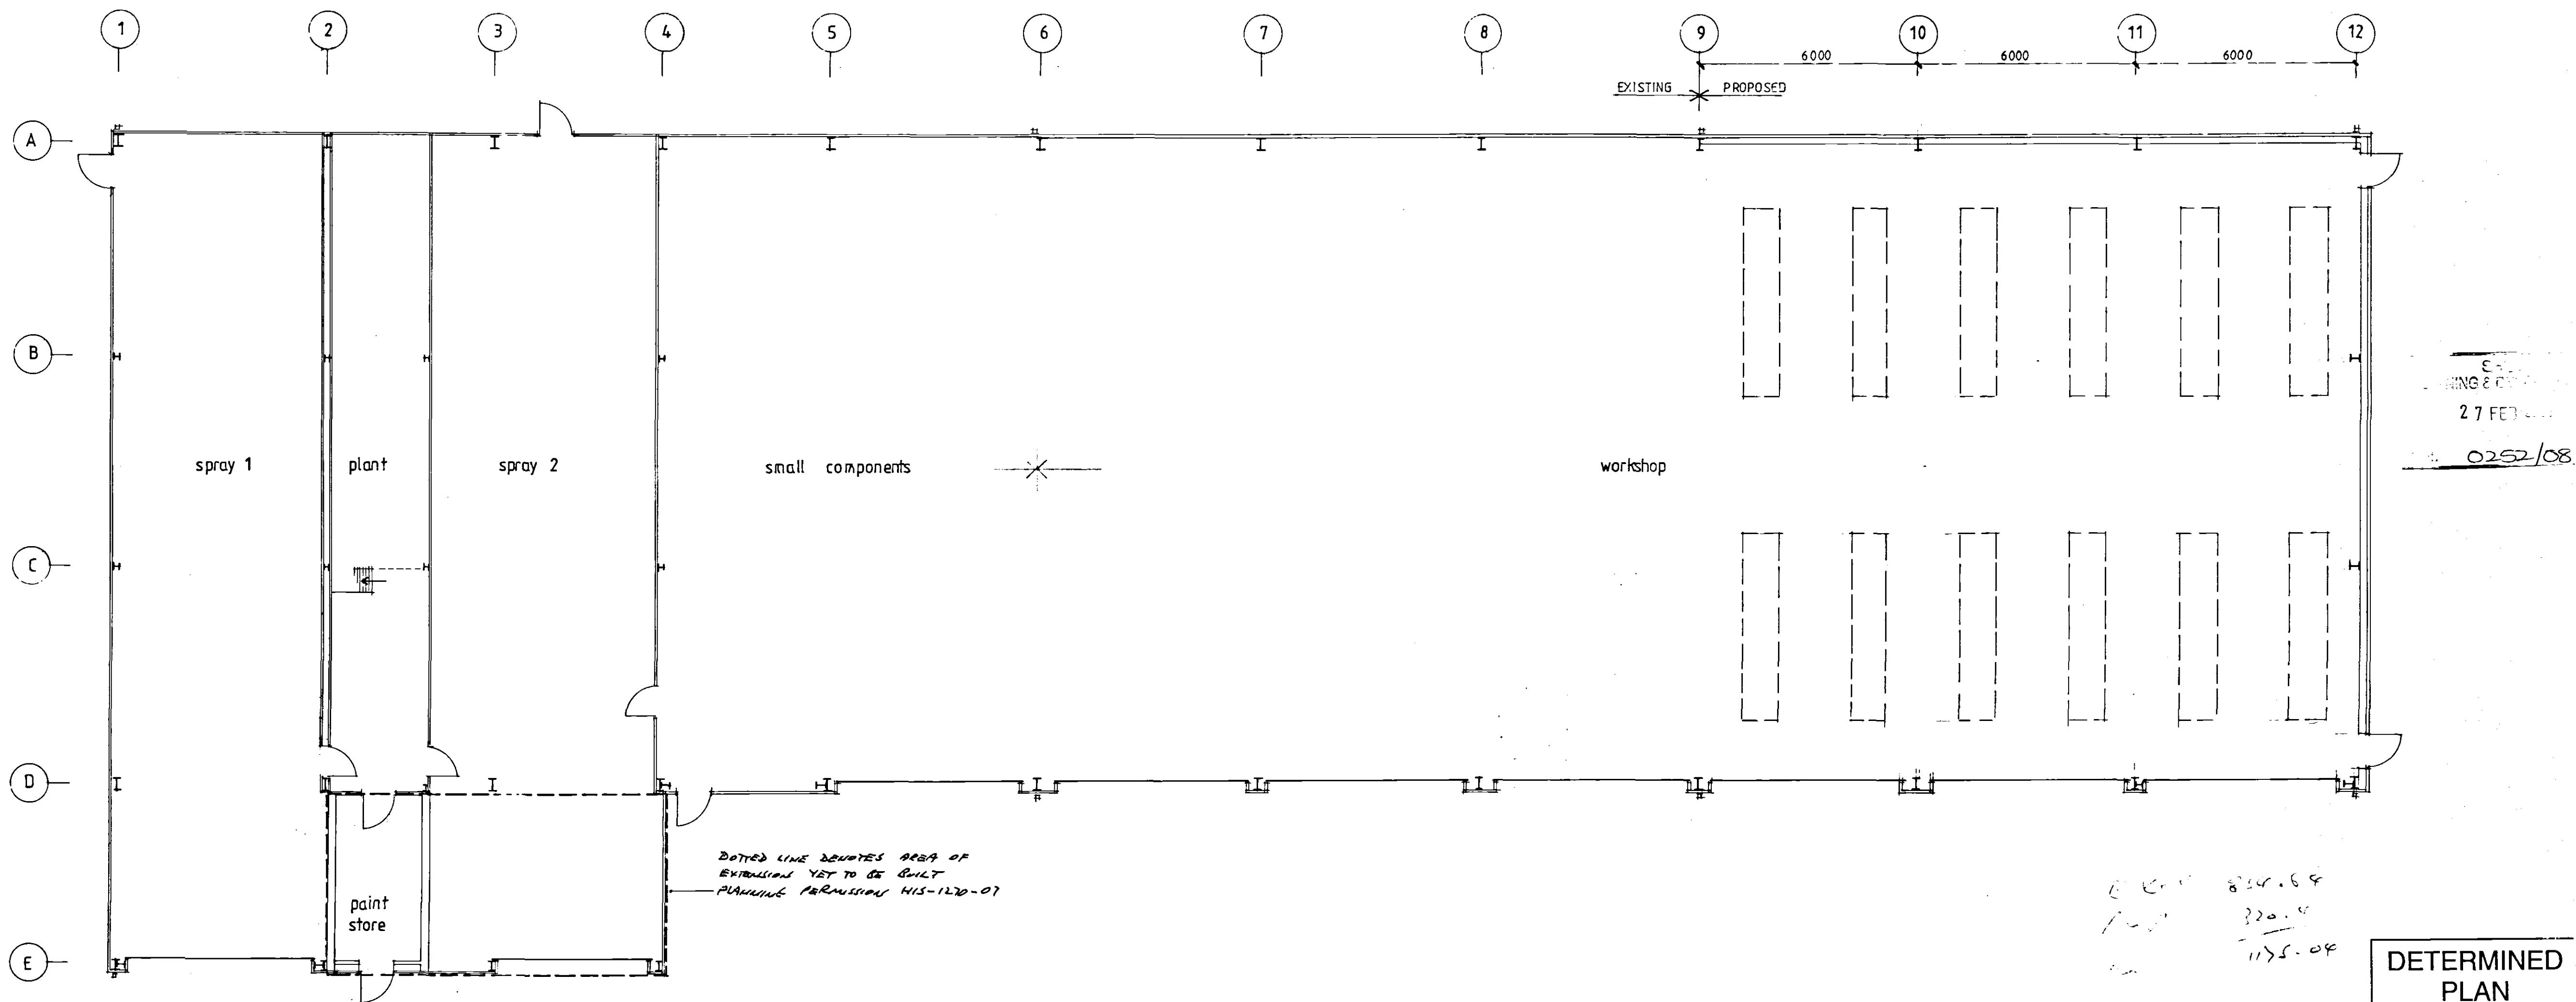

Contractor To Check All Dimensions
On Site Before Work Commences.

Rev.	Date.	Init.	Revision Details.

R. BOOR DRAUGHTSMAN

26 Fengate
Moulton Chapel
Spalding
Lincolnshire
PE12 0XL
Phone & Fax:
01406 380279

Project
MBE FABRICATIONS LTD.
TOWN DROVE, QUADRING.
PROPOSED EXTENSION TO VHS
WORKSHOP.

Drawing.
PLAN AS PROPOSED

Scale. AS SHOWN	Drawing. No. 3322 - 1
Drawn.	Rev.
Date. NOV 07	