

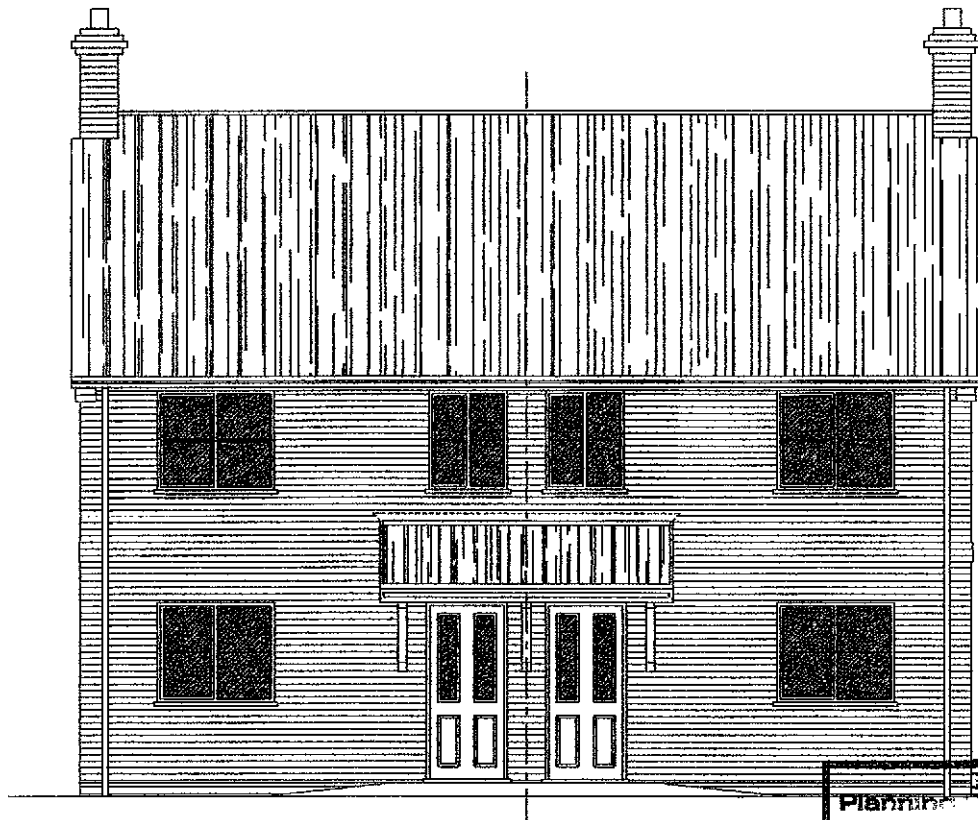


PAIR OF 2 BEDROOM SEMI-DETACHED PROPERTIES

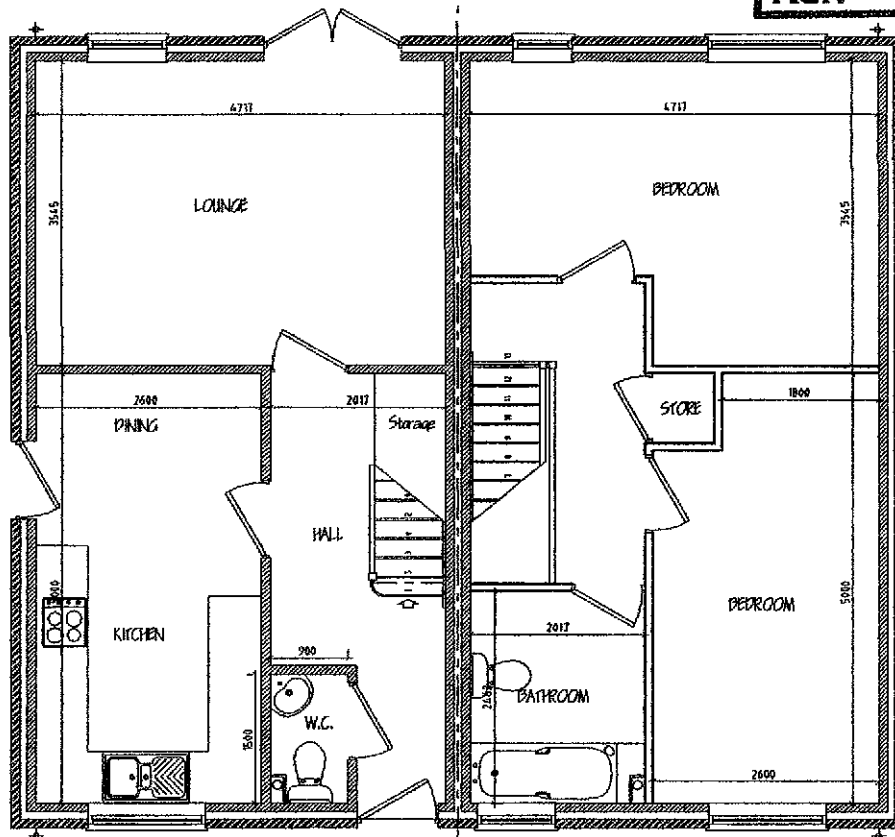


FRONT ELEVATION

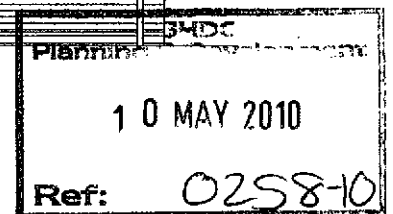

GROUND FLOOR PLAN


FIRST FLOOR PLAN

PAIR OF 3 BEDROOM SEMI-DETACHED PROPERTIES

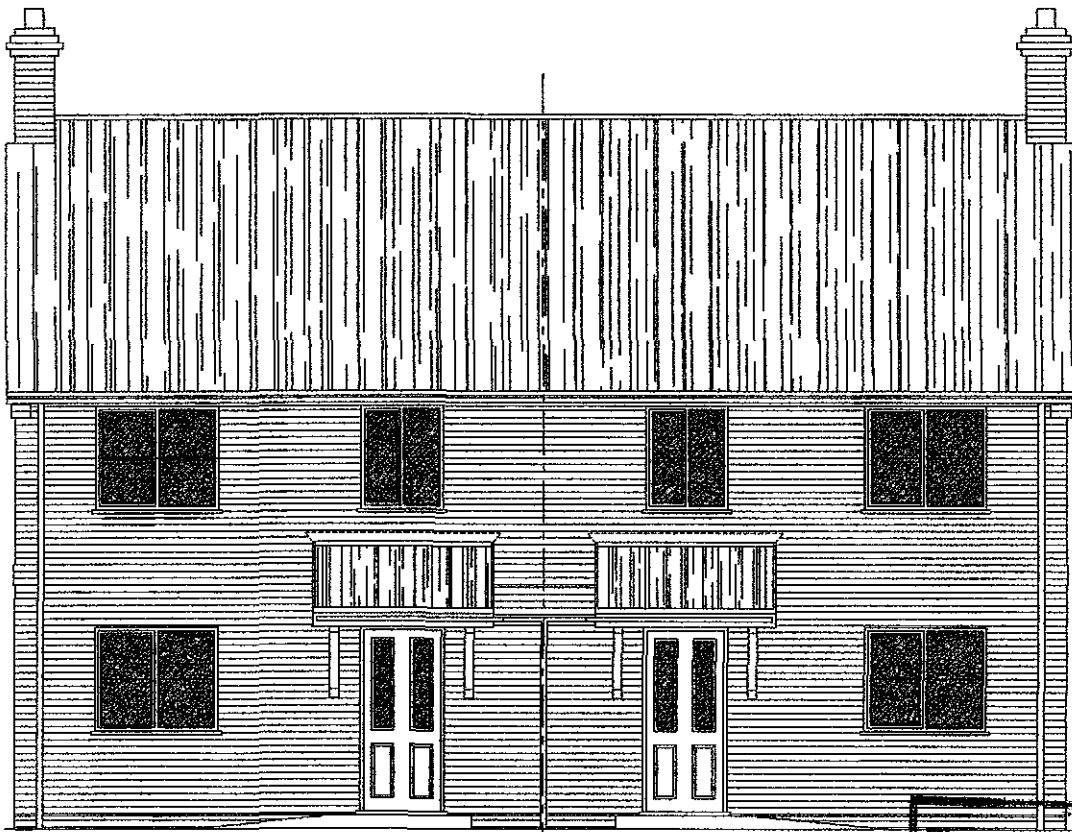

FRONT ELEVATION

Plan
10 MAY 2010
Ref: 0258-10

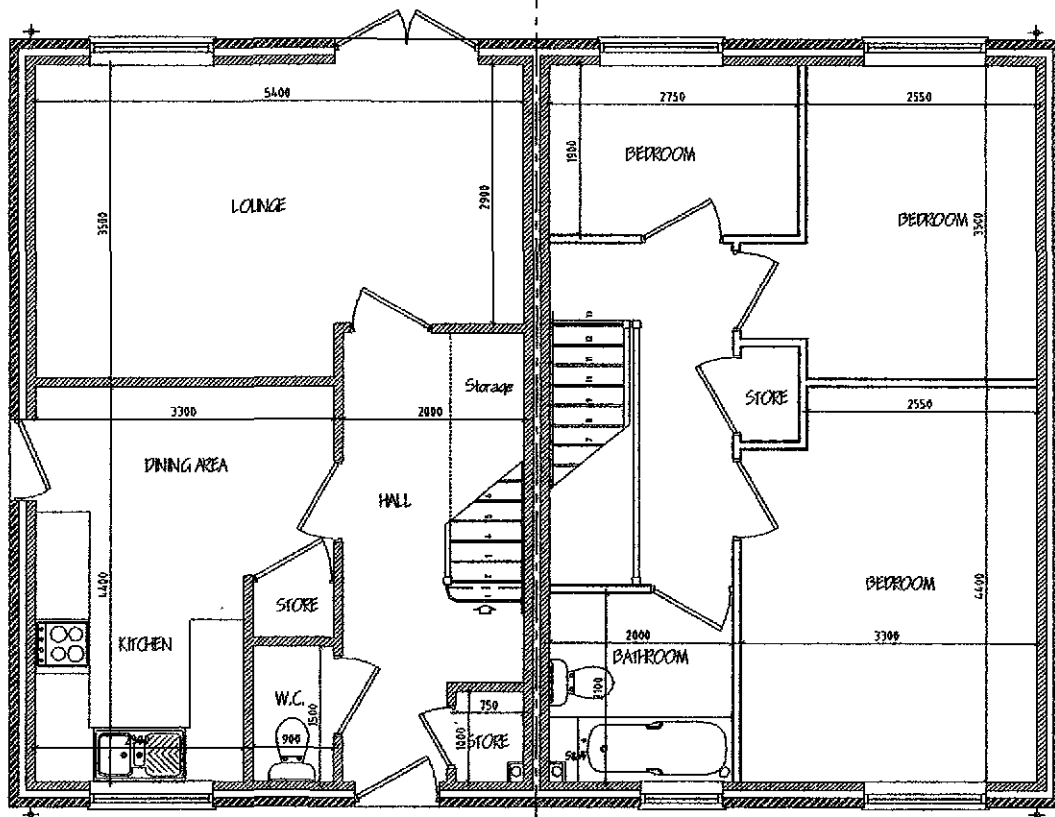

GROUND FLOOR PLAN

FIRST FLOOR PLAN