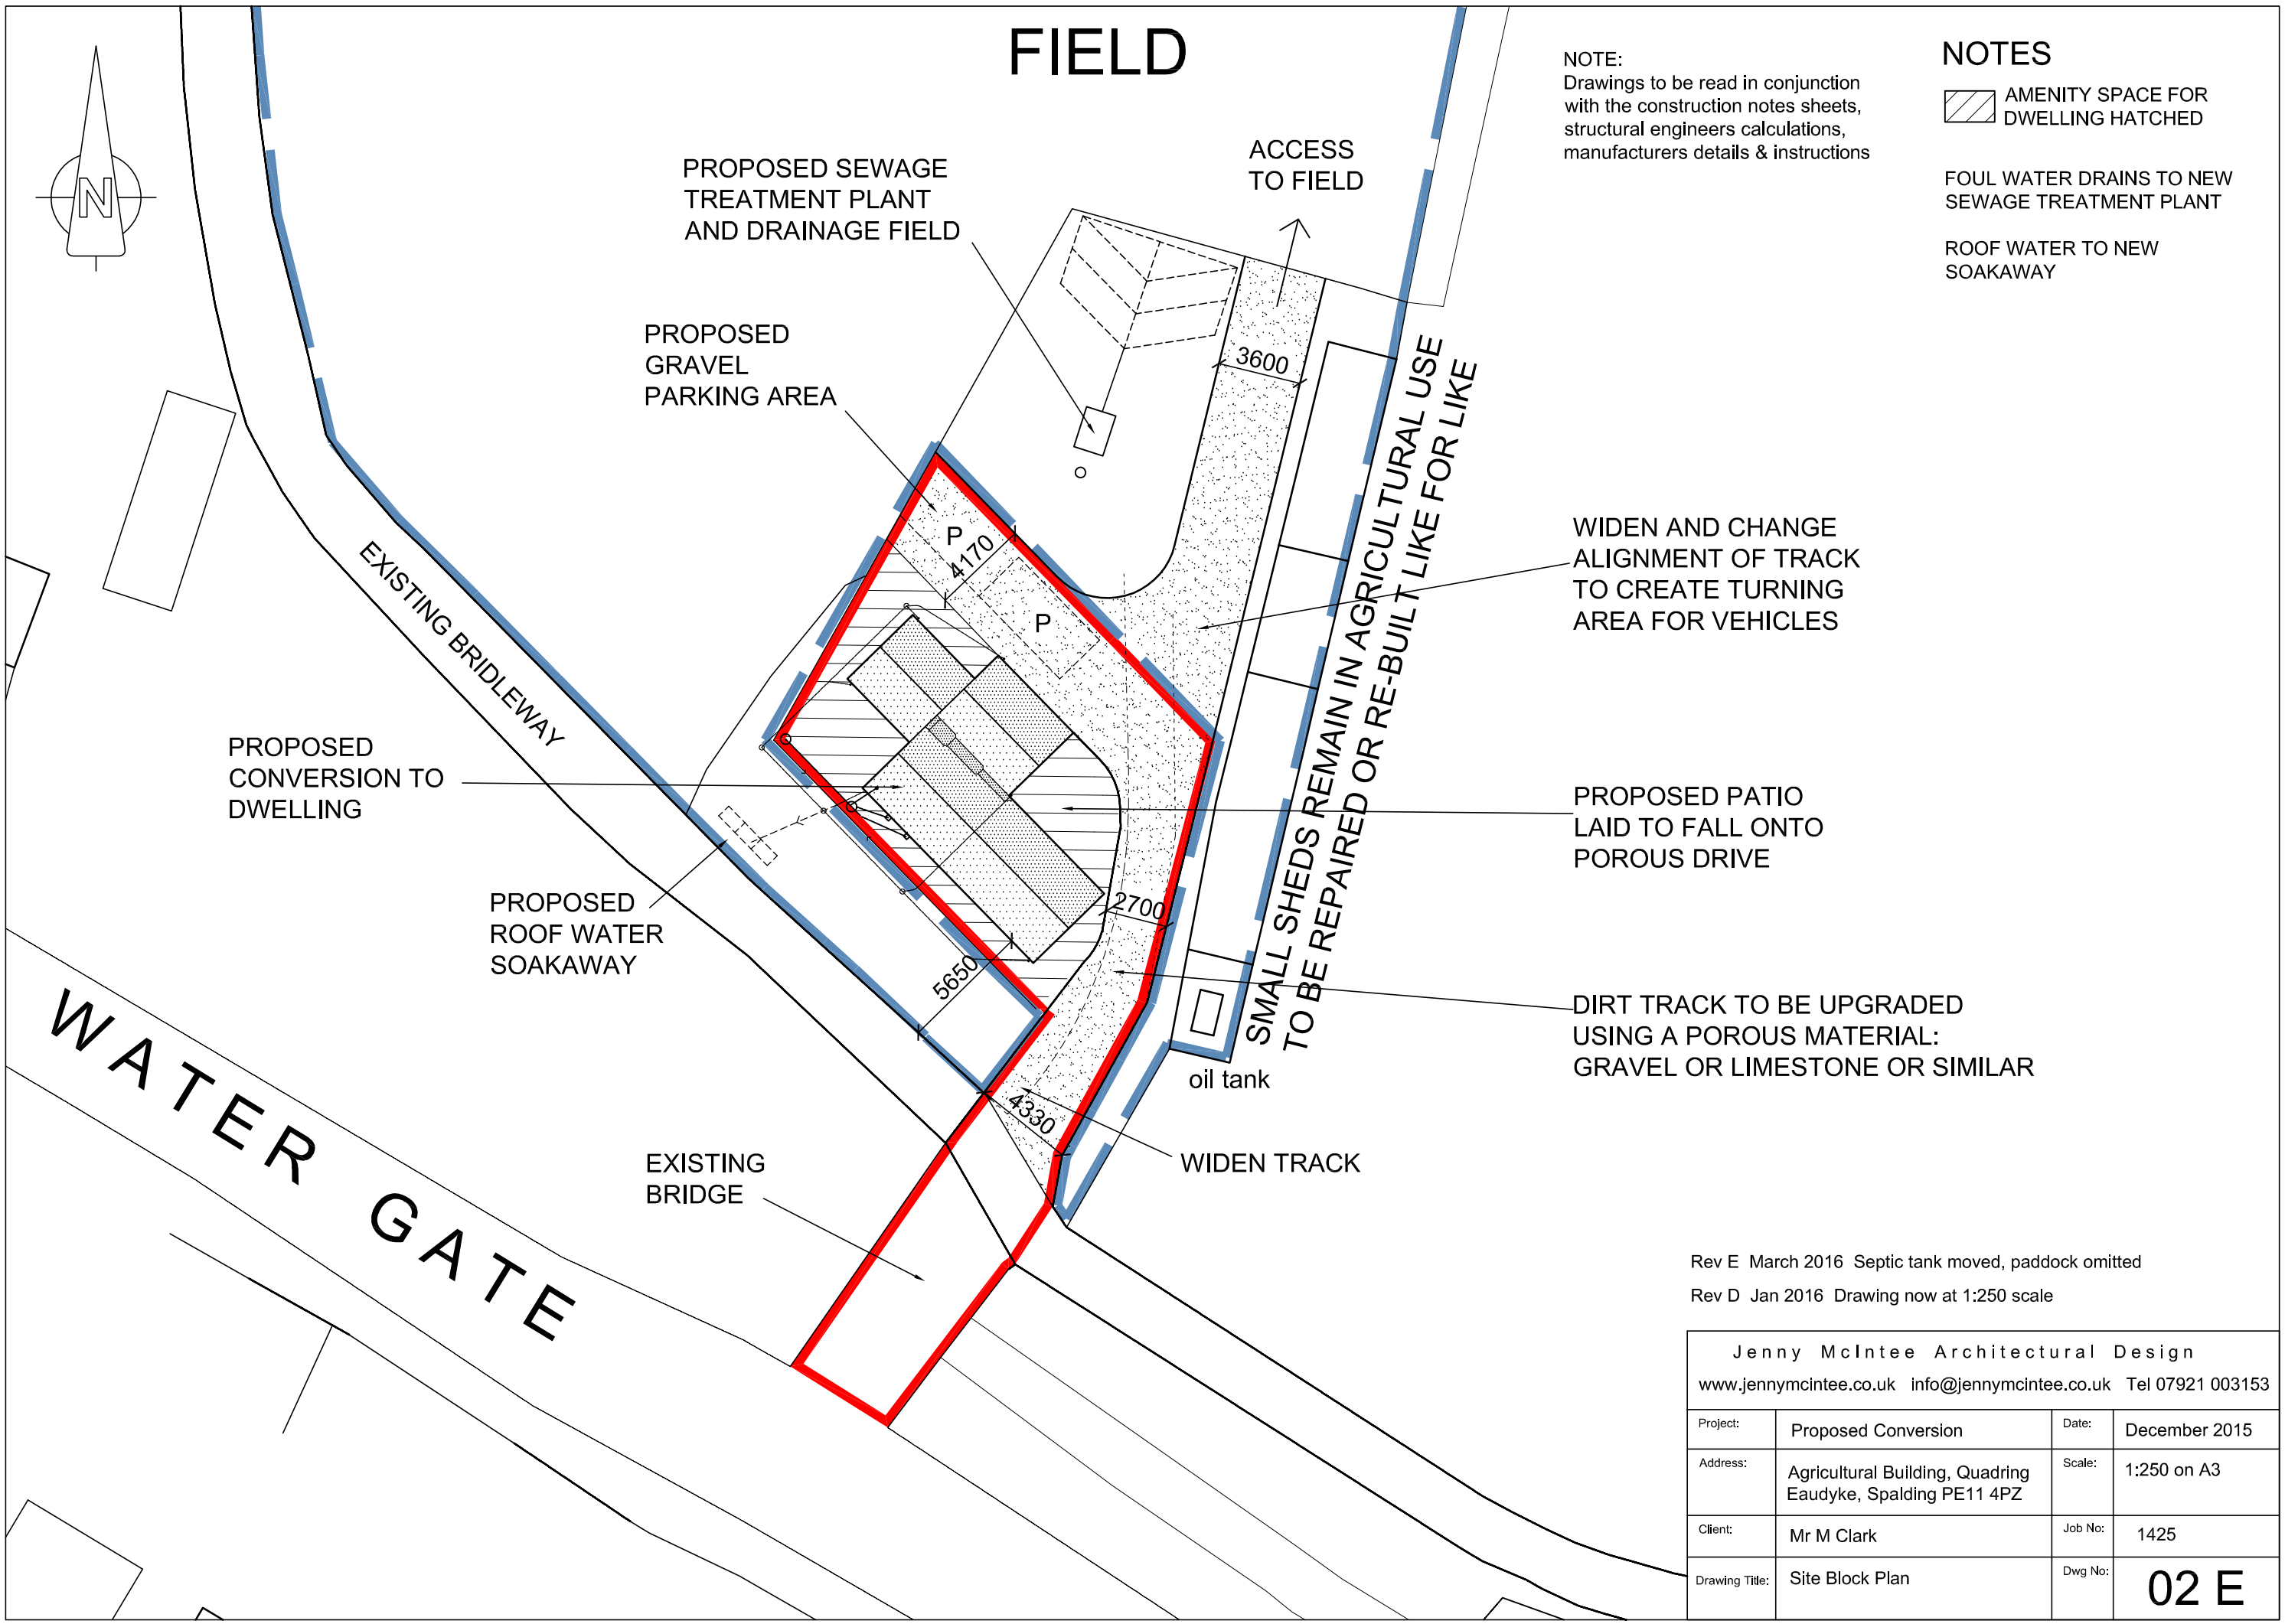


NOTE:
Drawings to be read in conjunction with the construction notes sheets, structural engineers calculations, manufacturers details & instructions

NOTES

AMENITY SPACE FOR DWELLING HATCHED

FOUL WATER DRAINS TO NEW SEWAGE TREATMENT PLANT

ROOF WATER TO NEW SOAKAWAY

Rev E March 2016 Septic tank moved, paddock omitted

Rev D Jan 2016 Drawing now at 1:250 scale

Jenny McIntee Architectural Design

www.jennymcintee.co.uk info@jennymcintee.co.uk Tel 07921 003153

Project:	Proposed Conversion	Date:	December 2015
Address:	Agricultural Building, Quadring Eaudyke, Spalding PE11 4PZ	Scale:	1:250 on A3
Client:	Mr M Clark	Job No:	1425
Drawing Title:	Site Block Plan	Dwg No:	02 E