


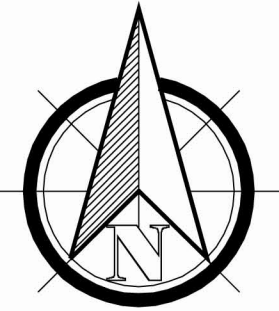


Illustrative Site Layout 1:500



Housetype Schedule

2 Bedroom House			
Type 2A	61.00 m ² (656.6 ft ²)	Plots 3, 4, 5, 16, 17, 18, 19, 22, 23, 24, 25, 28	12
			12
3 Bedroom House			
Type 3A	95.40 m ² (1026.88 ft ²)	Plots 6, 29	2
Type 3C	76.72 m ² (825.80 ft ²)	Plots 7, 8	2
Type 3D	81.60 m ² (878.34 ft ²)	Plots 14, 15	2
			6
4 Bedroom House			
Type 4A	158.94 m ² (1710.82 ft ²)	Plots 20, 27	2
Type 4B	138.00 m ² (1485.42 ft ²)	Plots 21, 26	2
			4
2 Bedroom Affordable House			
Aff-Type 2A	61.00 m ² (656.6 ft ²)	Plots 9, 10, 11, 32, 33, 34	6
			6
3 Bedroom Affordable House			
Aff-Type 3A	76.72 m ² (825.80 ft ²)	Plots 1, 2, 12, 13, 30, 31	6
			6
			Total 34

Gross Site Area (Excluding site entrance): 1.03 Hectares (2.56 Acres)
POS Area: 0.14 Hectares (0.35 Acres) 14%
Net Area: 0.9 Hectares (2.3 Acres) 86.53%

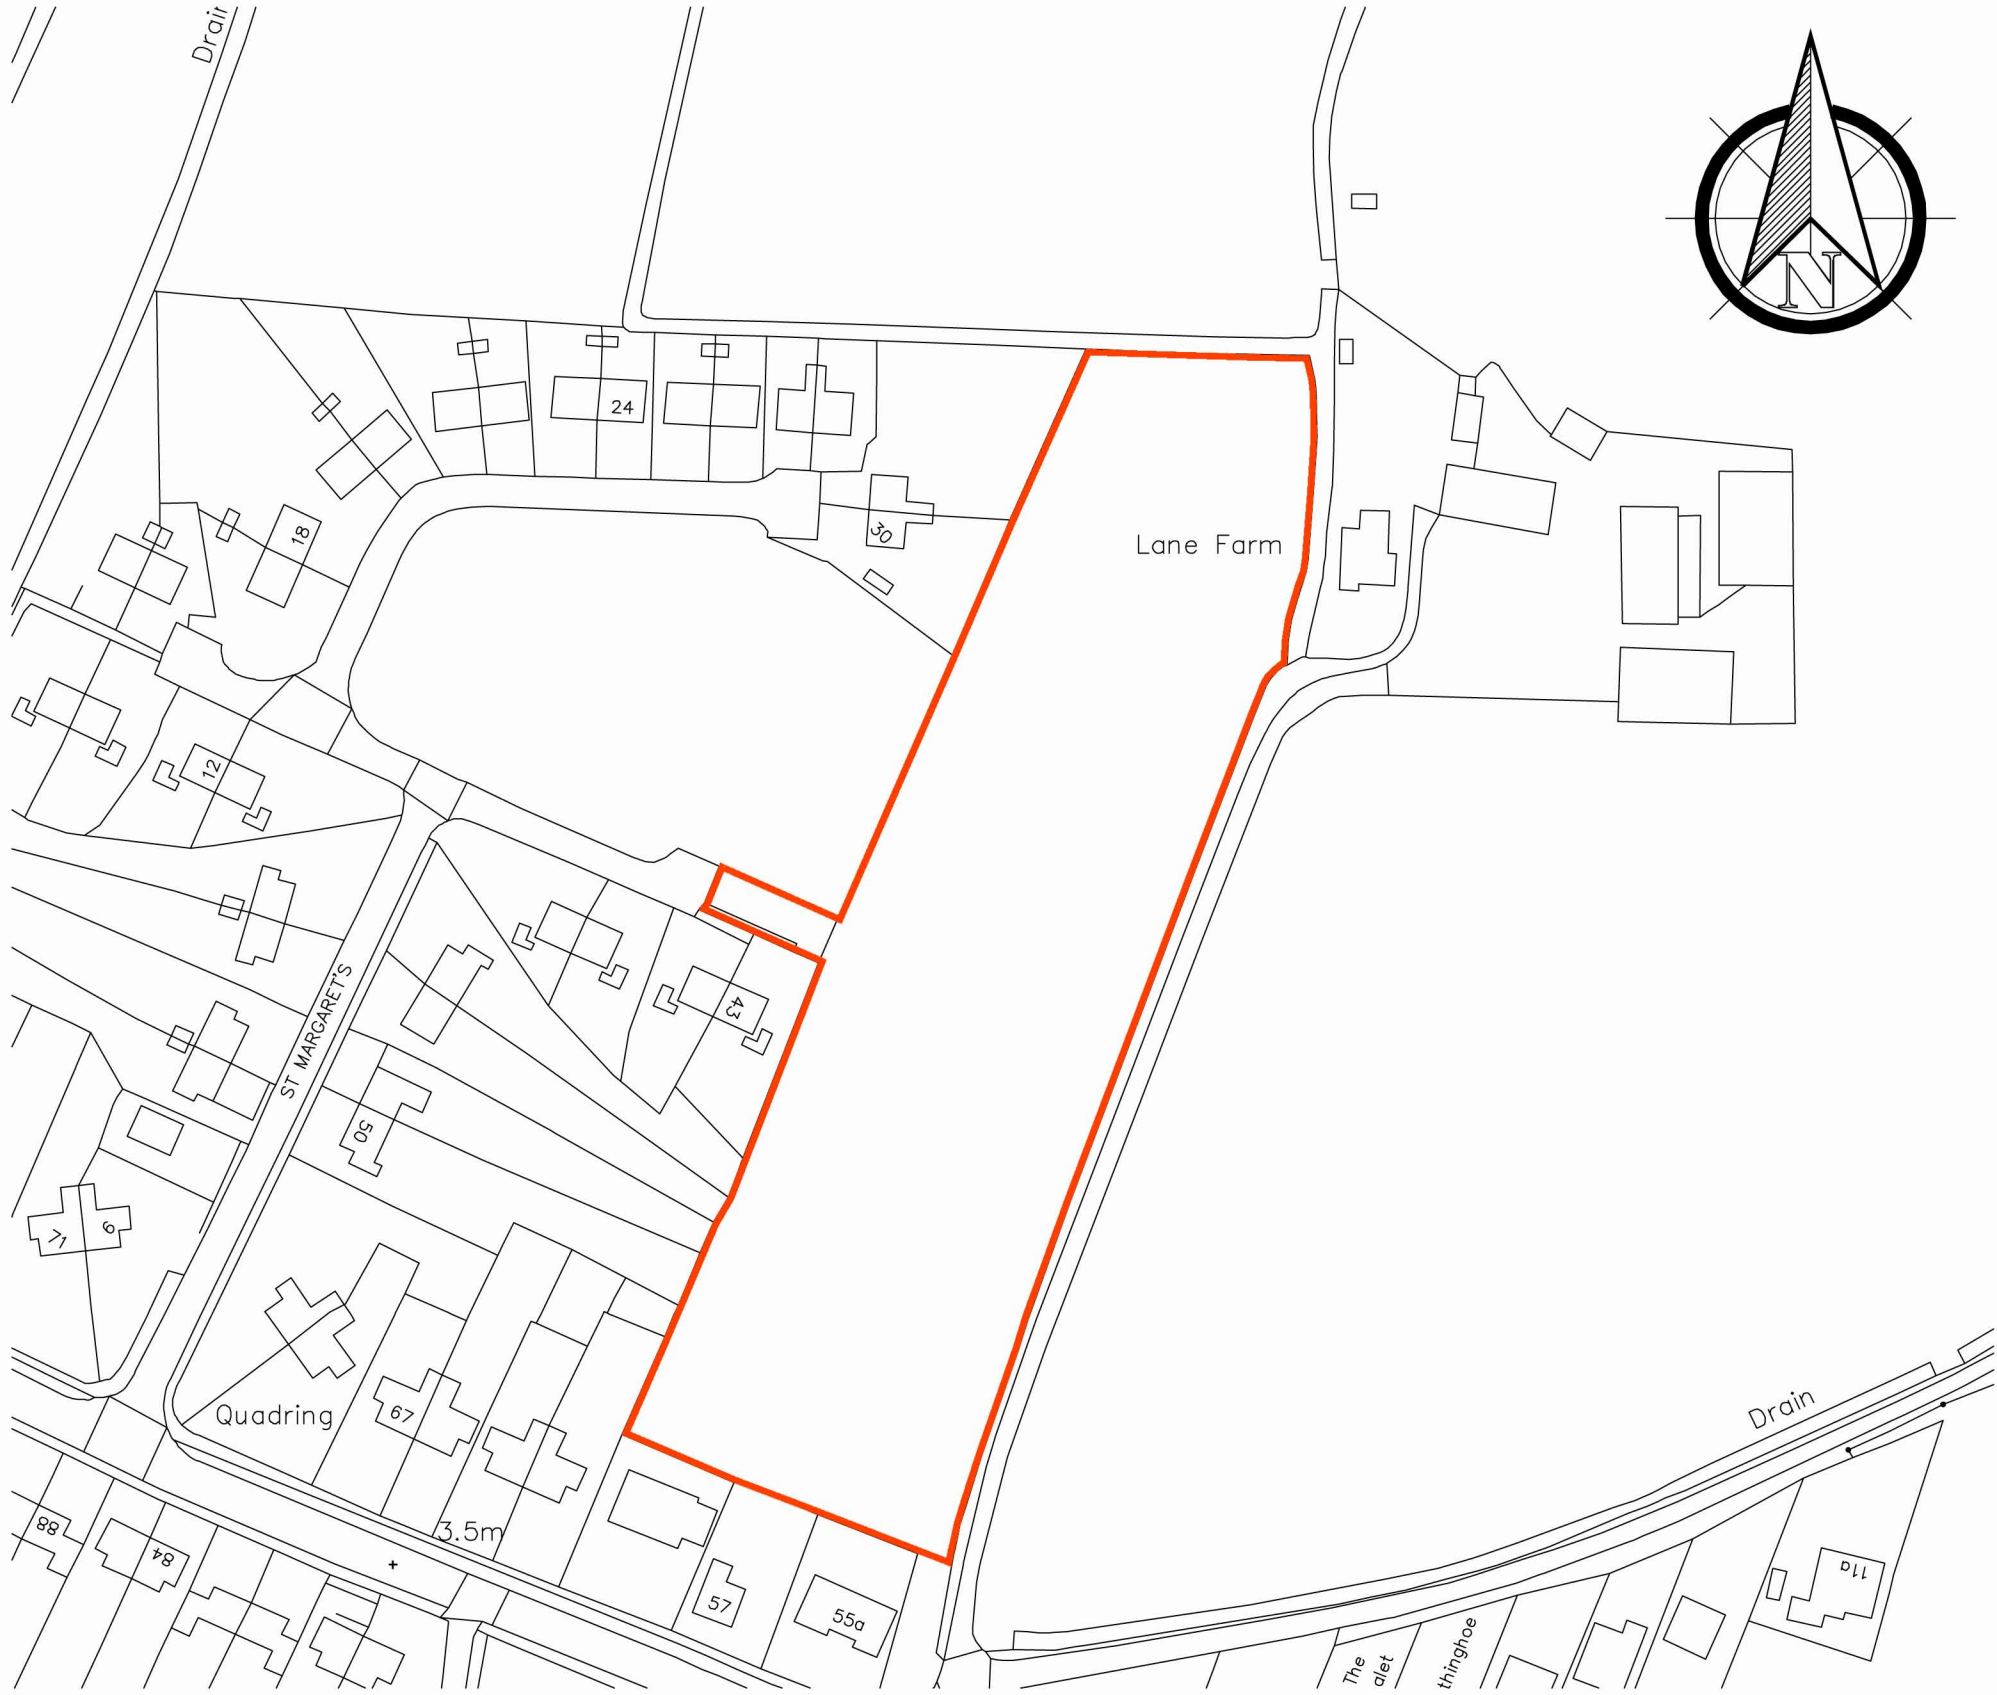

Location Plan 1:1250

