



(4)

STEP
DOWN
TO
GRASS

REF 1

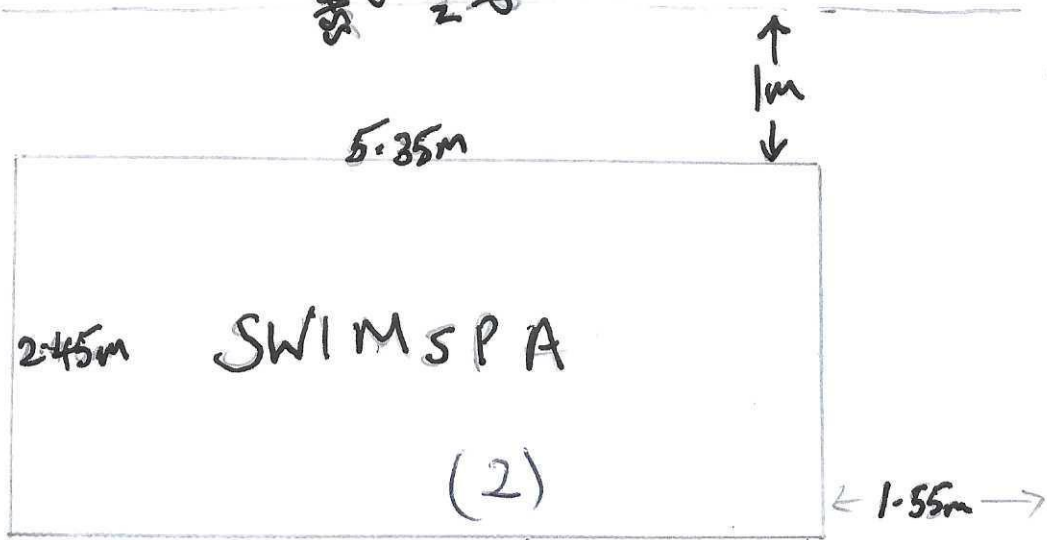

1.85m

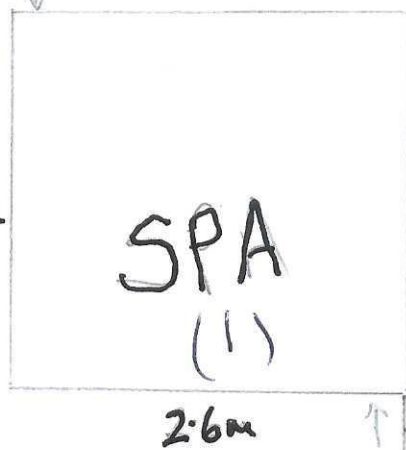

H
O
U
S
E
W
A
L
L

→
NORTH

STEP
DOWN
TO
GRASS

PATIO
DECKING

SCALE 1m = 2cm

*

(3)

PATIO
DECKING

2.6m

(SUNROOM)

3.53m

28cm