


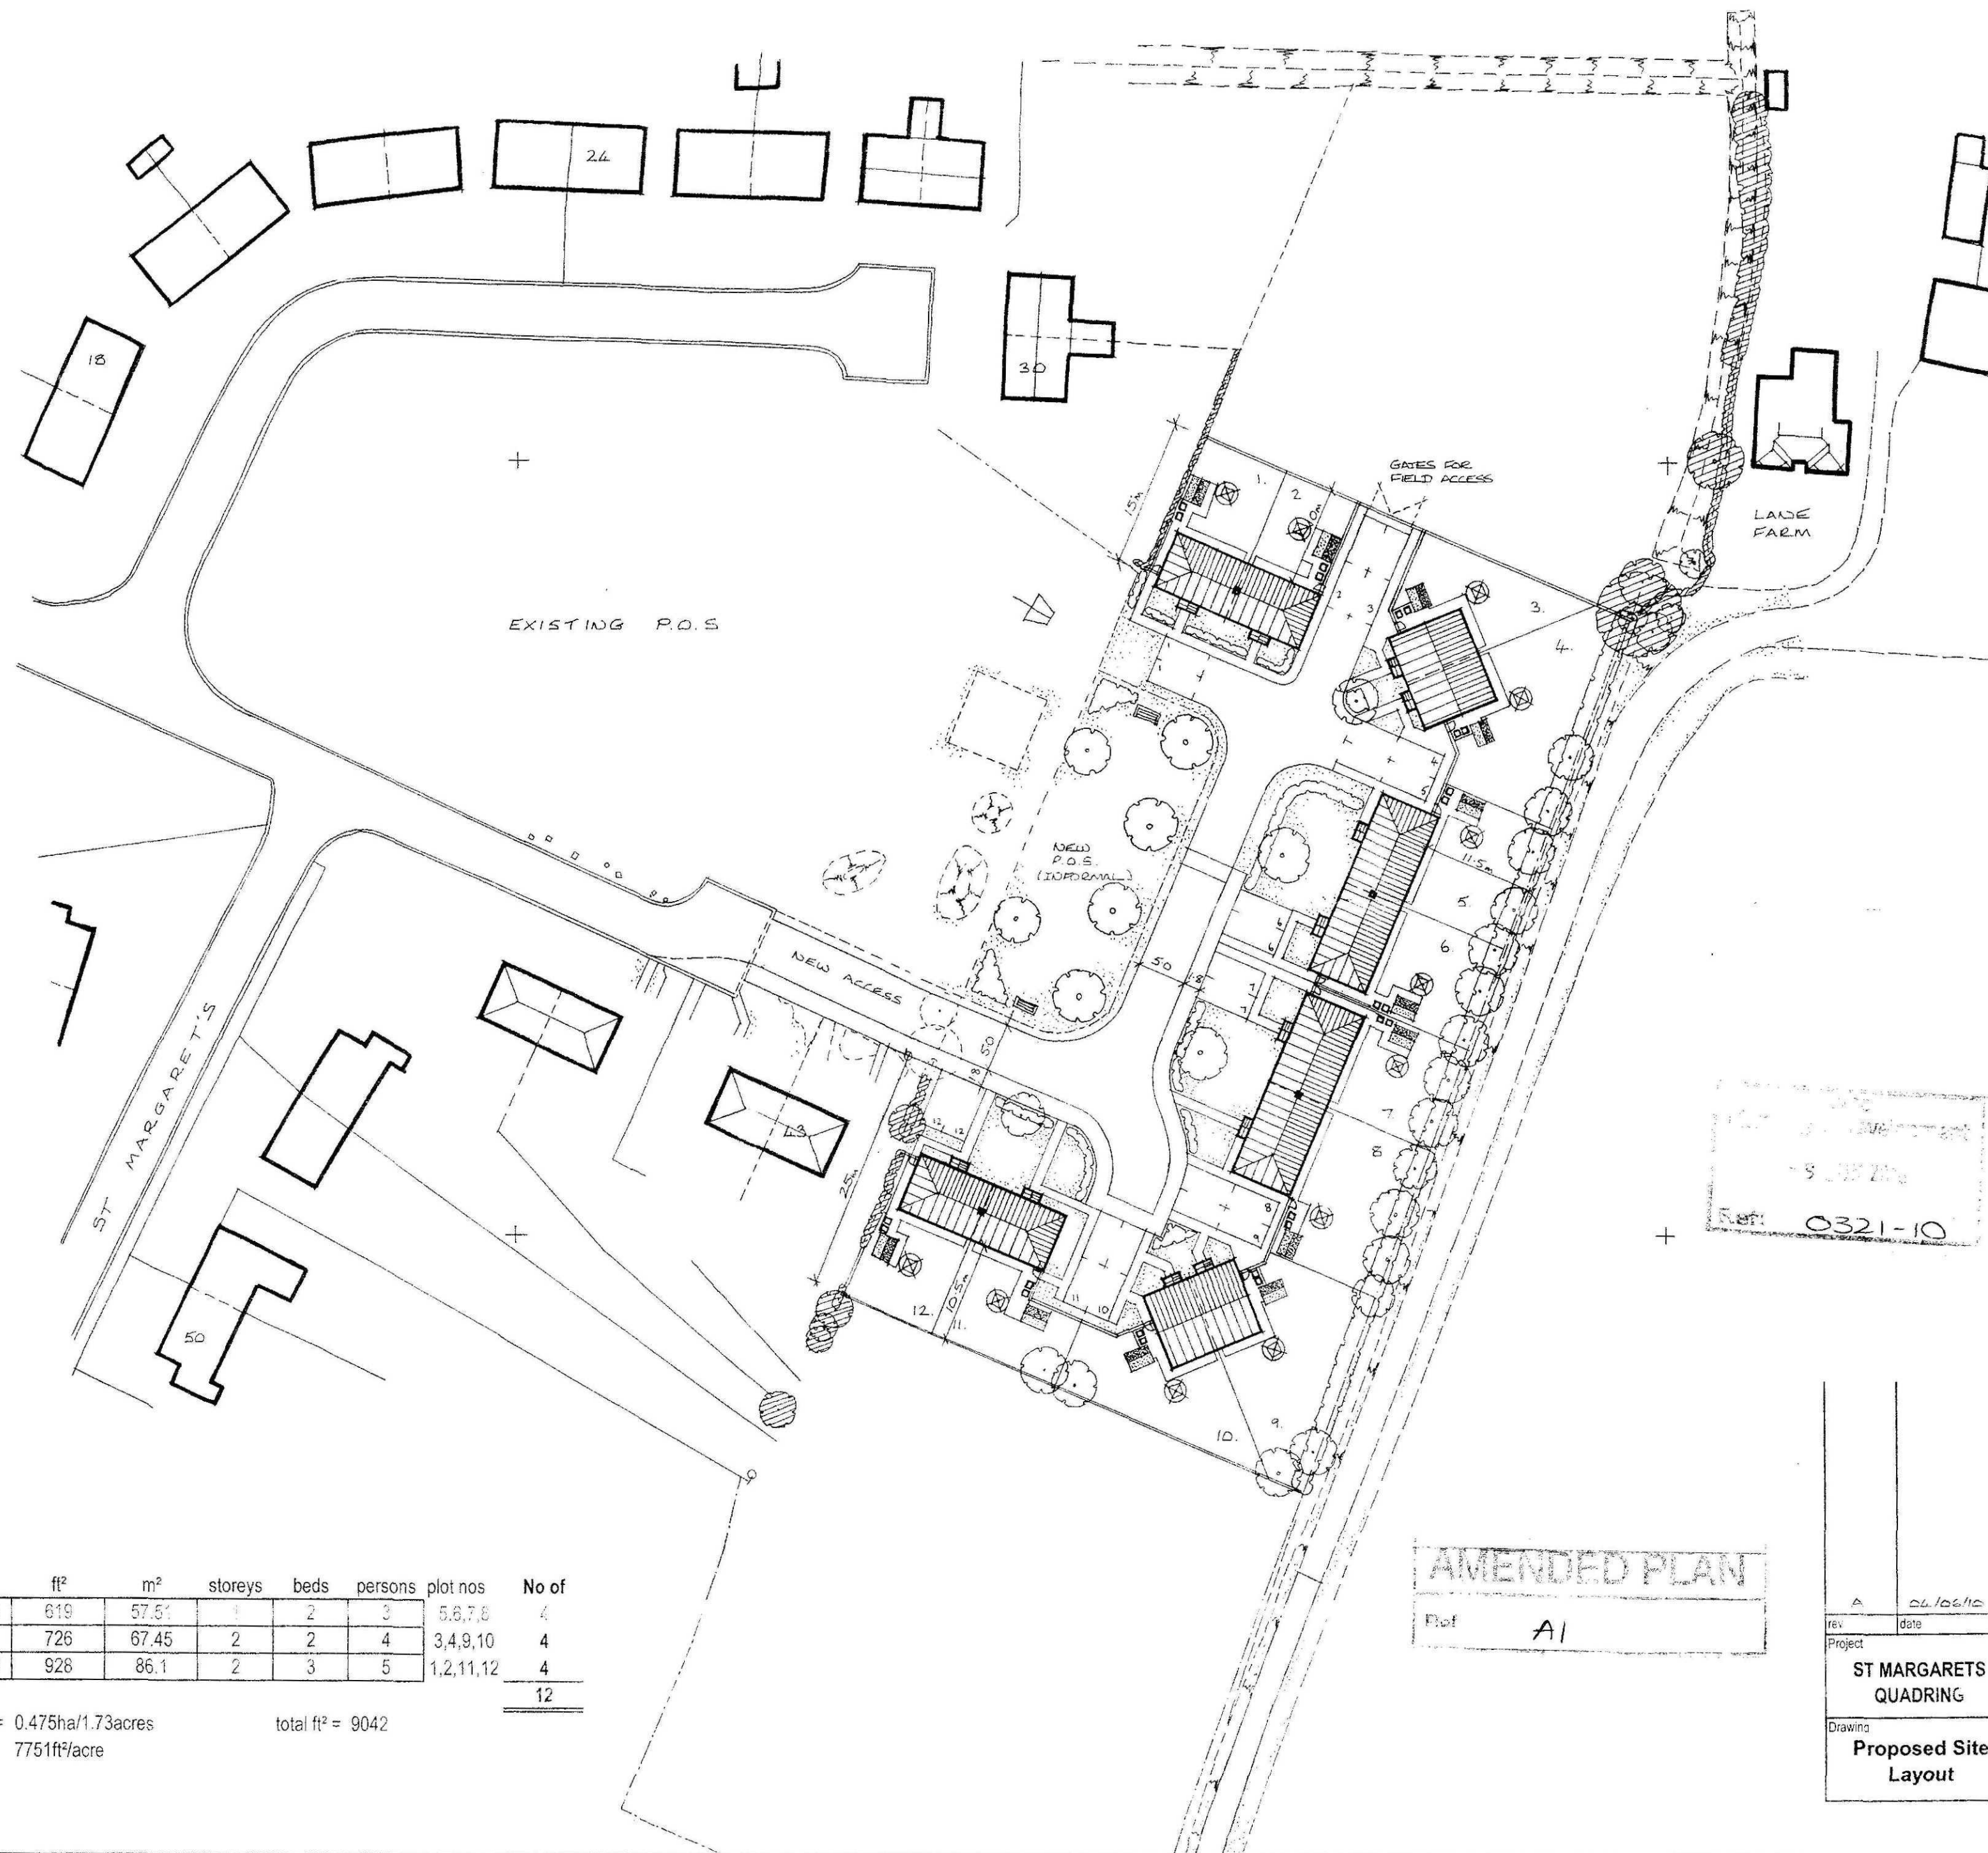

LEGEND

- 1.8m Close boarded fence
- Indicative planting (see landscaping scheme for specific details)
- Existing Planting
- Bin Storage
- 8ft x 6ft Lockable timber shed storage/cycle
- 1.2m Post and 3 rail fence
- Clothes Airer
- Site boundary

Solar panels to be fitted to the roofs where required to achieve Code Level 4

Type	ft²	m²	storeys	beds	persons	plot nos	No of
R1203v1	619	57.51	1	2	3	5,6,7,8	4
R2223	726	67.45	2	2	4	3,4,9,10	4
R2318v2	928	86.1	2	3	5	1,2,11,12	4
							<u>12</u>

Site area = 0.475ha/1.73acres
Density = 7751ft²/acre

total ft² = 9042

AMENDED PLAN
Ref: A1

A		06/05/10		FIELD ACCESS AND INFORMAL P.O.S. ADDED	
rev	date	Copyright reserved	Do not scale	All dimensions to be checked on site	
Project		ST MARGARET'S QUADRANG			
Drawing		Proposed Site Layout			
Date		Scale	Job No	Dim No	Rev
07/04/10		1:500 @ A2	Quadrang	PL01	A

LarkfleetHomes

Larkfleet House, Falcon Way, Bourne, Lincs, PE10 0FF
Tel: 01778 391550 Fax: 01778 391557