
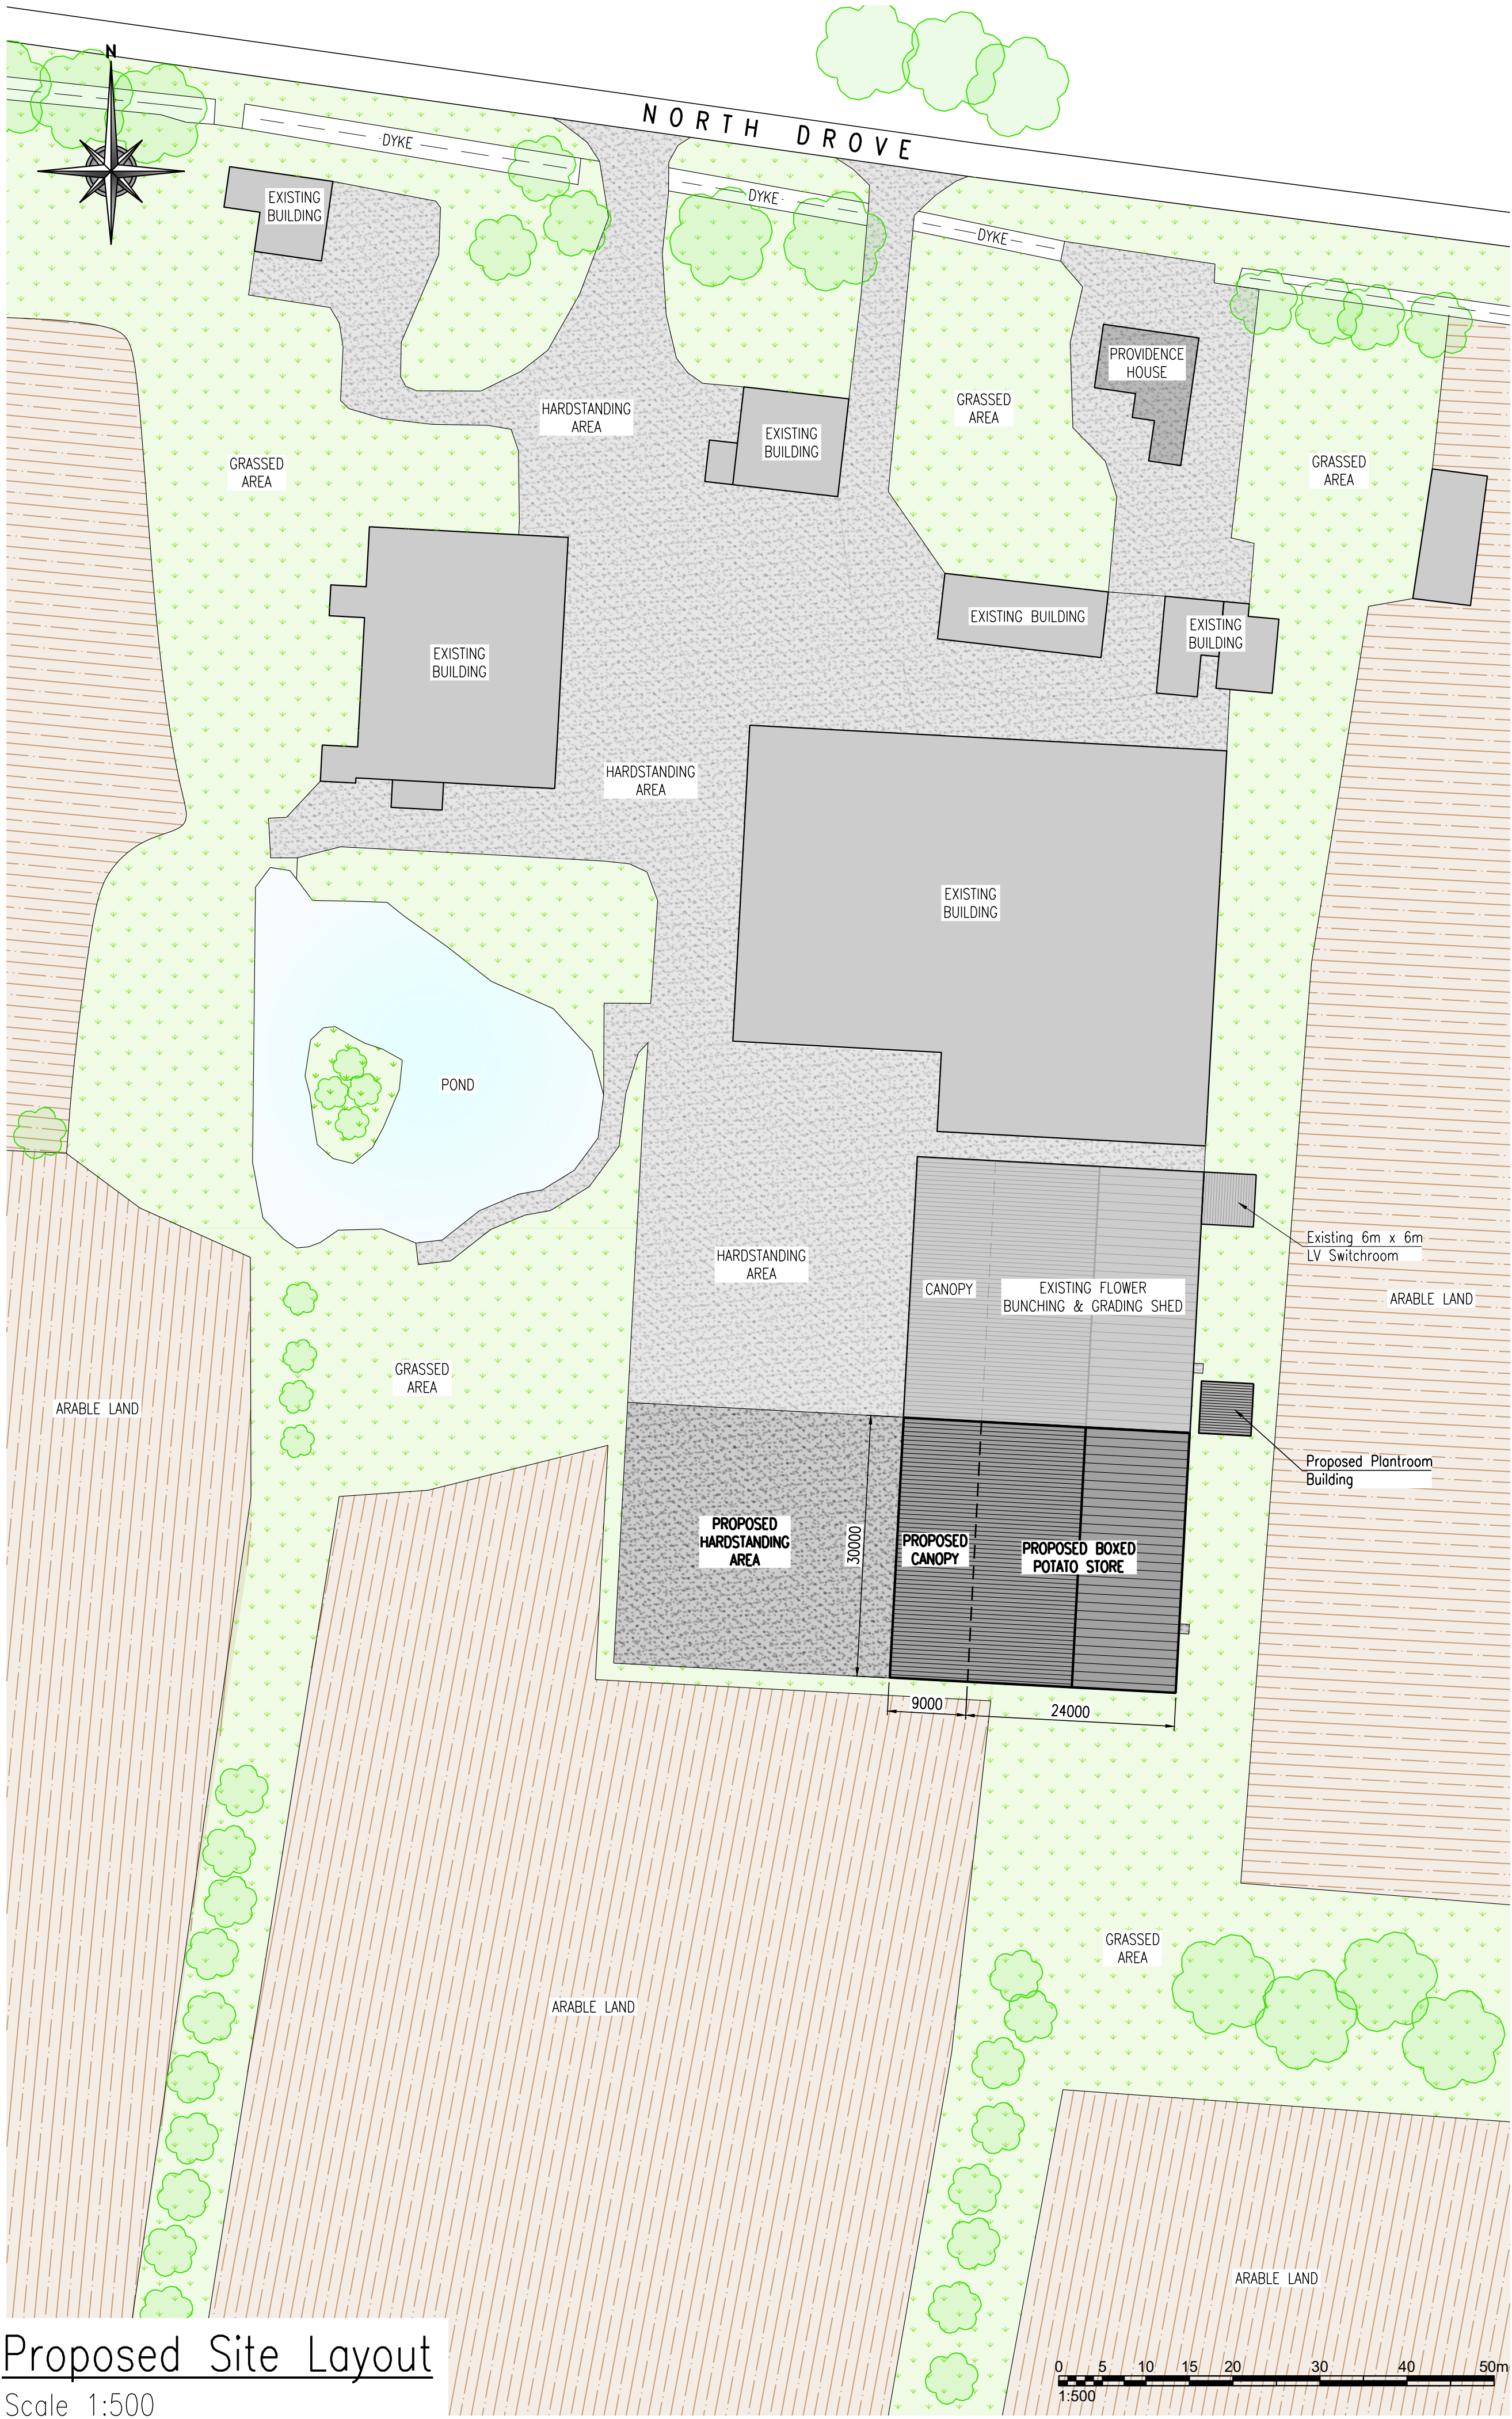


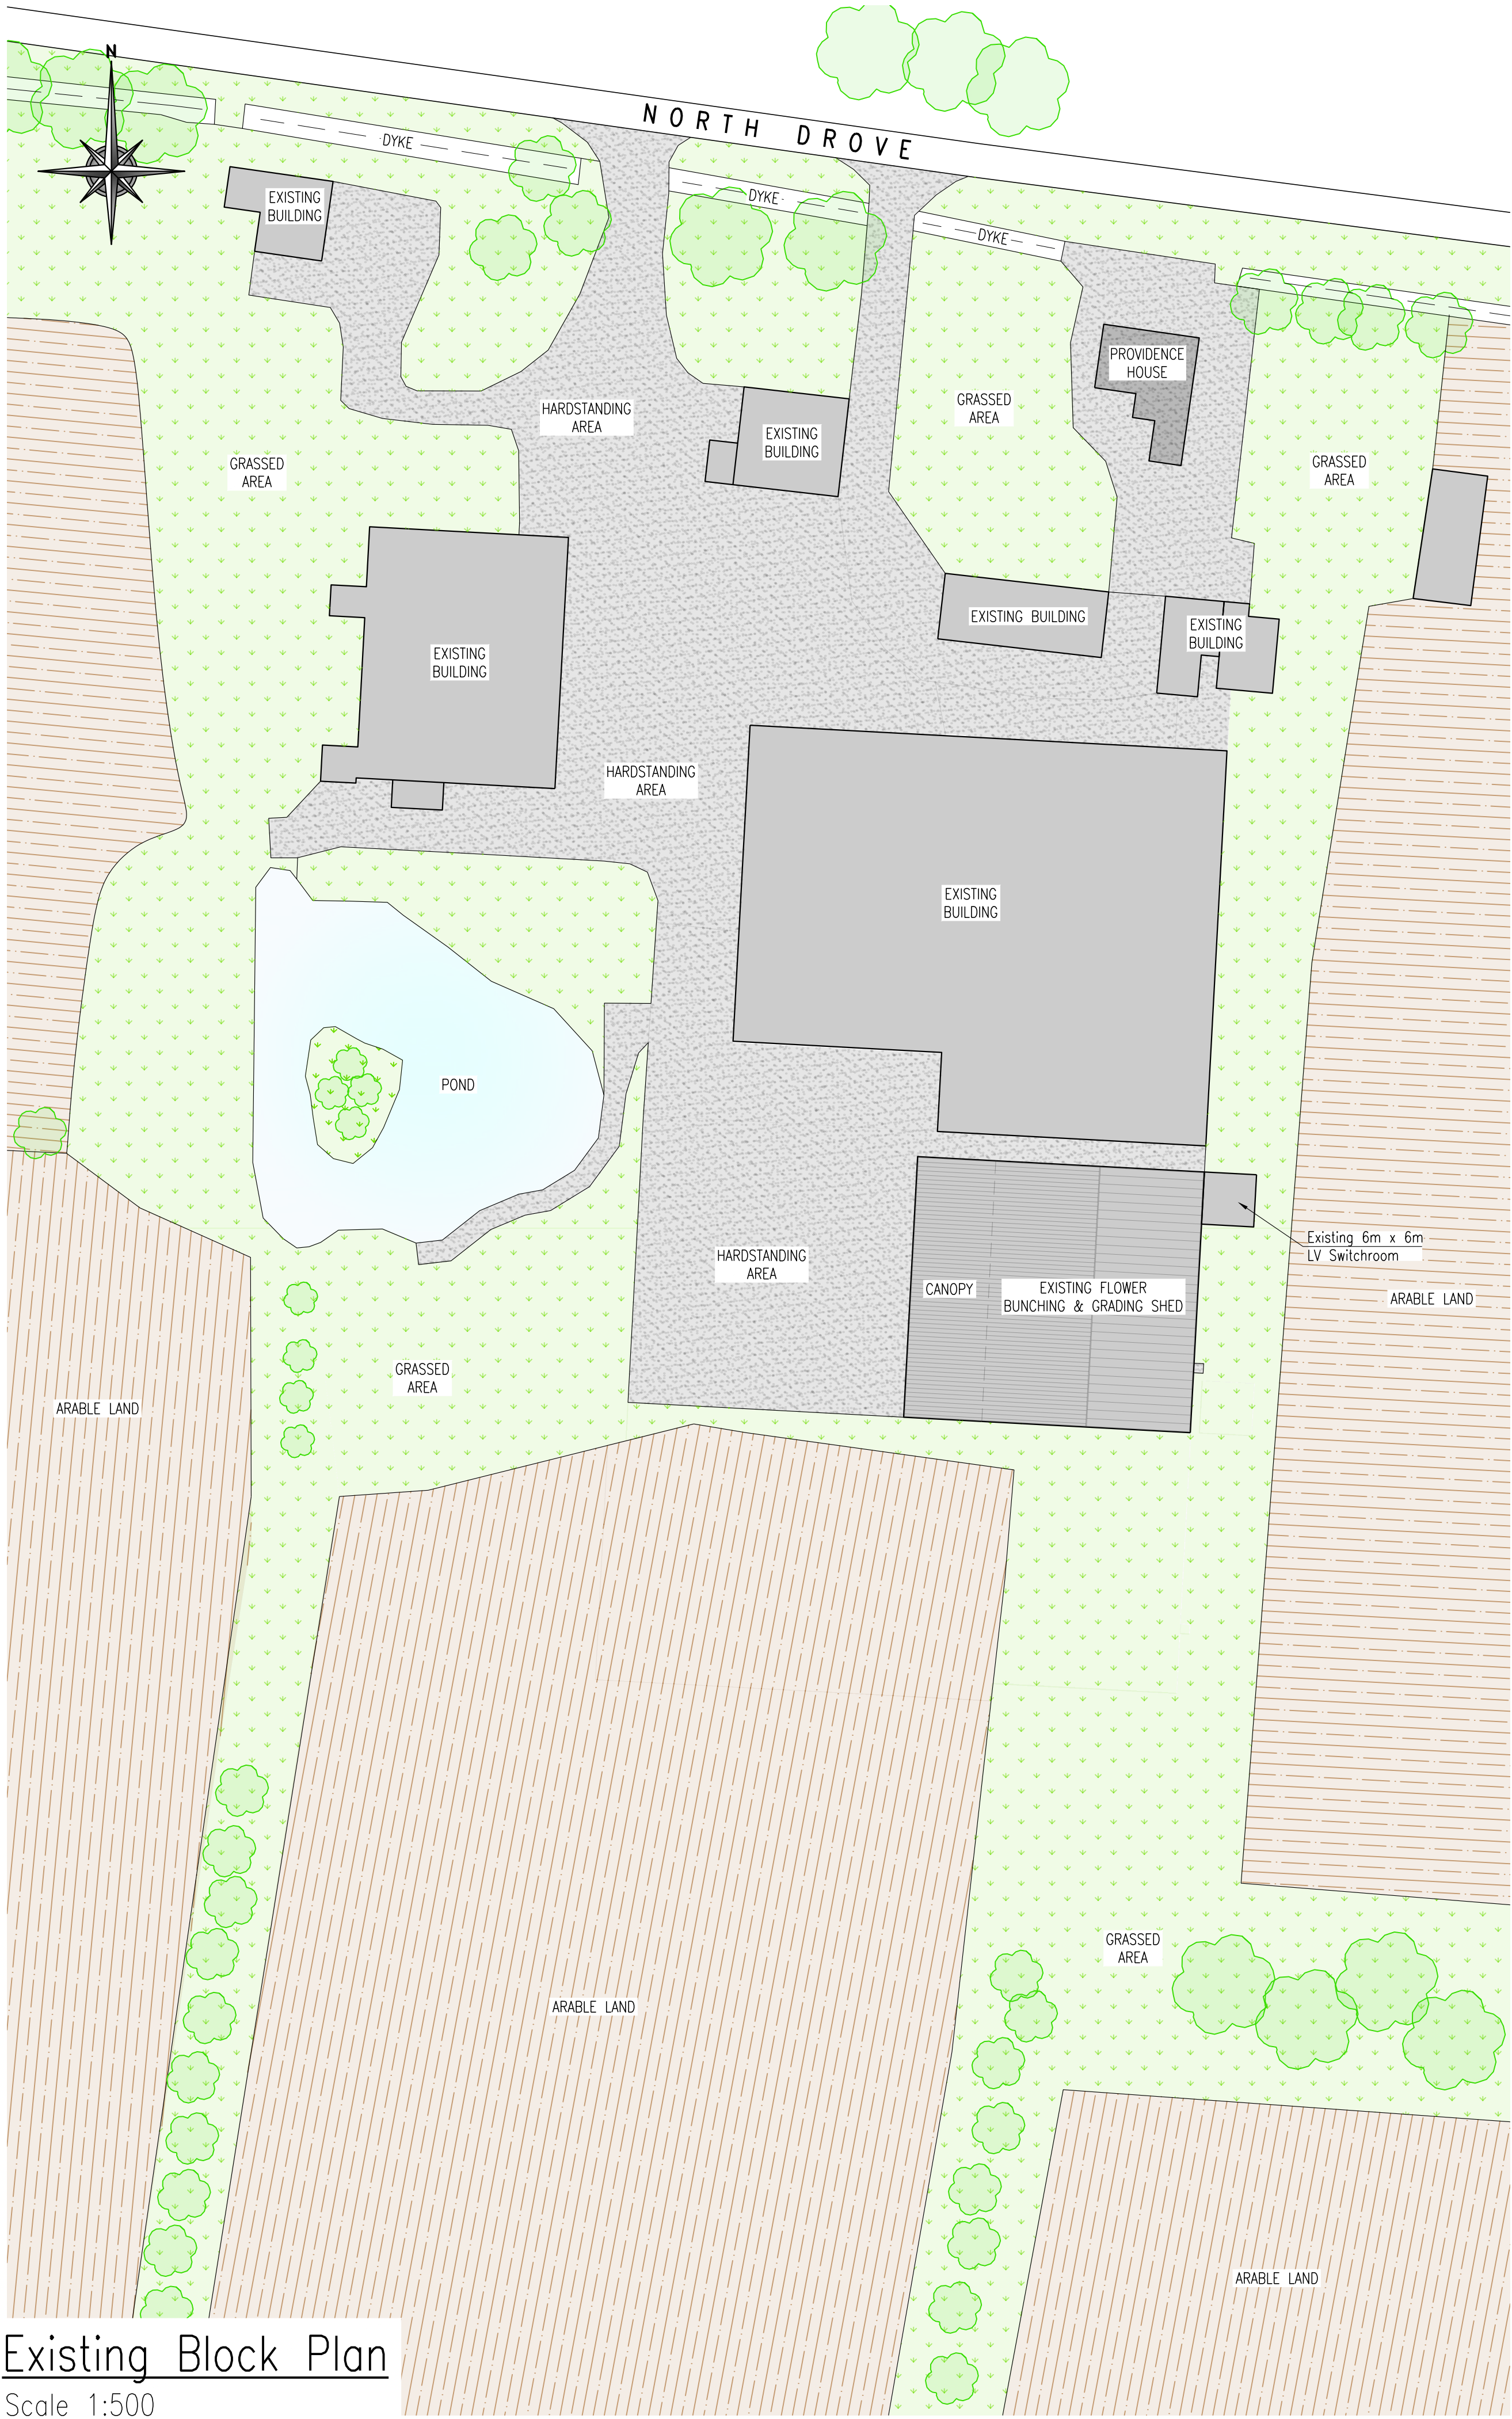

PLEASE DO NOT SCALE FROM THIS DRAWING

Please Refer To The Following SRC Drawings For Additional Information;

- 20020/01 - Location Plan
- 20020/02 - Existing Block Plan & Proposed Site Layout
- 20020/03 - Existing Internal Layout & Elevations
- 20020/04 - Proposed Internal Layout & Elevations

Rev	Date	Remarks
Status	FOR PLANNING	
 SIDEBOTTOM RICHARDSON CHENG LTD CONSULTING STRUCTURAL AND CIVIL ENGINEERS 15 High Street, Spalding, Lincs. PE11 1TW Tel: 01775 712660 Fax: 01775 712635 www.srcltd.com		
Project	Proposed Boxed Potato Store at North Drove, Quadring Lincs, PE11 4QS For J.B. Robinson & Son	
Title	Existing Block Plan & Proposed Site Layout	
Date	Apr. 2020	Scale 1:500 @A1
Drawn	AS	Checked SRC
Design	-	File Name 20020-02
DRG No. 20020/02		Rev -