

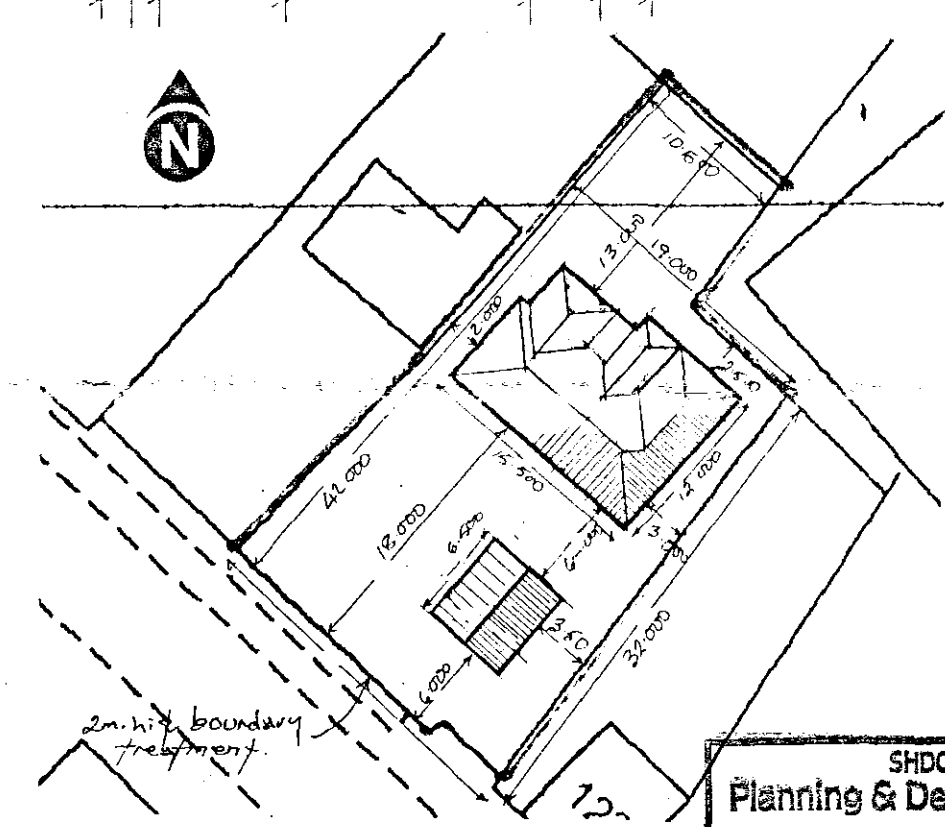
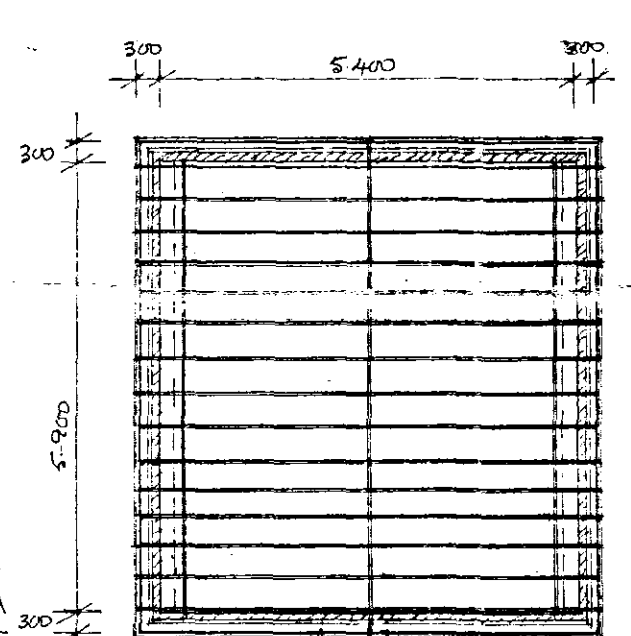
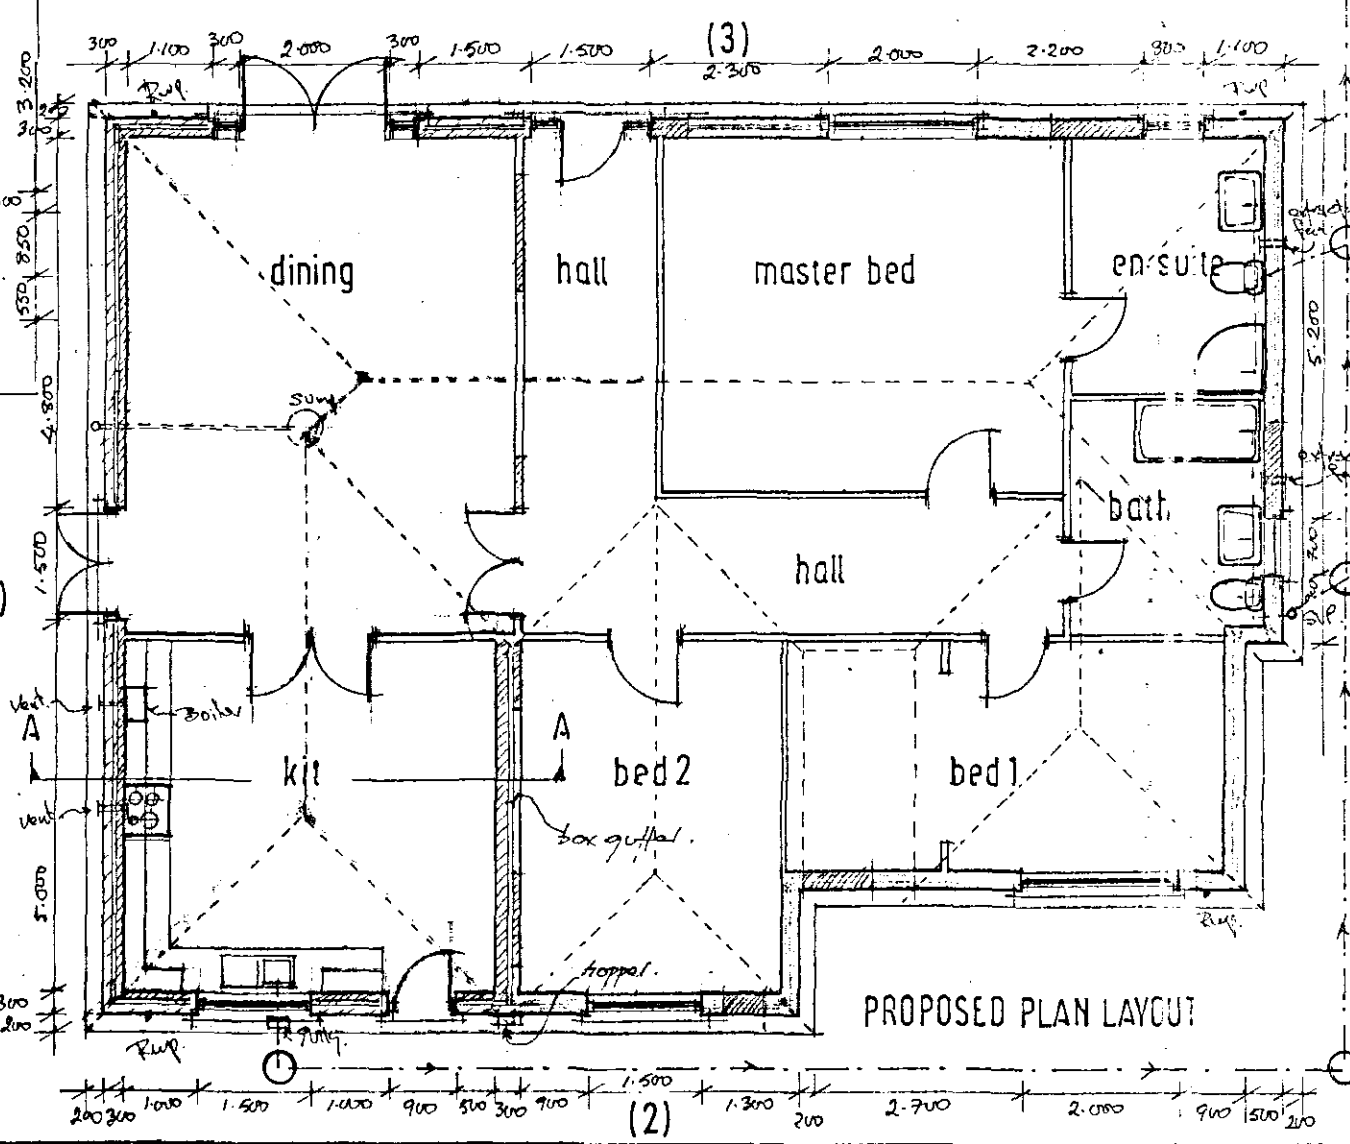
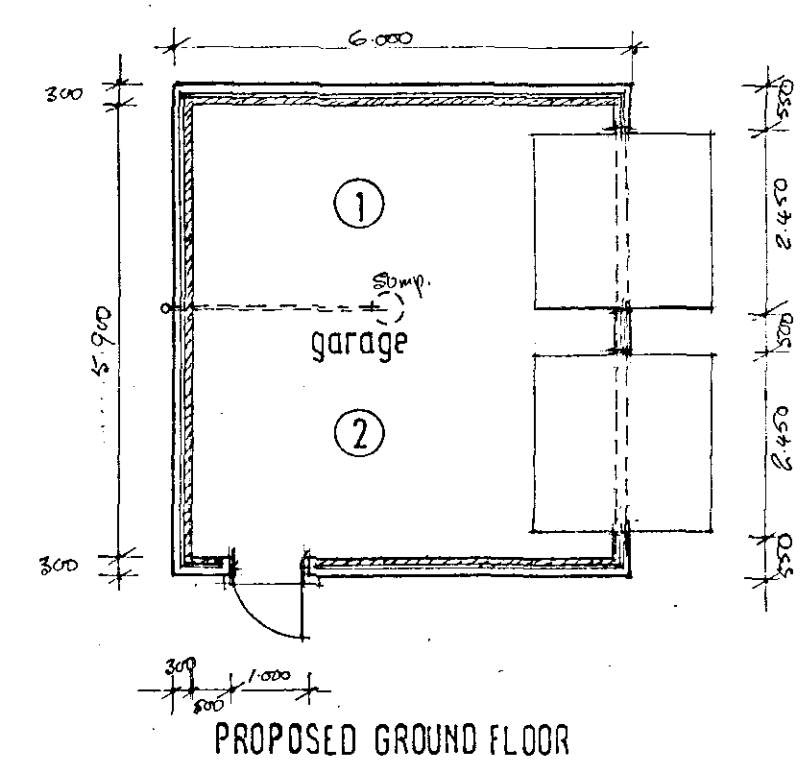
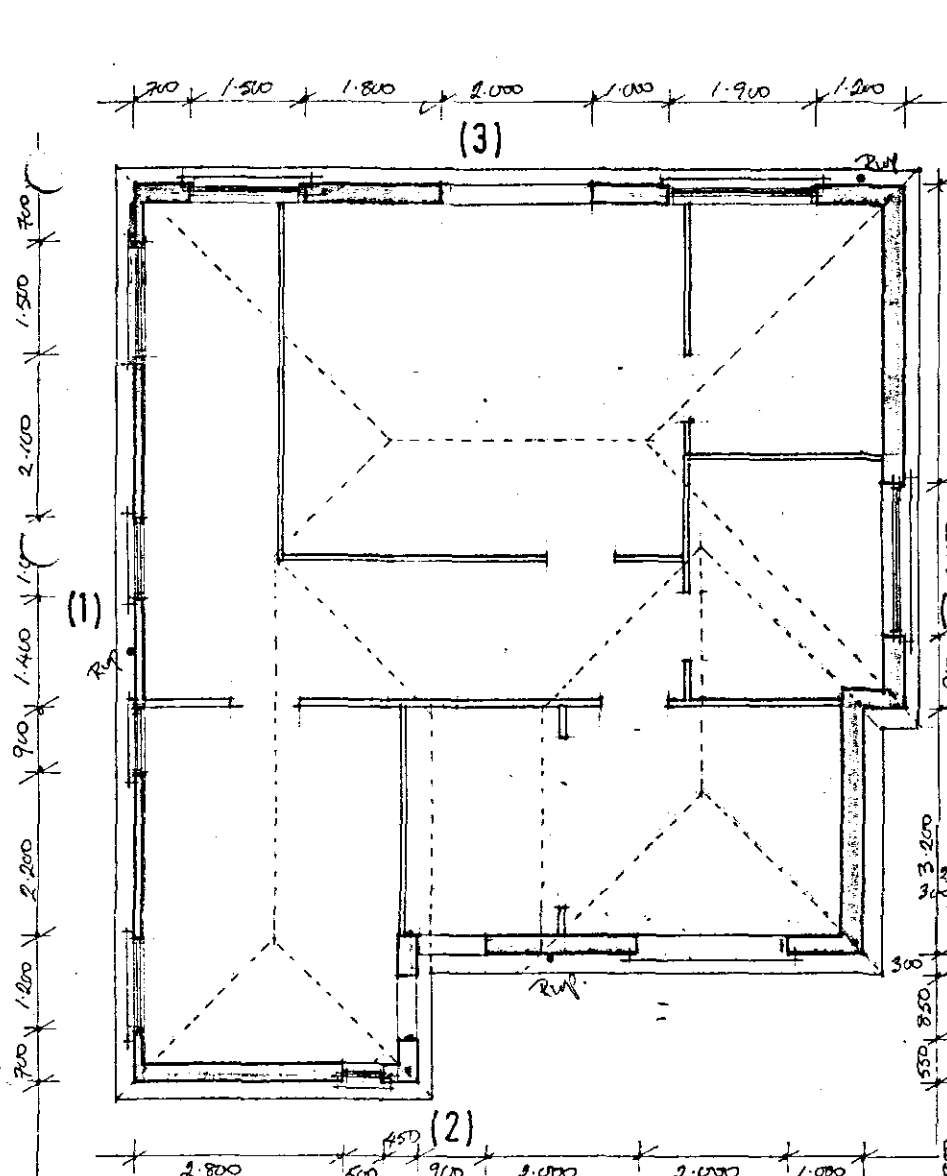
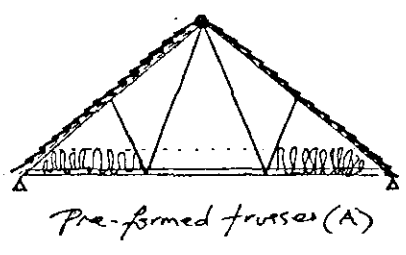


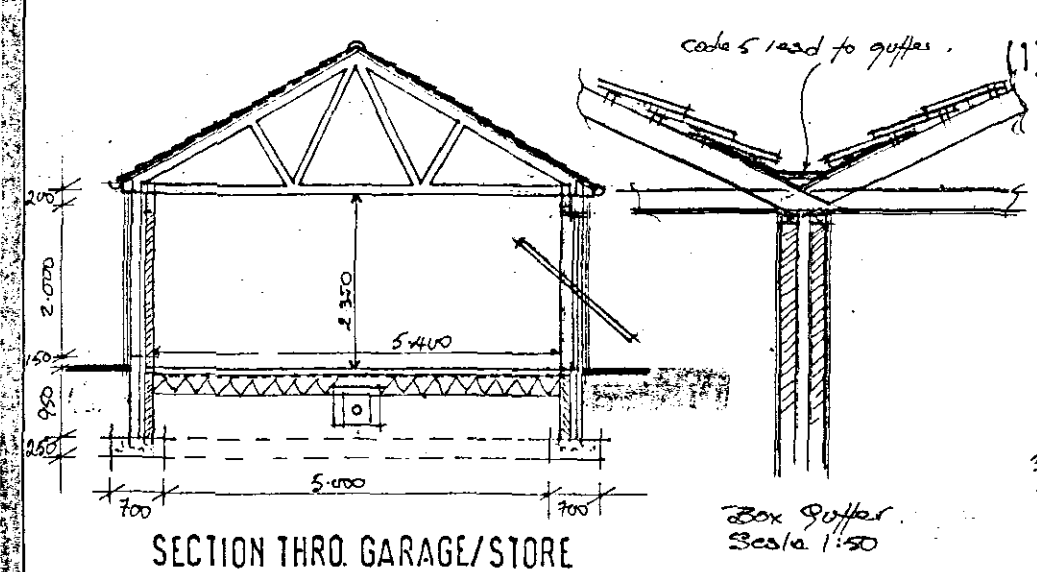

SHDC
Planning & Development
27 MAY 2008
Ref: 0352/08

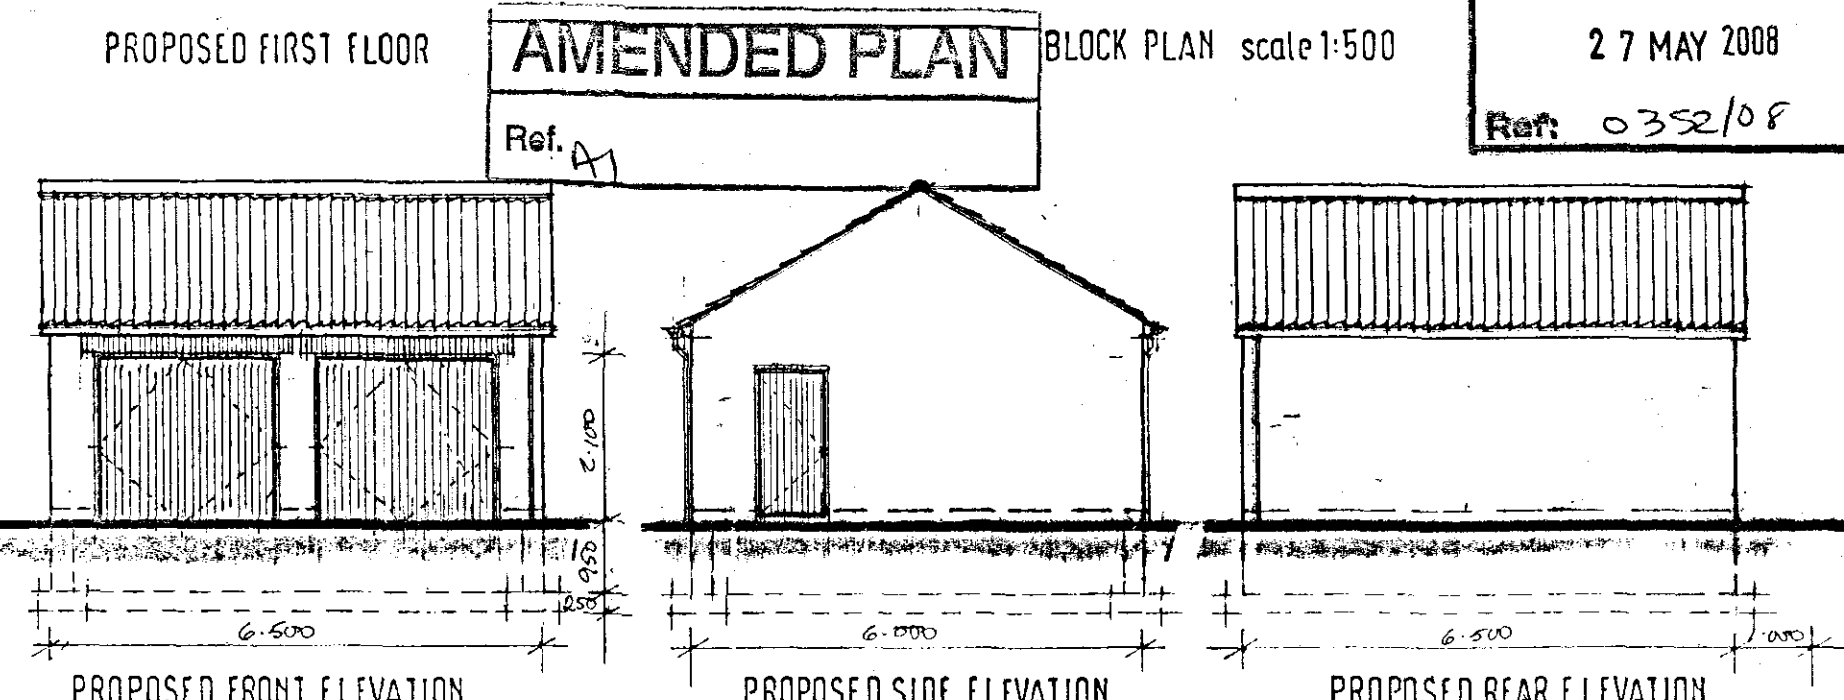

All dimensions to be checked by the Contractor on site before ordering materials or starting work. Any discrepancy found between drawing & site measurements is to be reported to the Surveyor immediately.

Mr. J. Bryant, 125, Main Road,
Quadrang, Spalding,
Lincolnshire. PE11 4PJ
Construct a ground floor extension including minor
alterations also a proposed
double garage
scale 1:100