
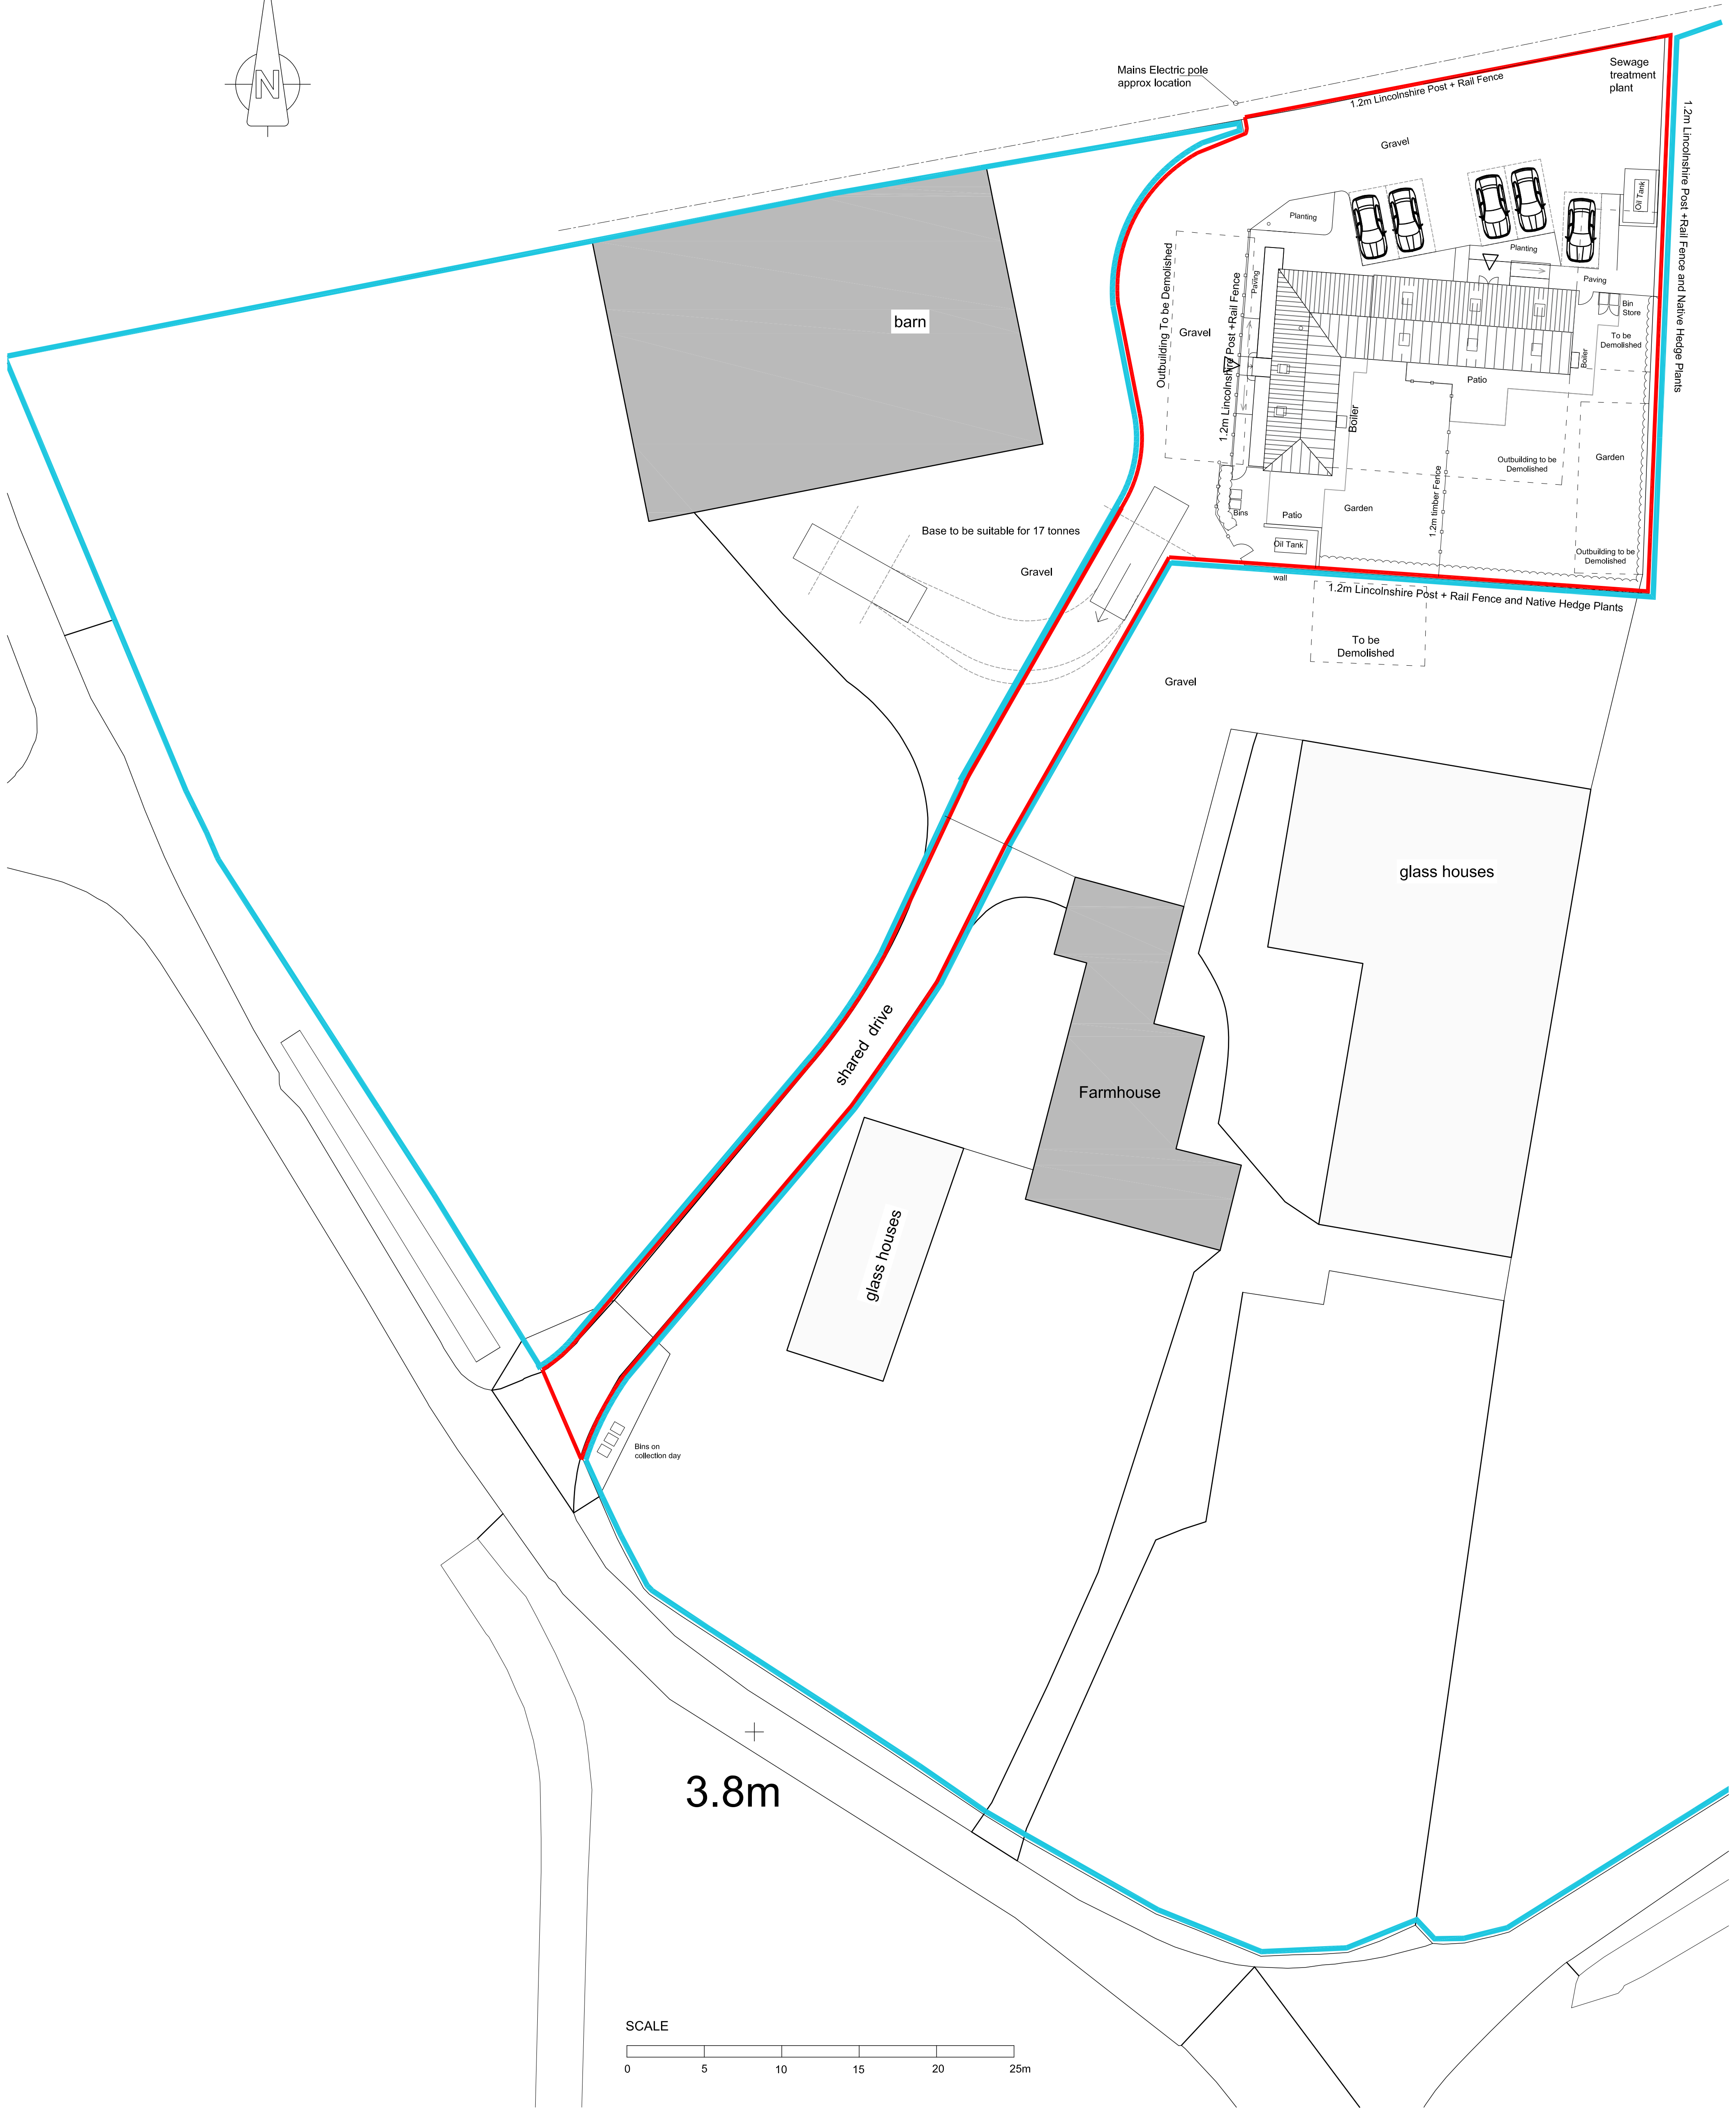


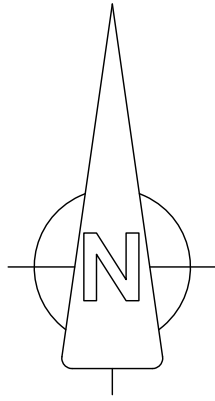

Site Block Plan

DRAINAGE
Foul drainage to septic tank
Surface water drains to new soakaway

LEVELS
No change to site levels

Rev D April 2021 External works detail updated, red and blue lines adjusted
Rev C Dec 2019 Access road included within site boundary.
Rev B Dec 2019 Planning Issue.
Rev A Nov 2019 Drawing generally updated.

J M A D Architecture www.jennymcintee.co.uk info@jmadarch.co.uk Tel 01205 875885			
Project:	Barn Conversion to 2 dwellings	Date:	November 2018
Address:	The Laurels, Wood Lane, Quadding Eaudike, Spalding.	Scale:	1:200 @ A1
Client:	Mr & Mrs Clark	drawn:	checked: JM
Drawing Title:	Proposed Site Block Plan	Job No:	18156
		Dwg No:	02 D