

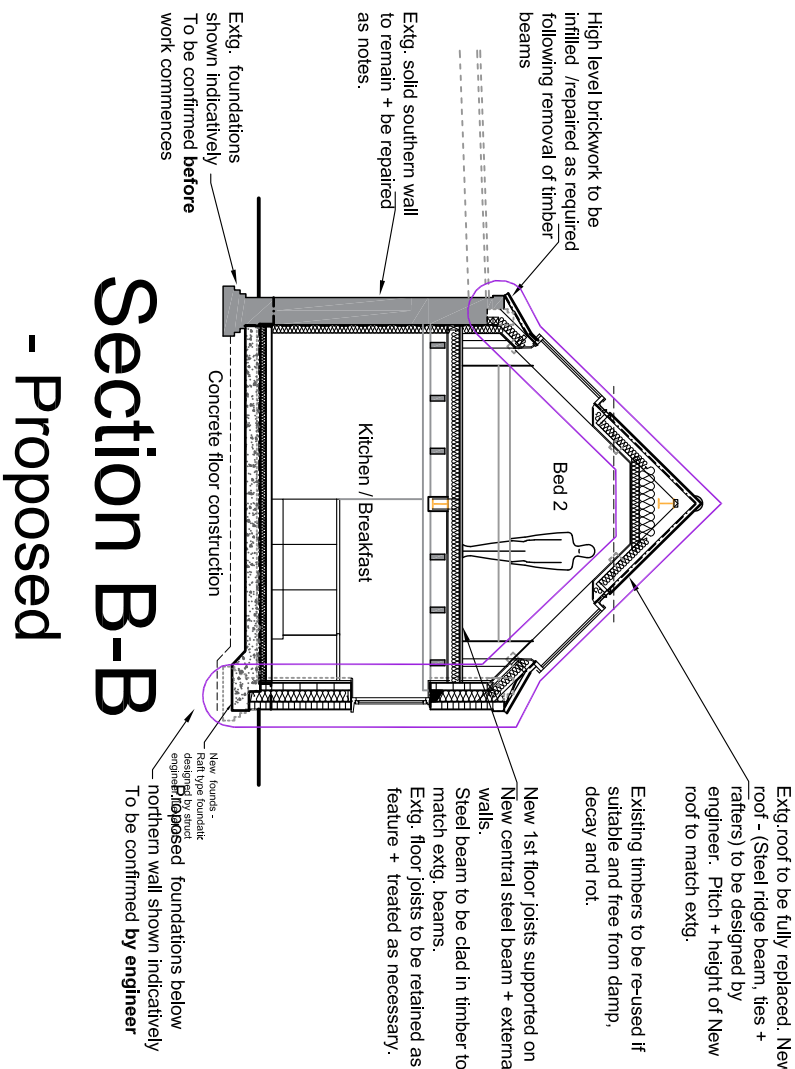
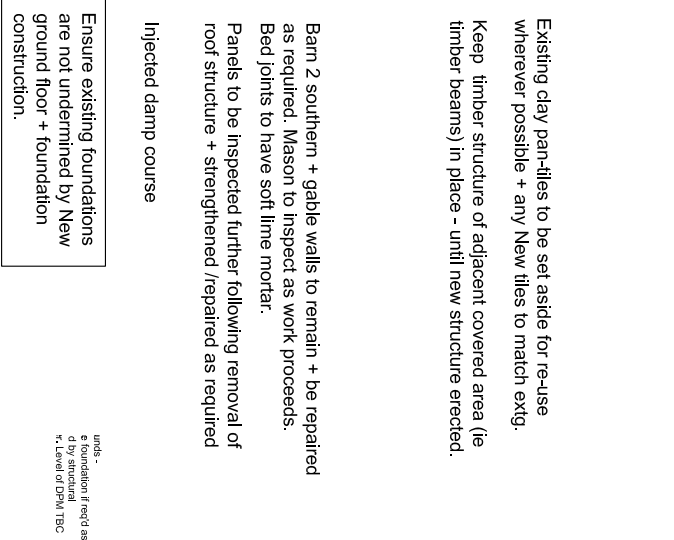
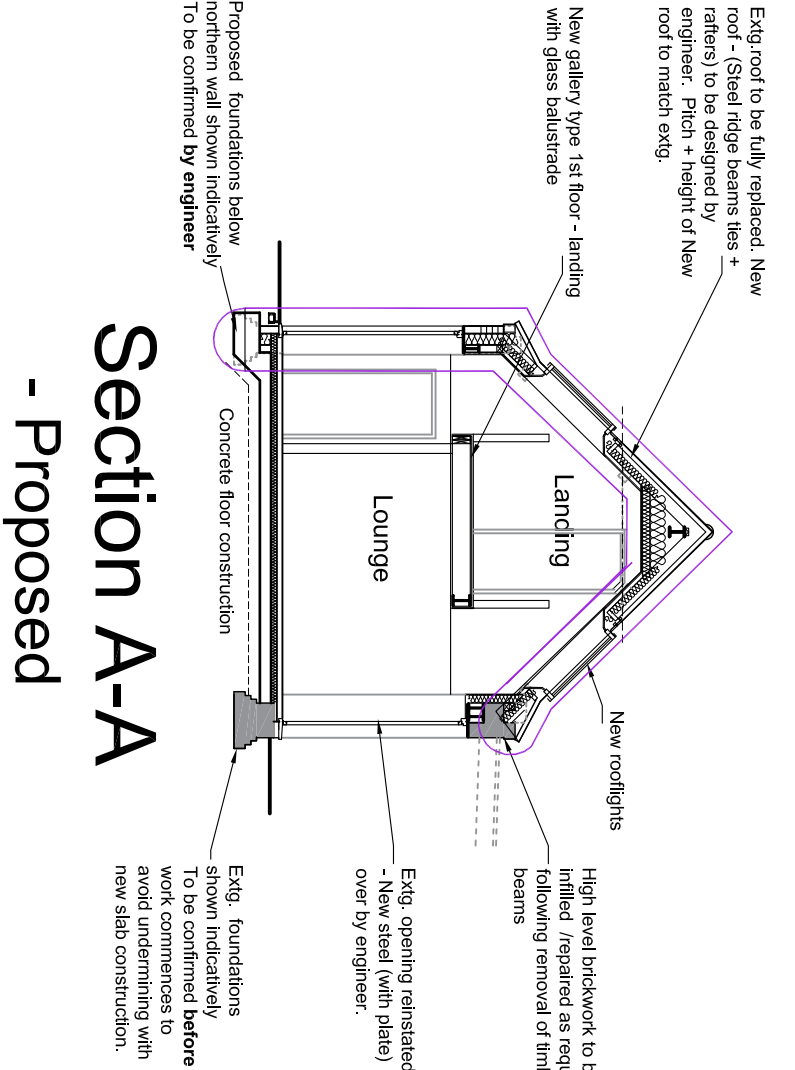
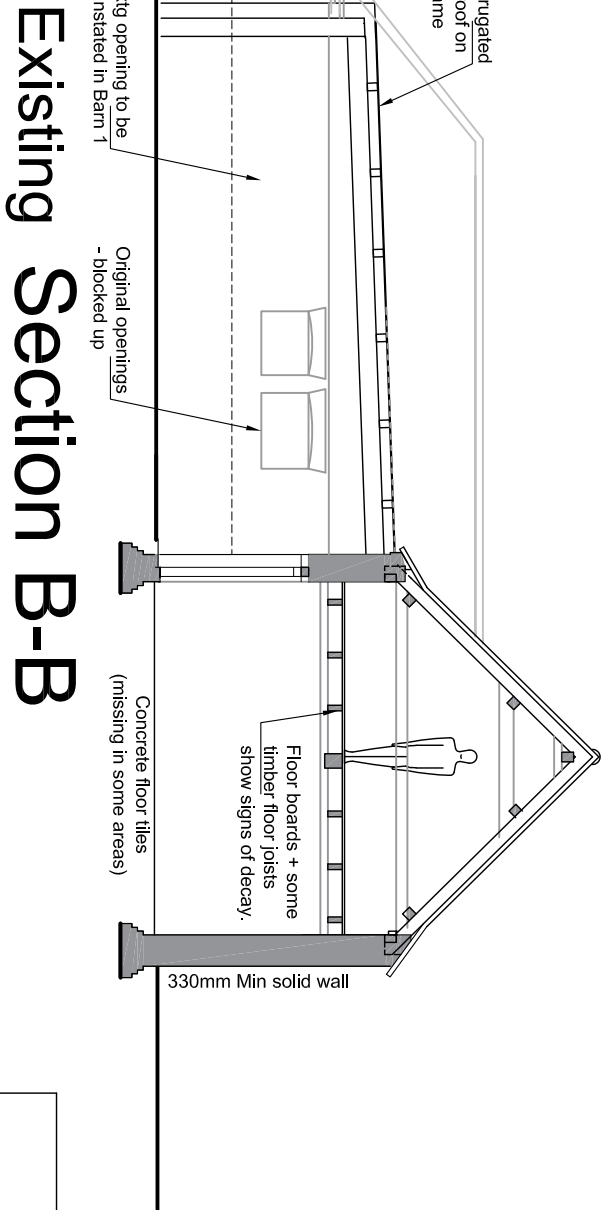


Drawing for Planning condition No 6

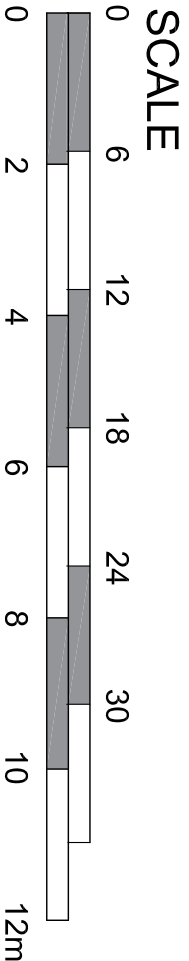

NOTE: Drawings to be read in conjunction with the :-
Contamination Desk Top Report
Structural Survey by Engineer
Planning Conditions, Bat Survey + Drgs 101-104

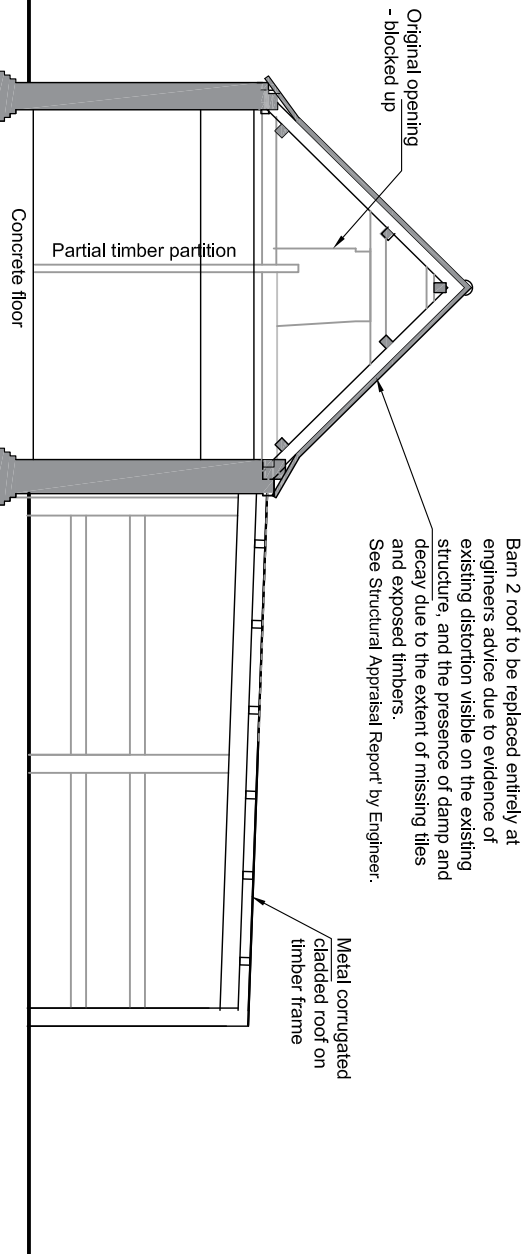

J M A D Architecture			
Project:	Barn Conversion	Date:	January 2021
Address:	The Laurels, Wood Lane, Quadding Eaudike, Spalding.	Scale:	1:100 on A2
Client:	Mr & Mrs Clark	drawn:	OL /TW
		checked:	JM
Drawing Title:	Existing + Proposed Sections Through Barn 2 showing structure being retained + replaced	Job No:	18156
		Dwg No:	102

Sections A-A + B-B (Barn 2)
@ 1:100 scale