


NOTE:
DOCUMENT FOR REFERENCE ONLY.
CHECK SHEET SIZE AND DRAWING
SCALE BEFORE PRINTING.

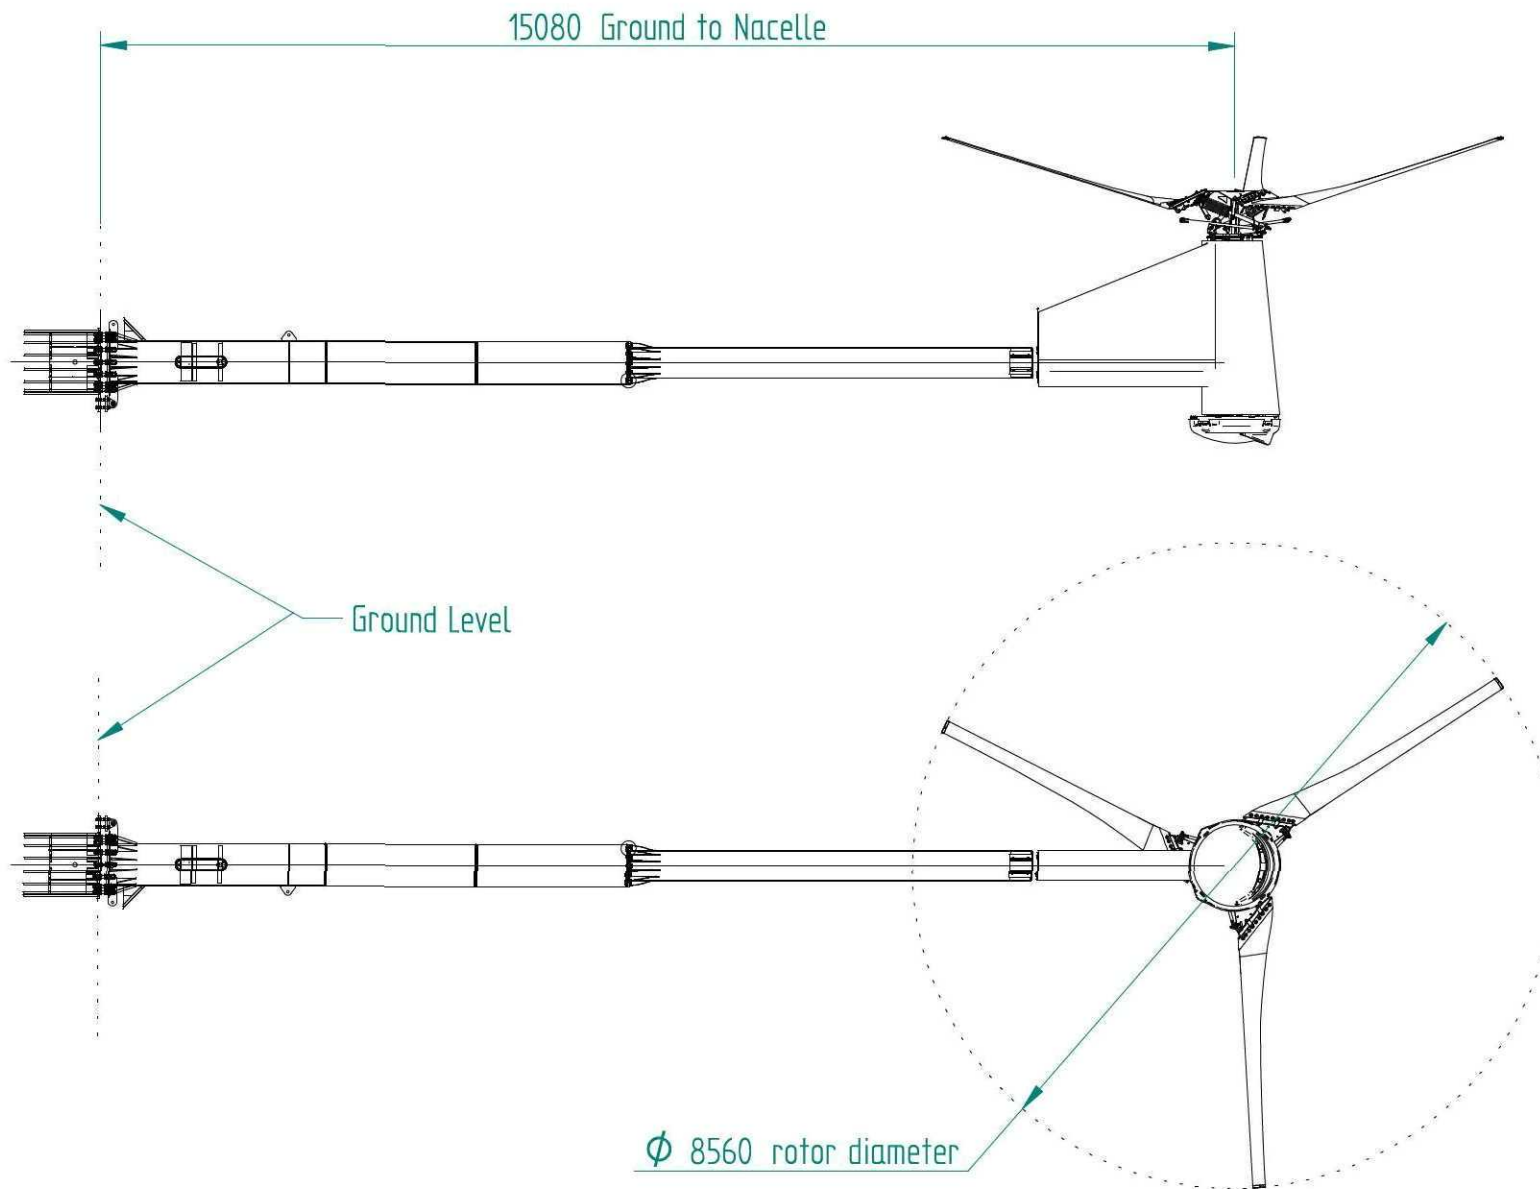

WEIGHTS:

Tower = 2032.4Kg
Turbine Head = 1300Kg


COLOUR:

Tower and Frame - Galvanised Grey
Covers - White, RAL9003
Black, RAL9005

GENERAL NOTES
DEBURR ALL SHARP EDGES
WELD SYMBOLS TO B.S.499 PRT 2C
WELDING TO BS EN 1011-2
GALVANISING OF COMPONENTS TO
CONFORM TO BS EN ISO 1461

PROVEN
PROVEN ENERGY

UNLESS OTHERWISE SPECIFIED
DIMENSIONS ARE IN MILLIMETERS
ANGLES $\pm 0.1^\circ$
1 PL ± 0.1 2 PL ± 0.01

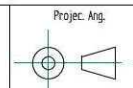

Projec. Ang.

Proven Energy Ltd. Wardhead Park Stewarton KA3 5LH
Scotland Tel +44 (0)1560 485570 info@provenenergy.com
All Rights Reserved

	NAME	DATE	TITLE: Planning Model Proven 35-2 on Flange Bolted 15m Tower	
DRAWN	SC	08/06/10	Material:	Finish:
CHECKED	A McN	10/06/10	Customer No.	
DWG NO:	P35-2 Planning	SIZE A4	REV 0	
SCALE: 1:100	WEIGHT: N/A	SHEET 2 OF 4	Released for	PLANNING

XX XXXXX

REV

DESCRIPTION

REVISION HISTORY

XX/XX/XX

DATE

XXX

ECR

XXX

GRID
REF.

XX

ENG

XX

SNR
ENG