


## PROPOSED FRONT ELEVATION




EXISTING SIDE ELEVATION

 


## EXISTING SIDE ELEVATION



## EXISTING REAR ELEVATION

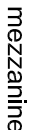

## EXISTING GROUND FLOOR PLAN

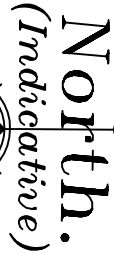


## LOCATION PLAN



## GARAGE ELEVATIONS



## GARAGE FLOOR PLAN

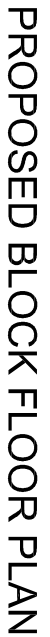[illegible]

All ground to be properly cultivated and then prior to planting, and treated with slow release fertilizer. Weeds and foreign material including large stones are to be removed from site.

All shrubs to be planted at centres specified and watered on completion.

Trees to be planted in shallow pits with a layer of compost at the bottom, and are to be staked and fixed with proprietary ties. The stakes are to be at least 600mm longer than the tallest height of the tree to ensure that sufficient is driven into the ground.

Bare ground within and around shrubs and trees to be covered with tree bark.

Shrubs and trees to be watered in dry periods.

**TREES -**

## MAINTENANCE SCHEDULE

- New trees to be half standard (1.80 m high with well-developed fibrous roots).
- On windward side, pressure-treated timber stake to support bottom 30% of tree.
- Set each tree in minimum 300 x 300 x 300 mm pit with peat mulching in base.
- Ensure tree is well-heeled in.
- Provide protection if rabbits are a problem.
- Provide mulching mat to suppress weed growth around base of tree or until tree is established and cover with 20cm of soil.