
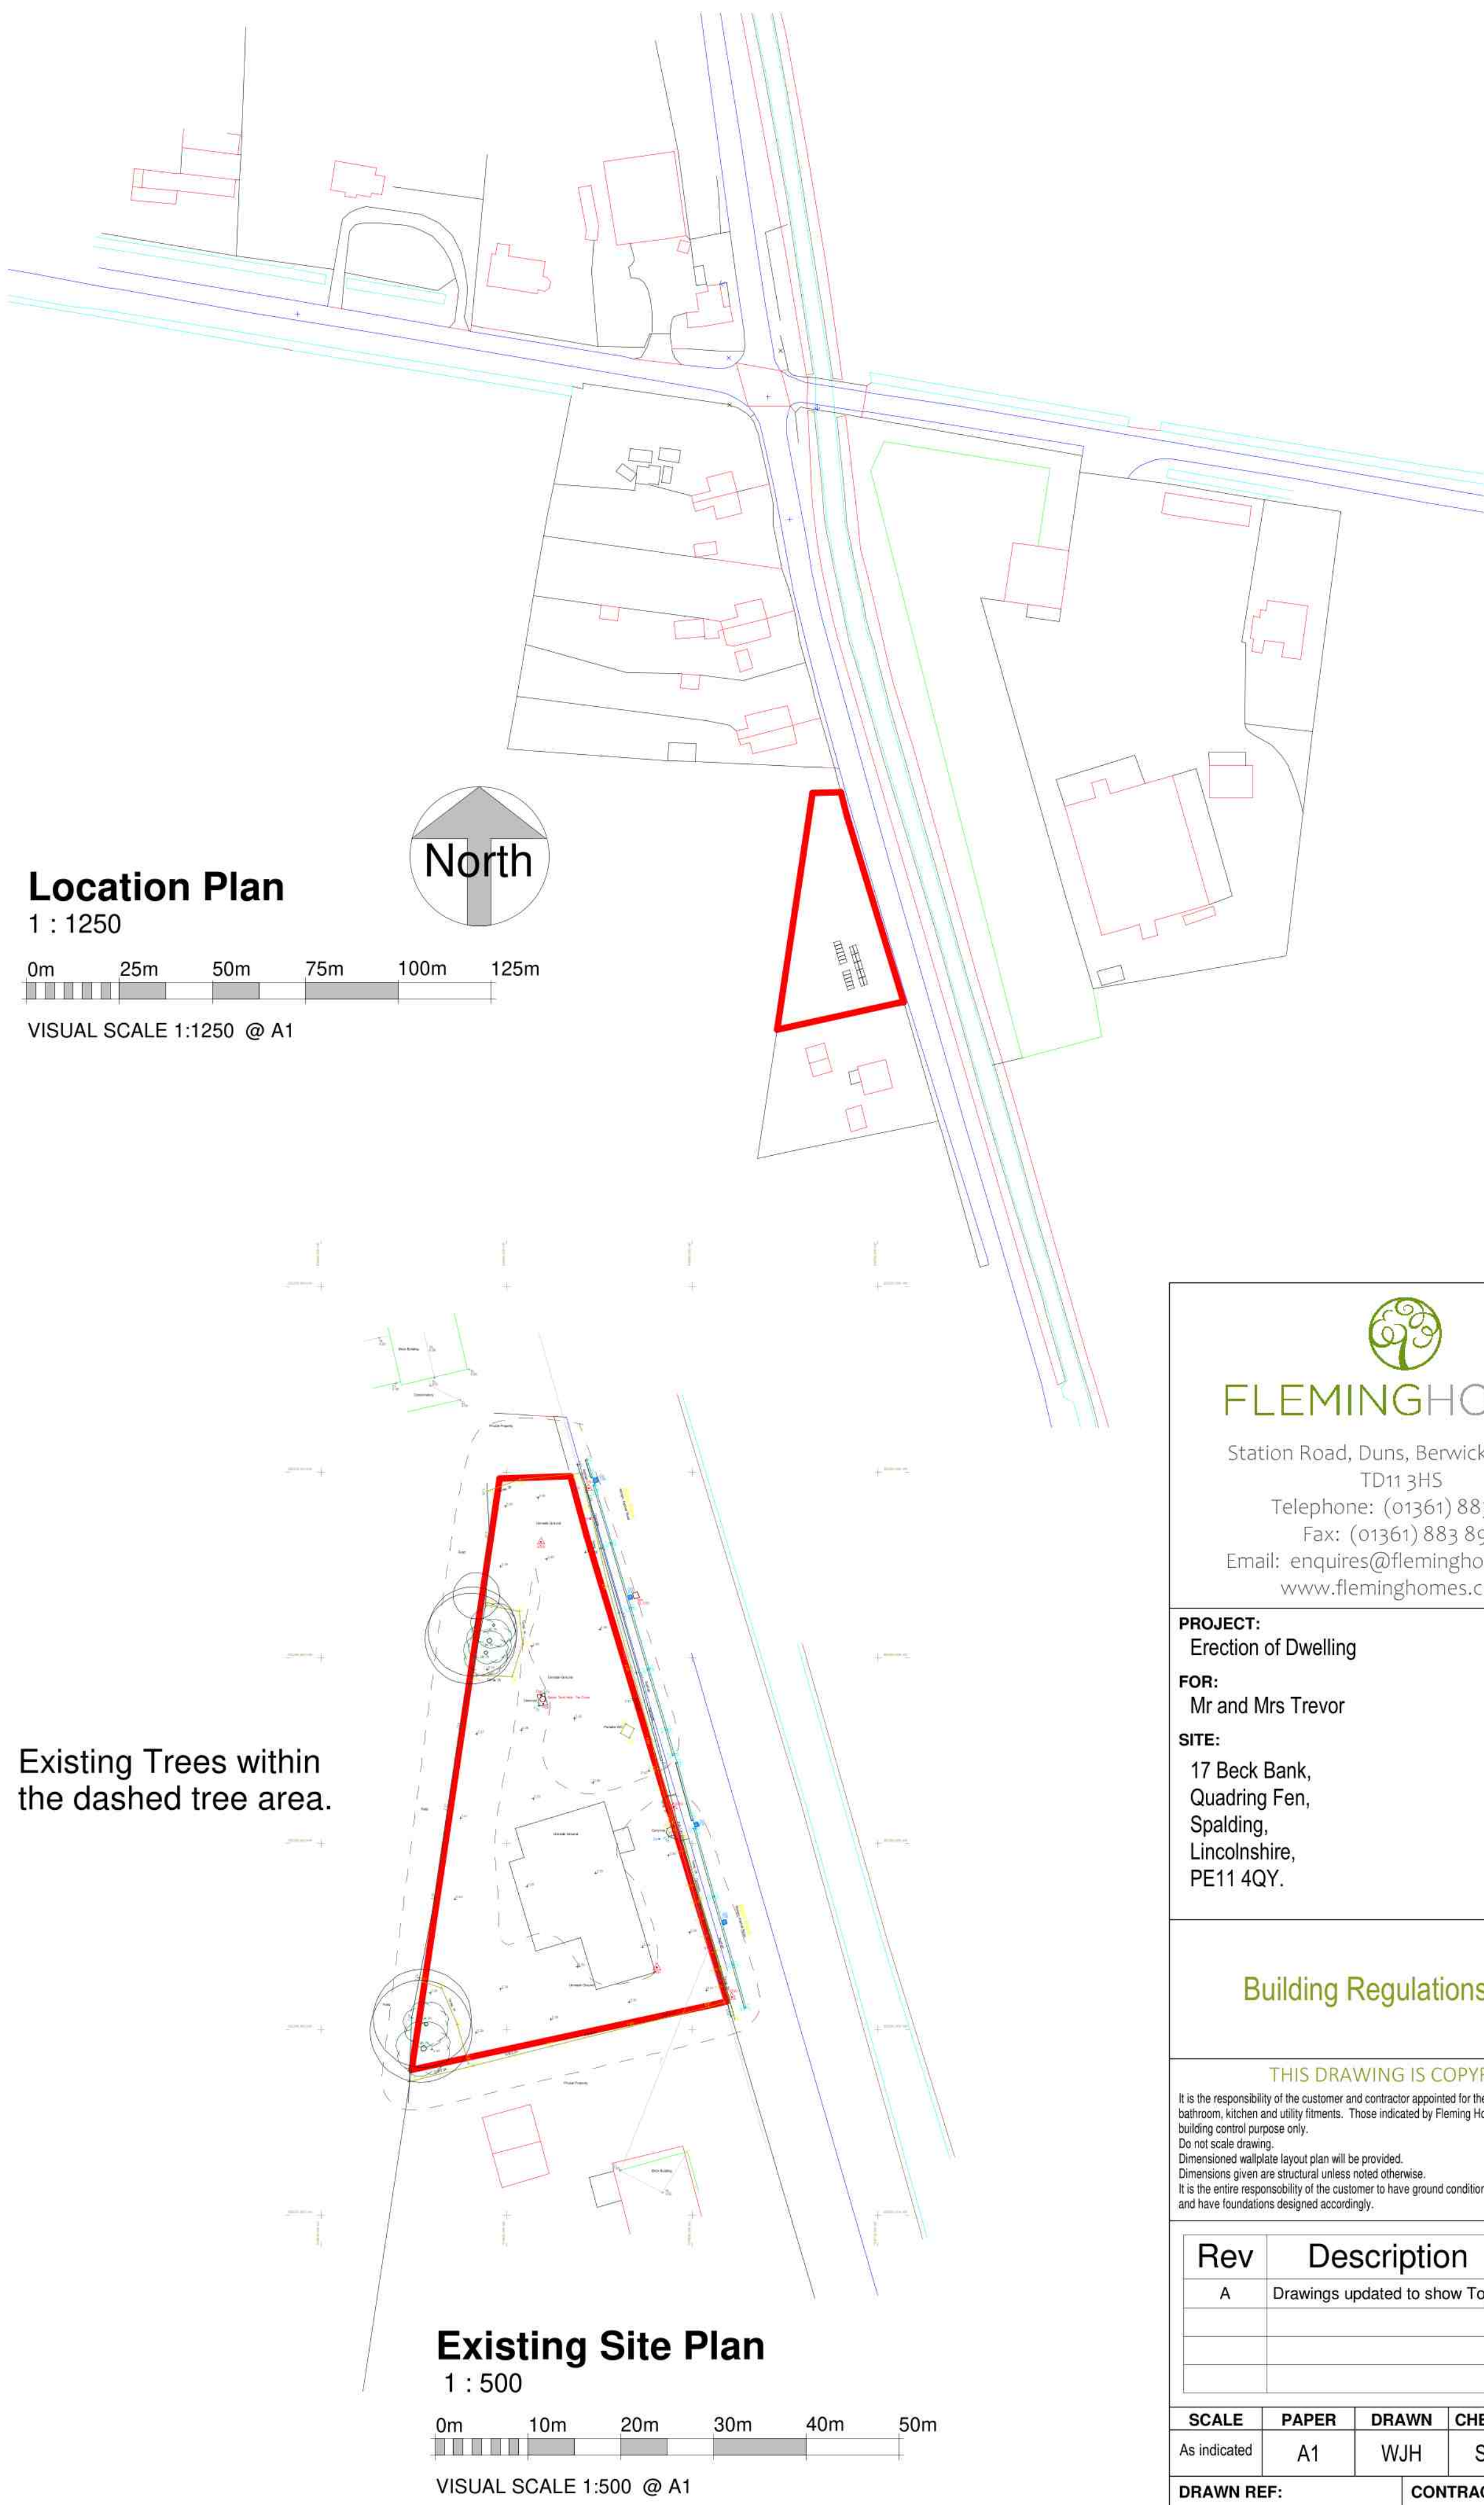


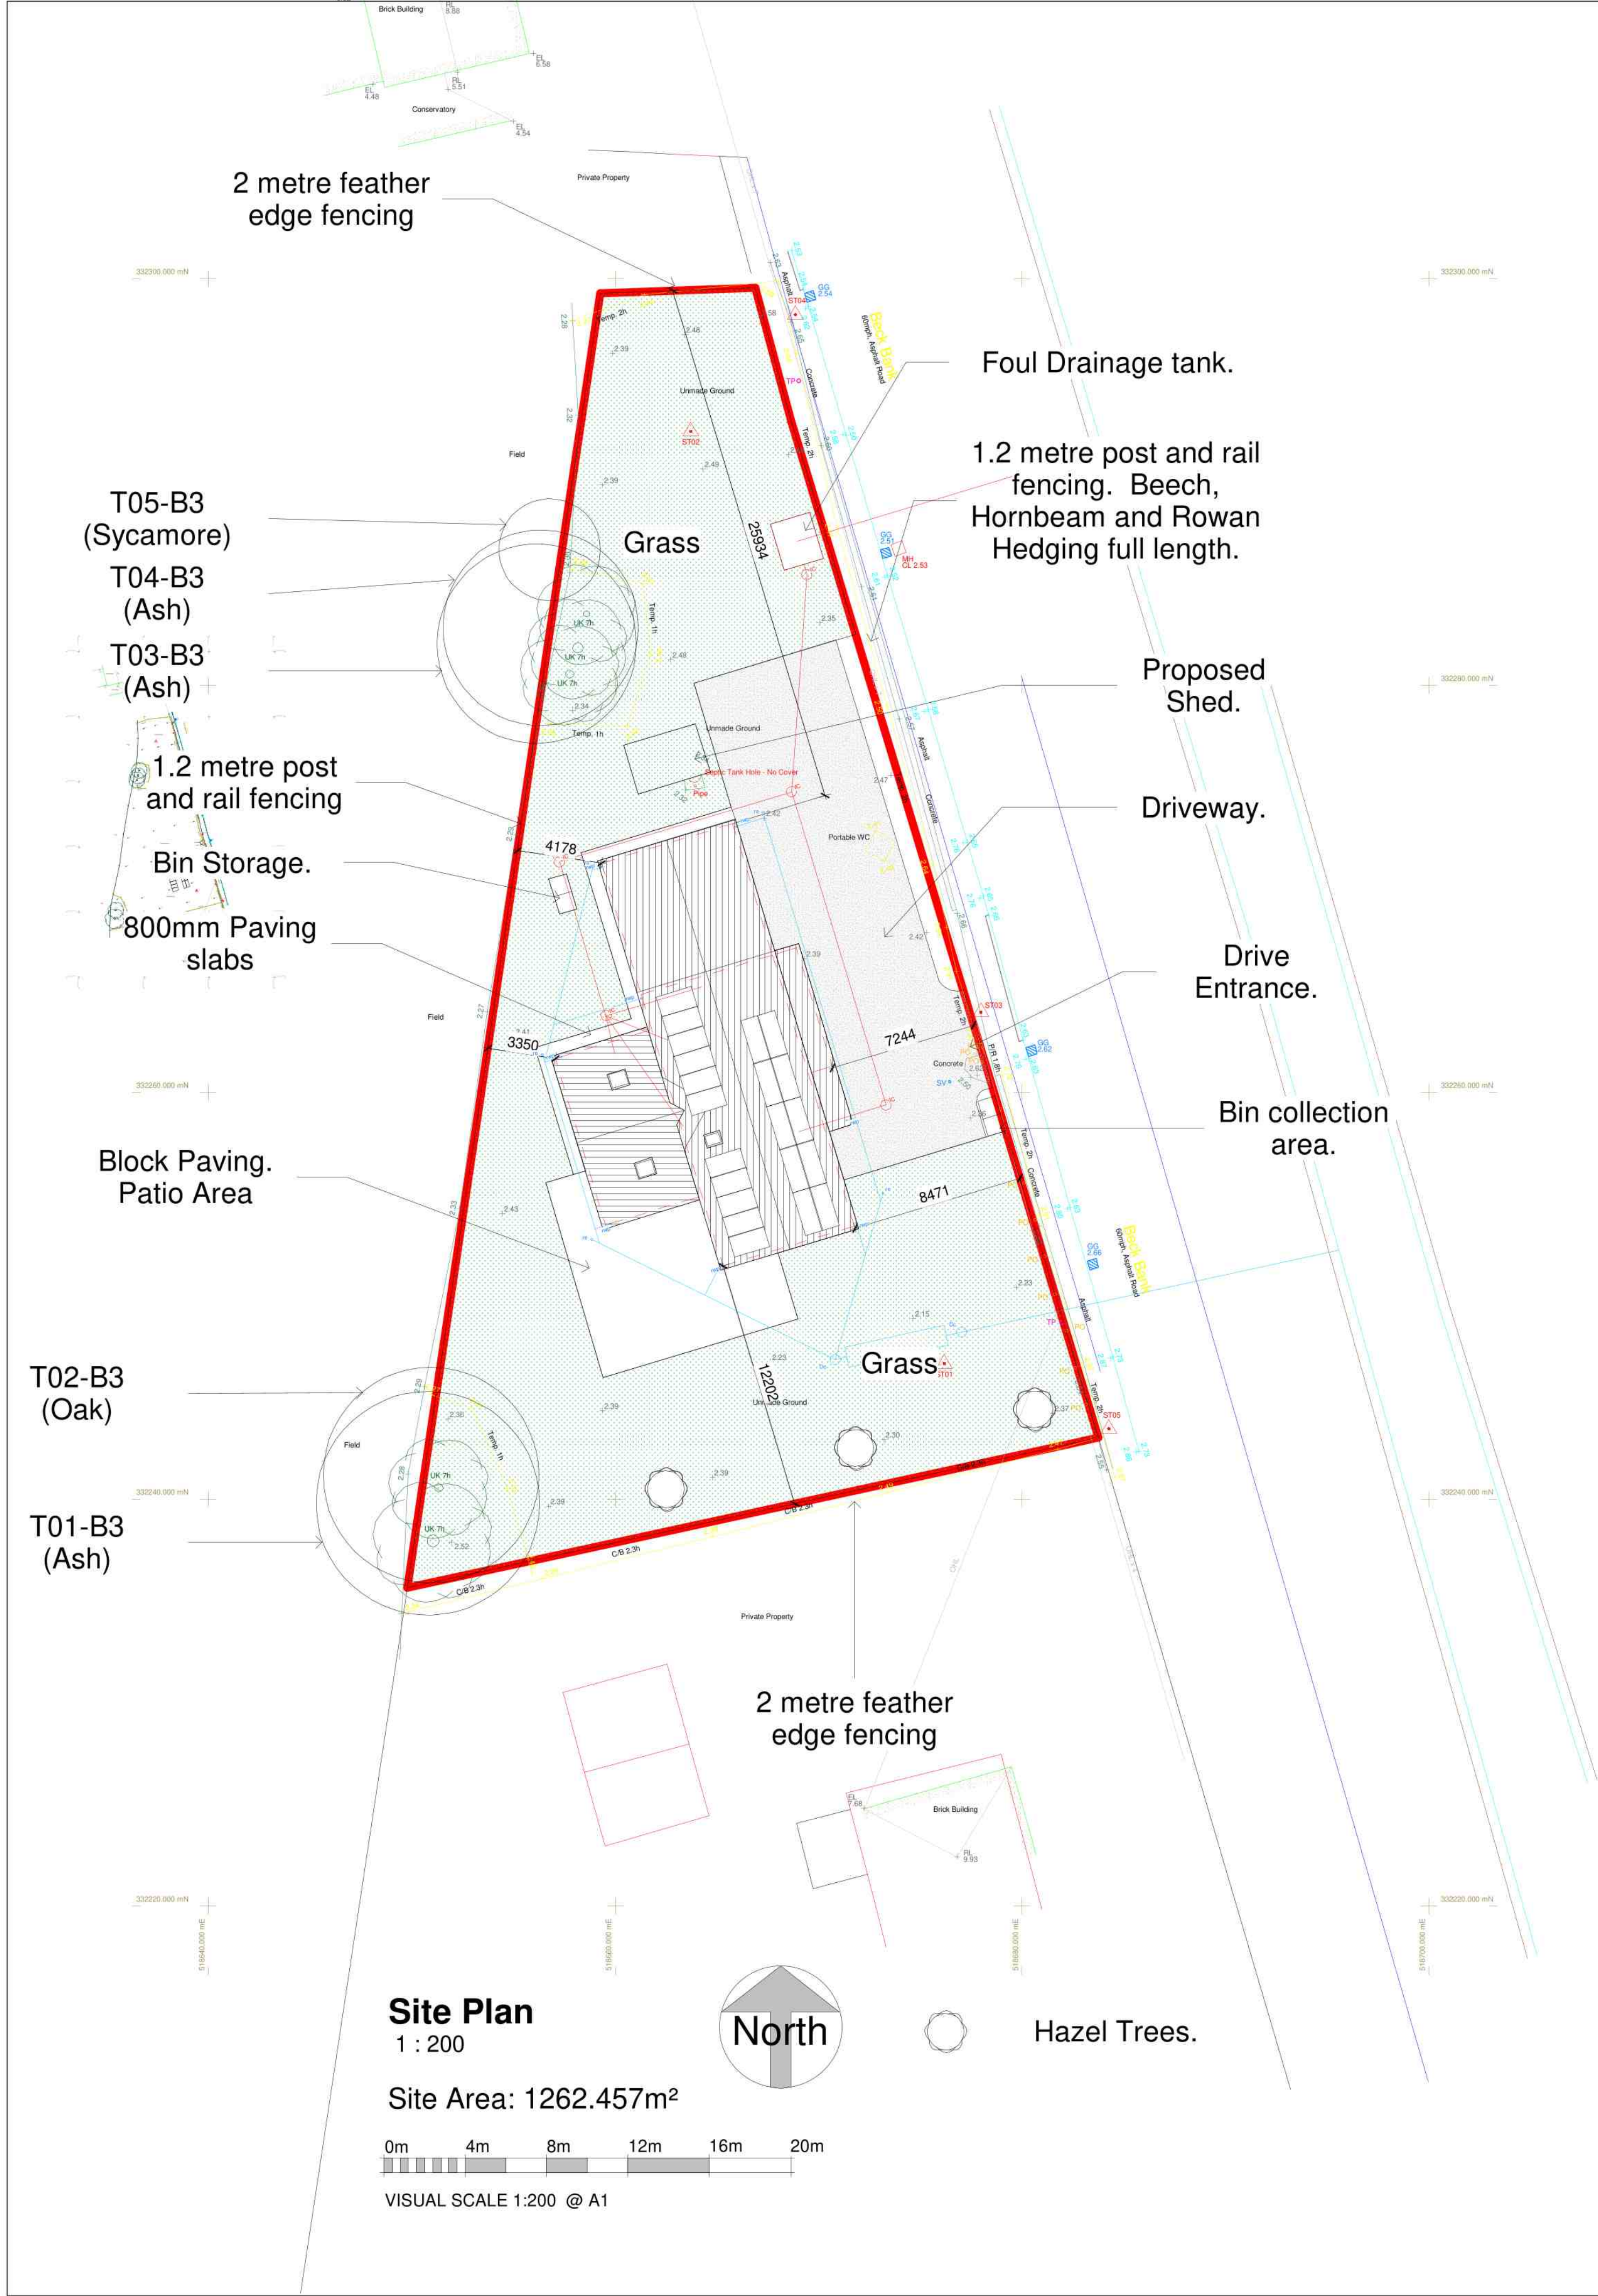

FLEMINGHOMES
Station Road, Duns, Berwickshire, UK,
TD11 3HS
Telephone: (01361) 883 785
Fax: (01361) 883 898
Email: enquires@fleminghomes.co.uk
www.fleminghomes.co.uk

PROJECT:
Erection of Dwelling

FOR:
Mr and Mrs Trevor

SITE:
17 Beck Bank,
Quadring Fen,
Spalding,
Lincolnshire,
PE11 4QY.

Building Regulations Issue

THIS DRAWING IS COPYRIGHT
It is the responsibility of the customer and contractor appointed for the final design of electrical, bathroom, kitchen and utility fittings. Those indicated by Fleming Homes Ltd. are demonstrative for building control purpose only.
Do not scale drawing.
Dimensioned wallplate layout plan will be provided.
Dimensions given are structural unless noted otherwise.
It is the entire responsibility of the customer to have ground conditions checked prior to start of work and have foundations designed accordingly.

Rev	Description	Date
A	Drawings updated to show Topo	15.04.25

SCALE	PAPER	DRAWN	CHECKED	DATE
As indicated	A1	WJH	SRH	14.04.25

DRAWN REF:	CONTRACT NUMBER:
6472.BR3	2246