


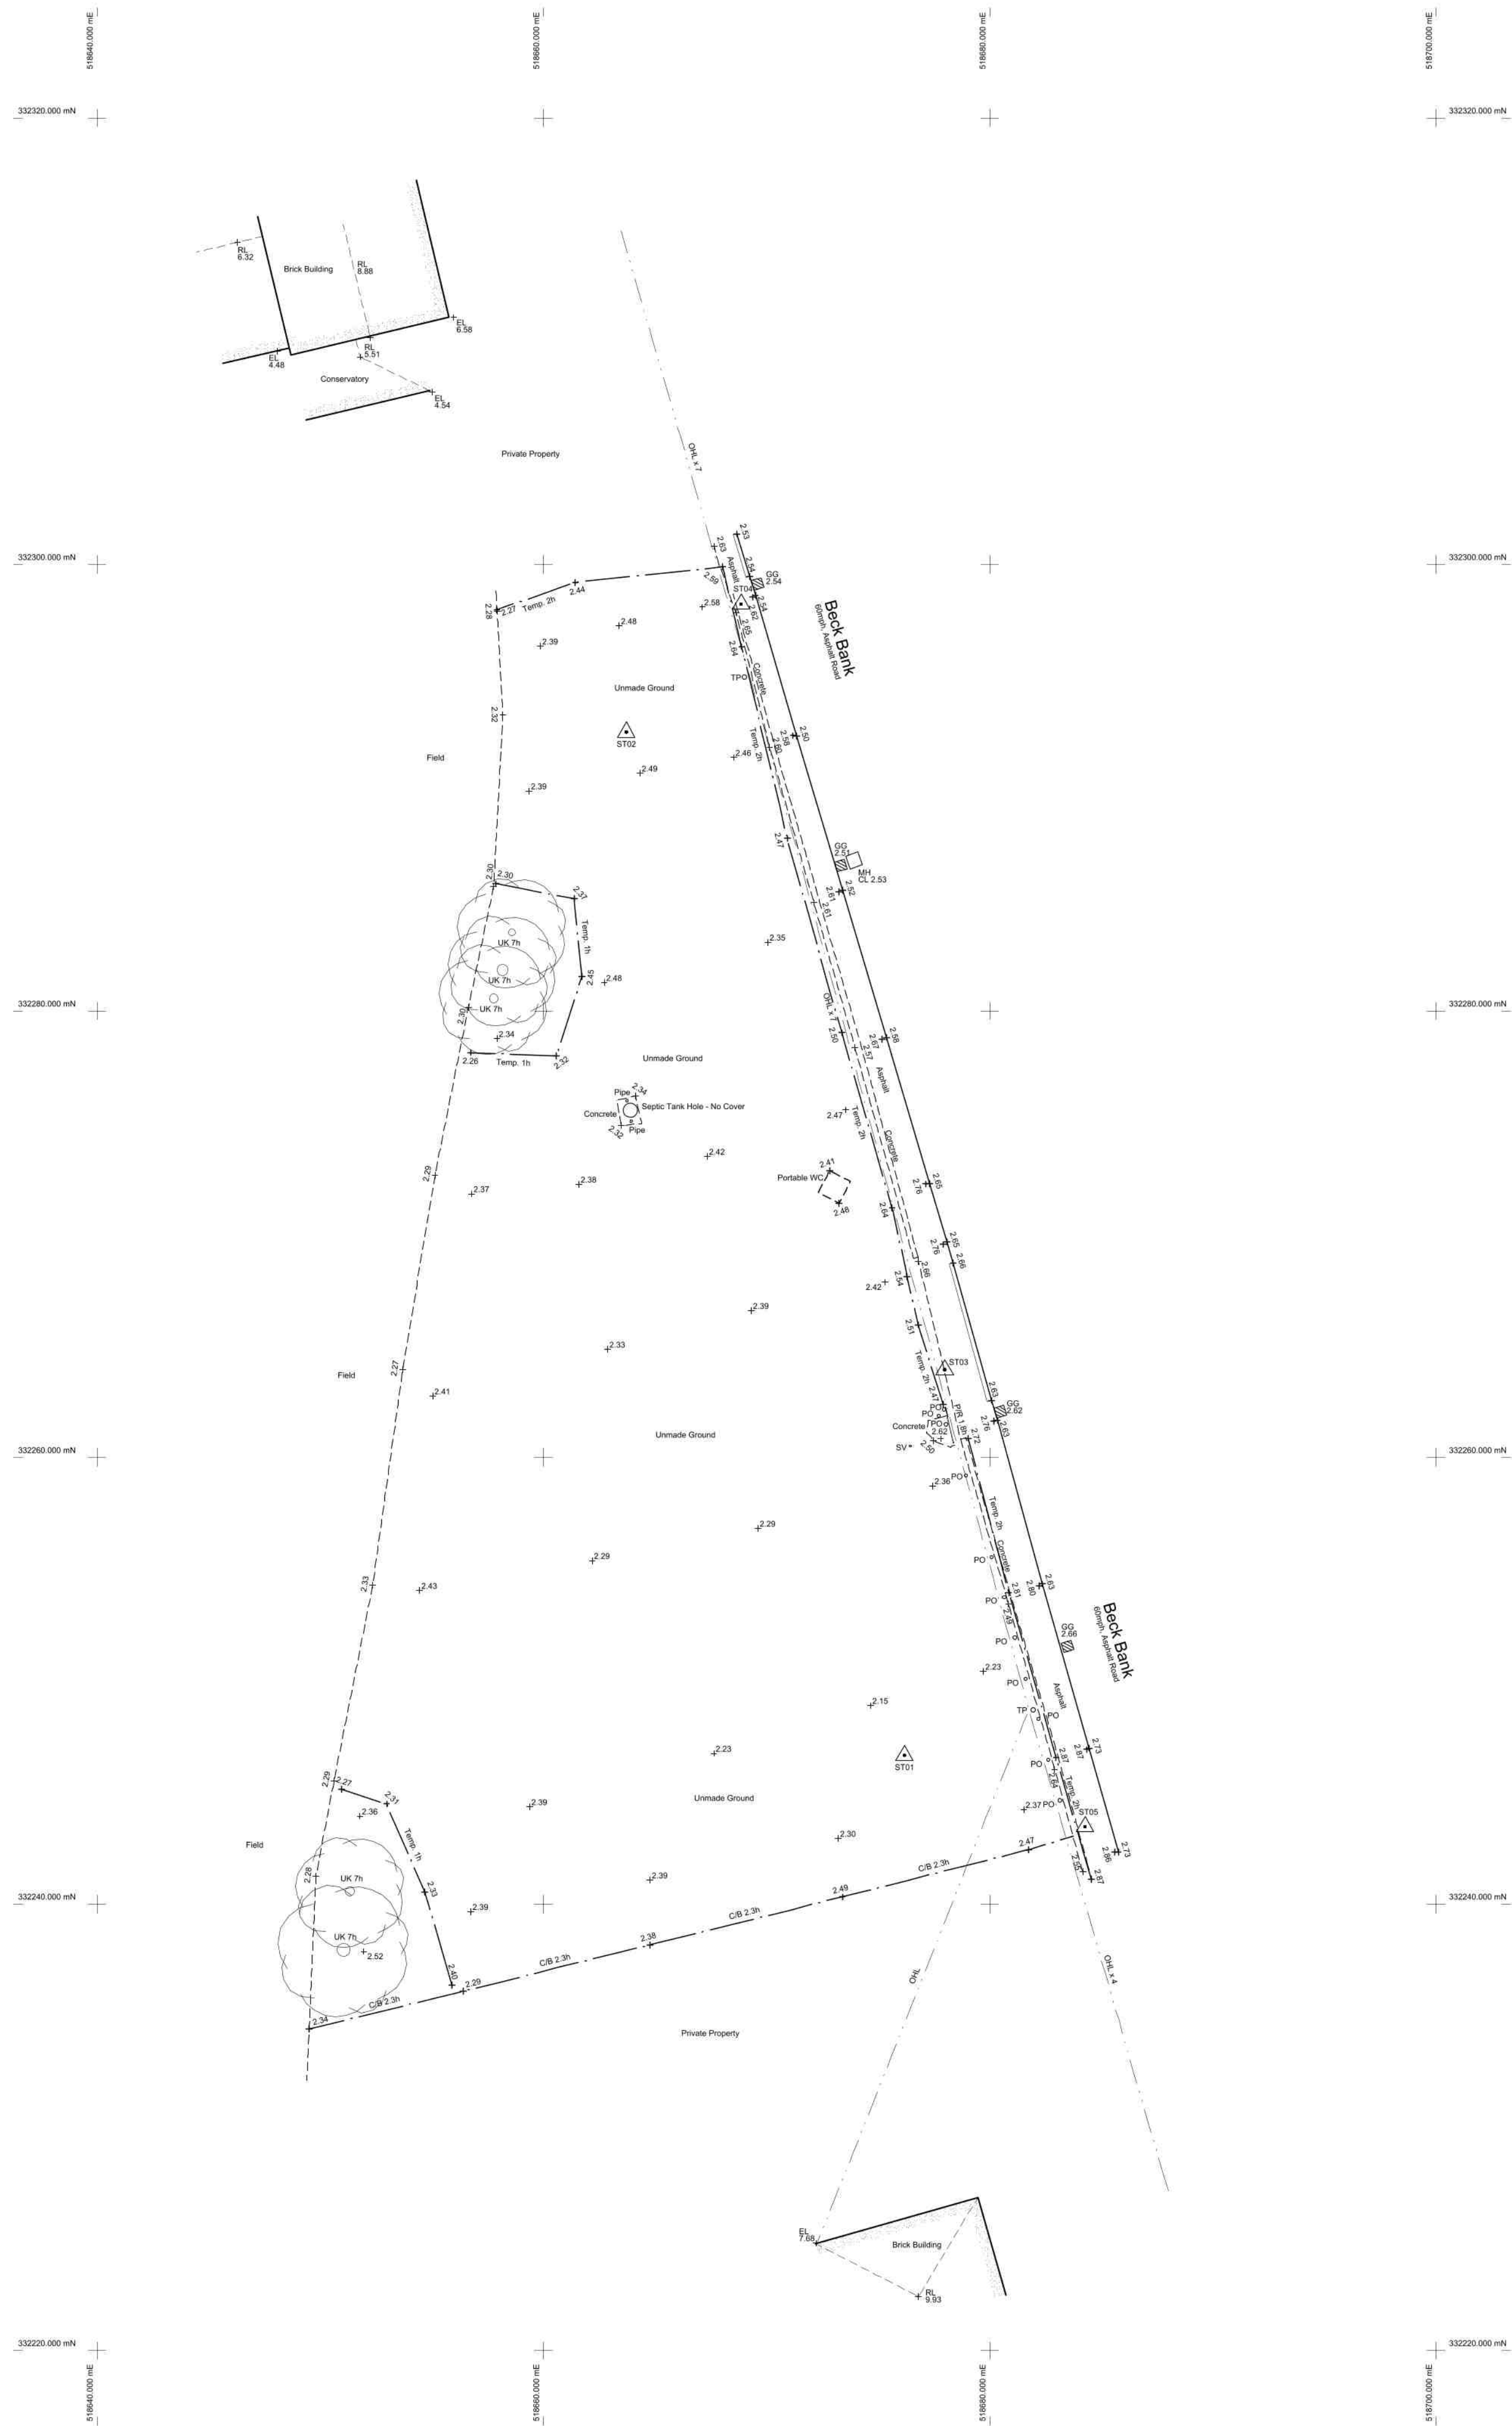

Original Sheet Size A1V