
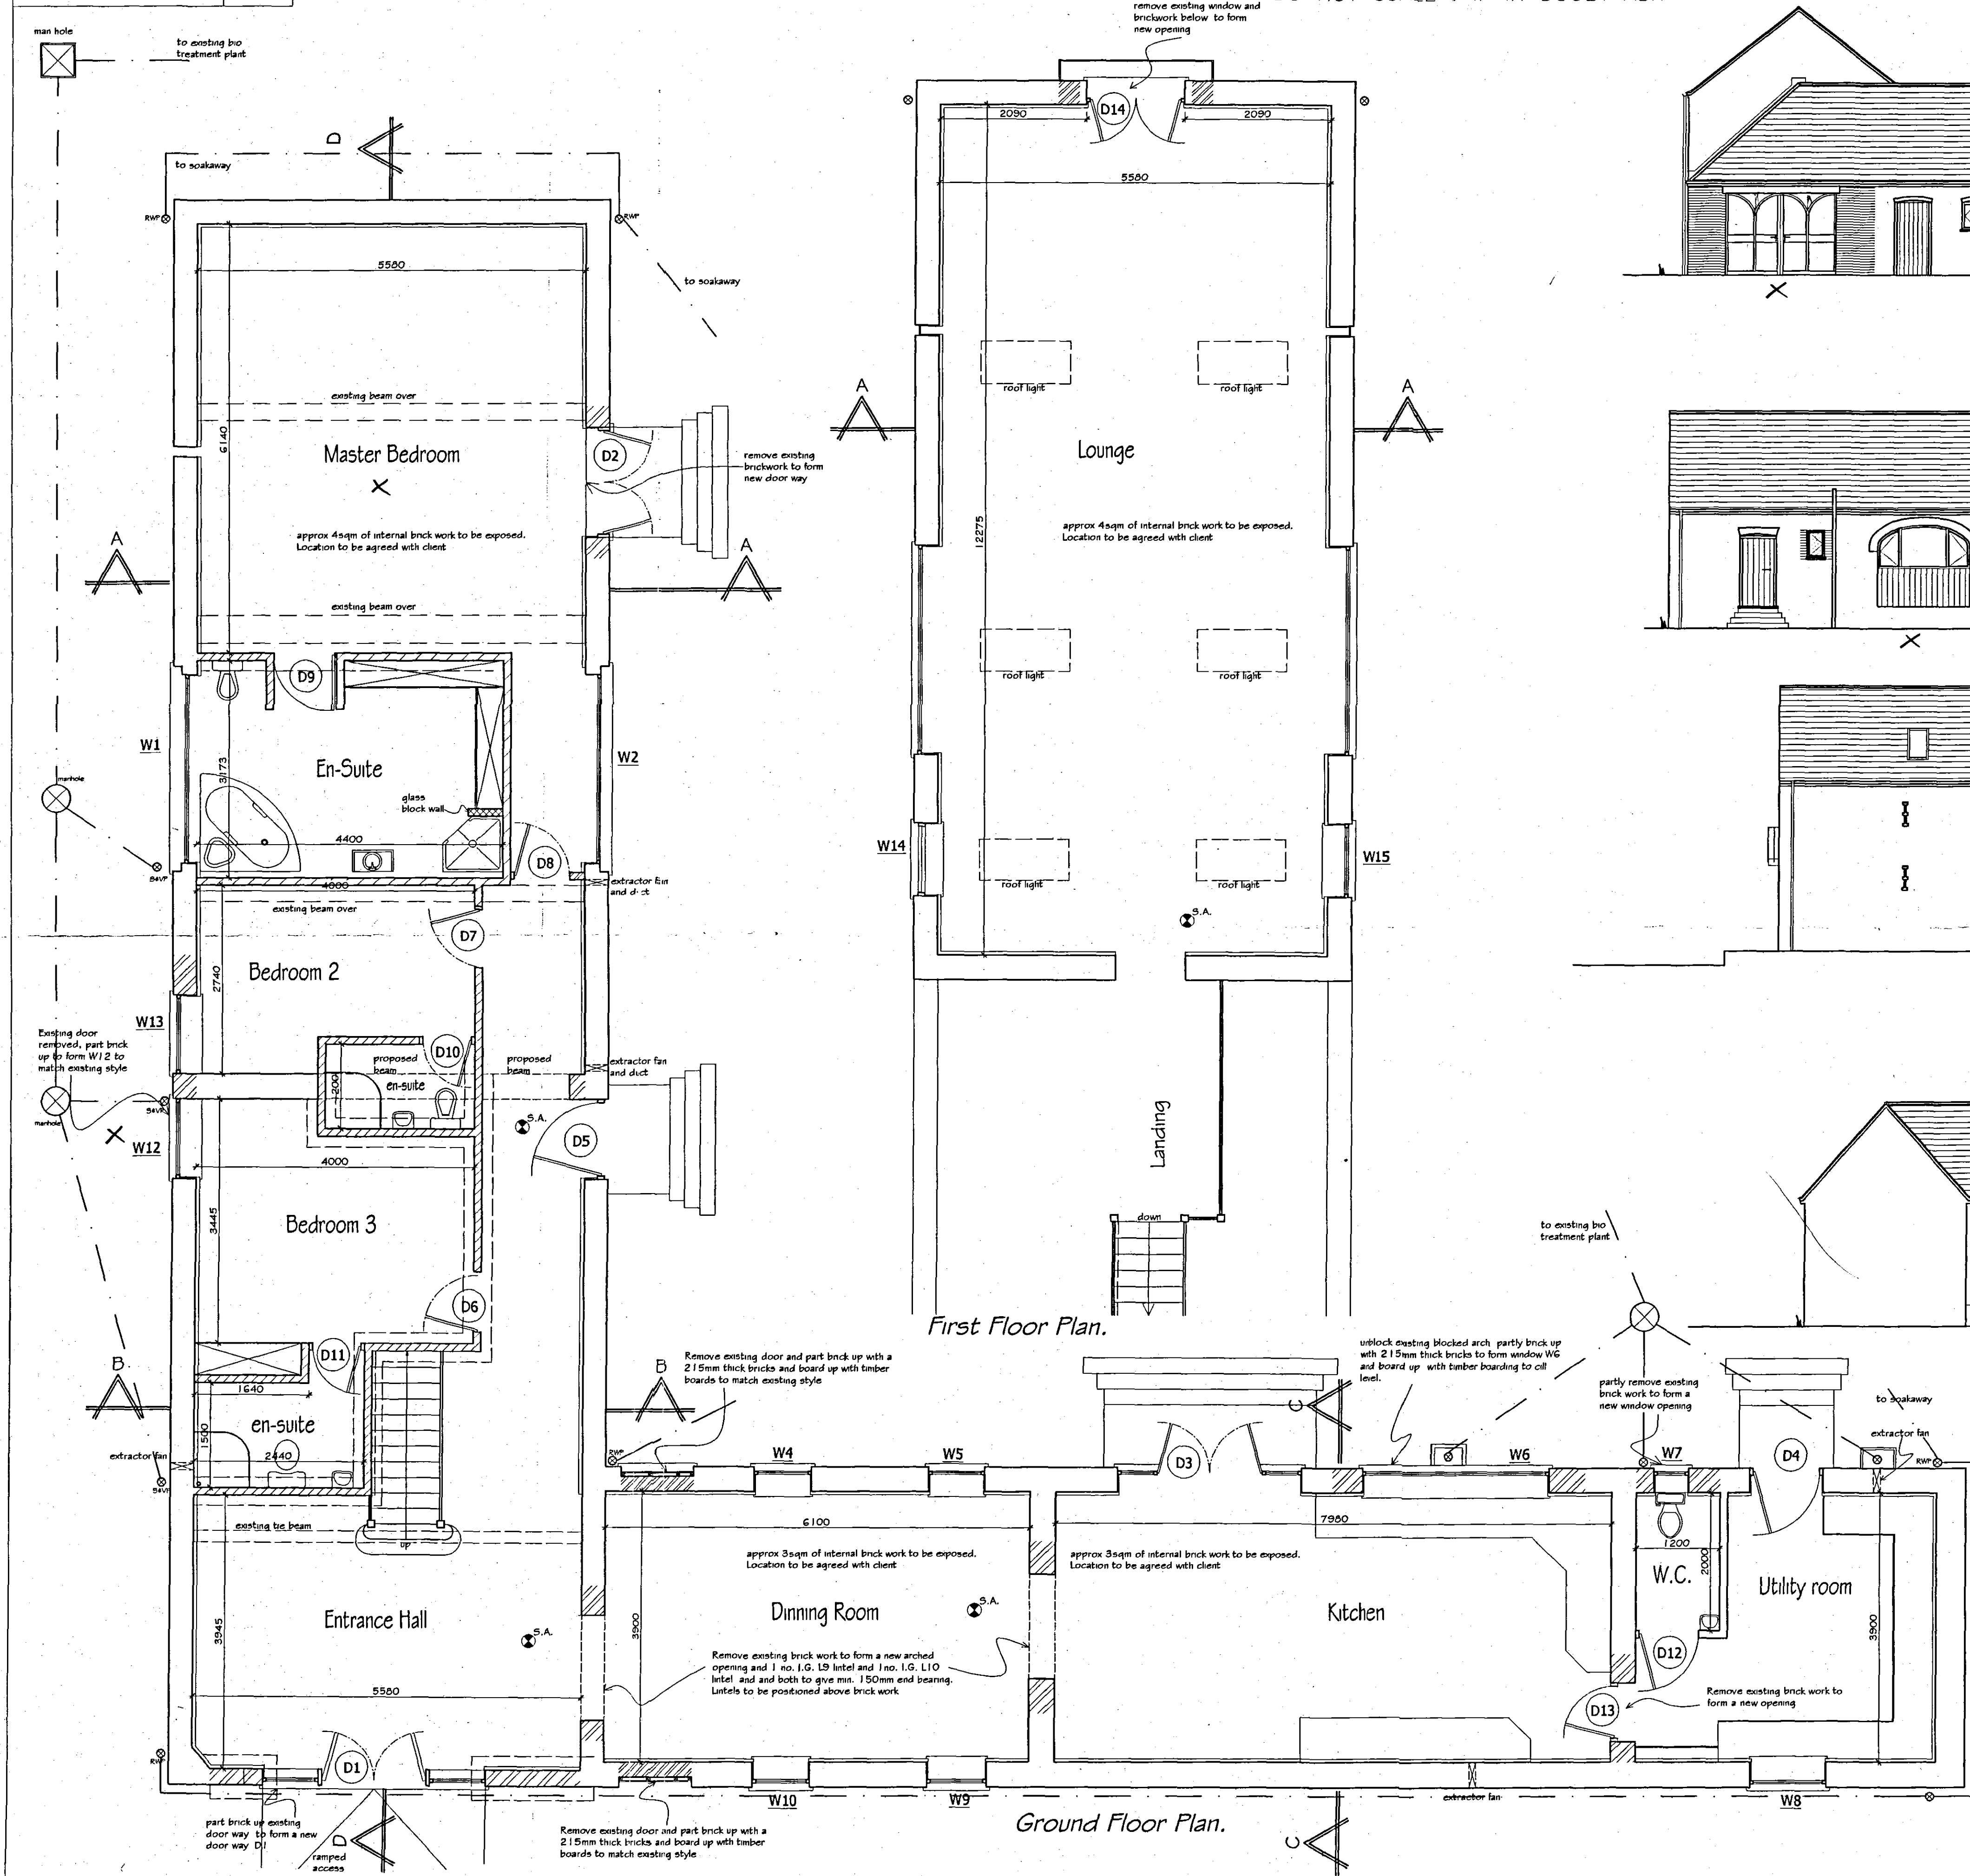


SHDC
Planning & Development
31 MAR 2005
Ref: 0444/05

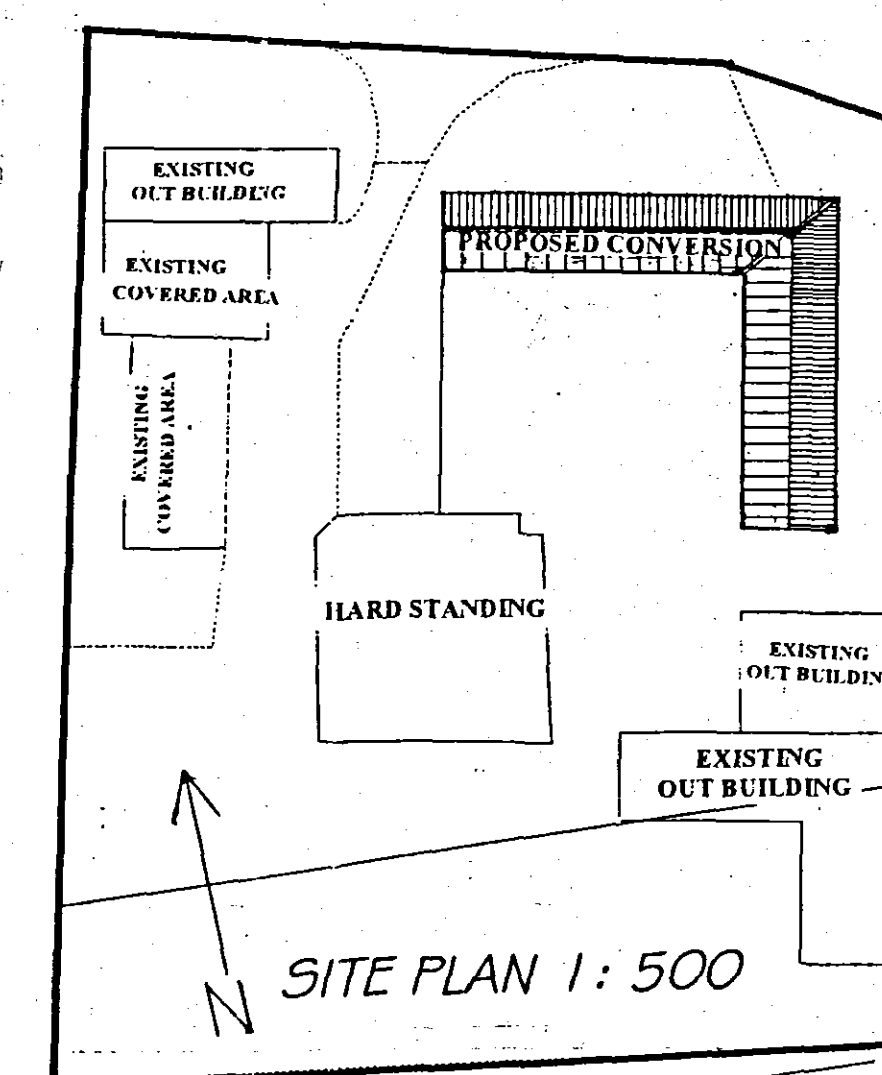

Photocopy for notes purpose.