


Proposed Materials:
Walls: Brick (to match existing)
Pitched roof: Tile (to match existing)
Flat roof: Ply membrane (to match existing)




Proposed North Elevation
Scale 1:50



Proposed East Elevation
Scale 1:50

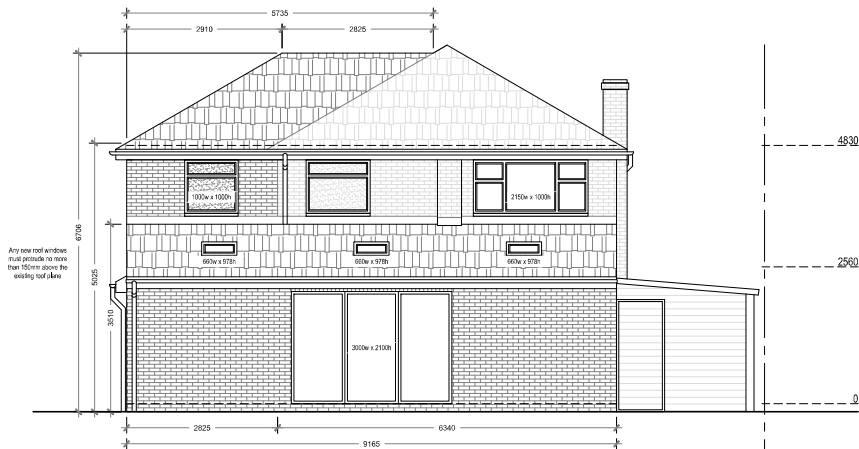

Proposed South Elevation
Scale 1:50

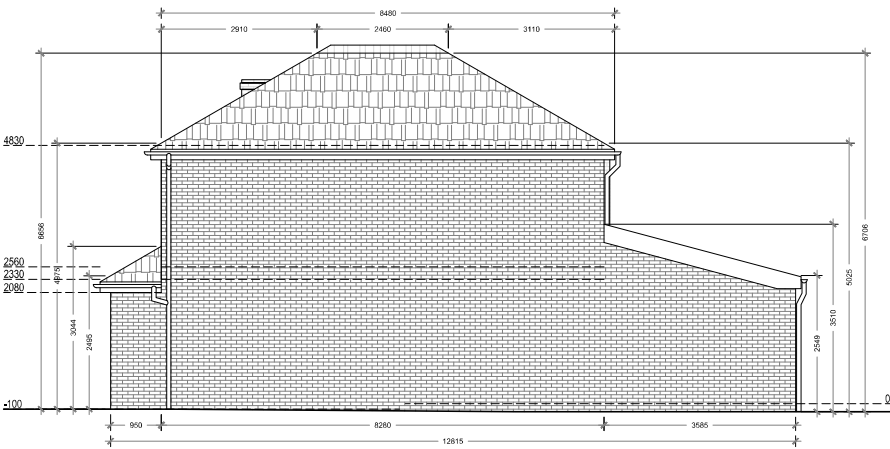

Proposed West Elevation
Scale 1:50

FOR BUILDING CONTROL APPROVAL ONLY
NOT FOR CONSTRUCTION

Arkiplan
74 Cardiff Road, CF15 7QE • Enquiries@ArkiPlan.co.uk

Site	20 Town Drive, Quadrang, Spalding PE114PU	Date	15.05.2023
		Sheet	23-0800 D07 REV 0
		Job	New Extension
		Scale	As Shown@A1
Title Number	LL358263	Title	As Shown

