


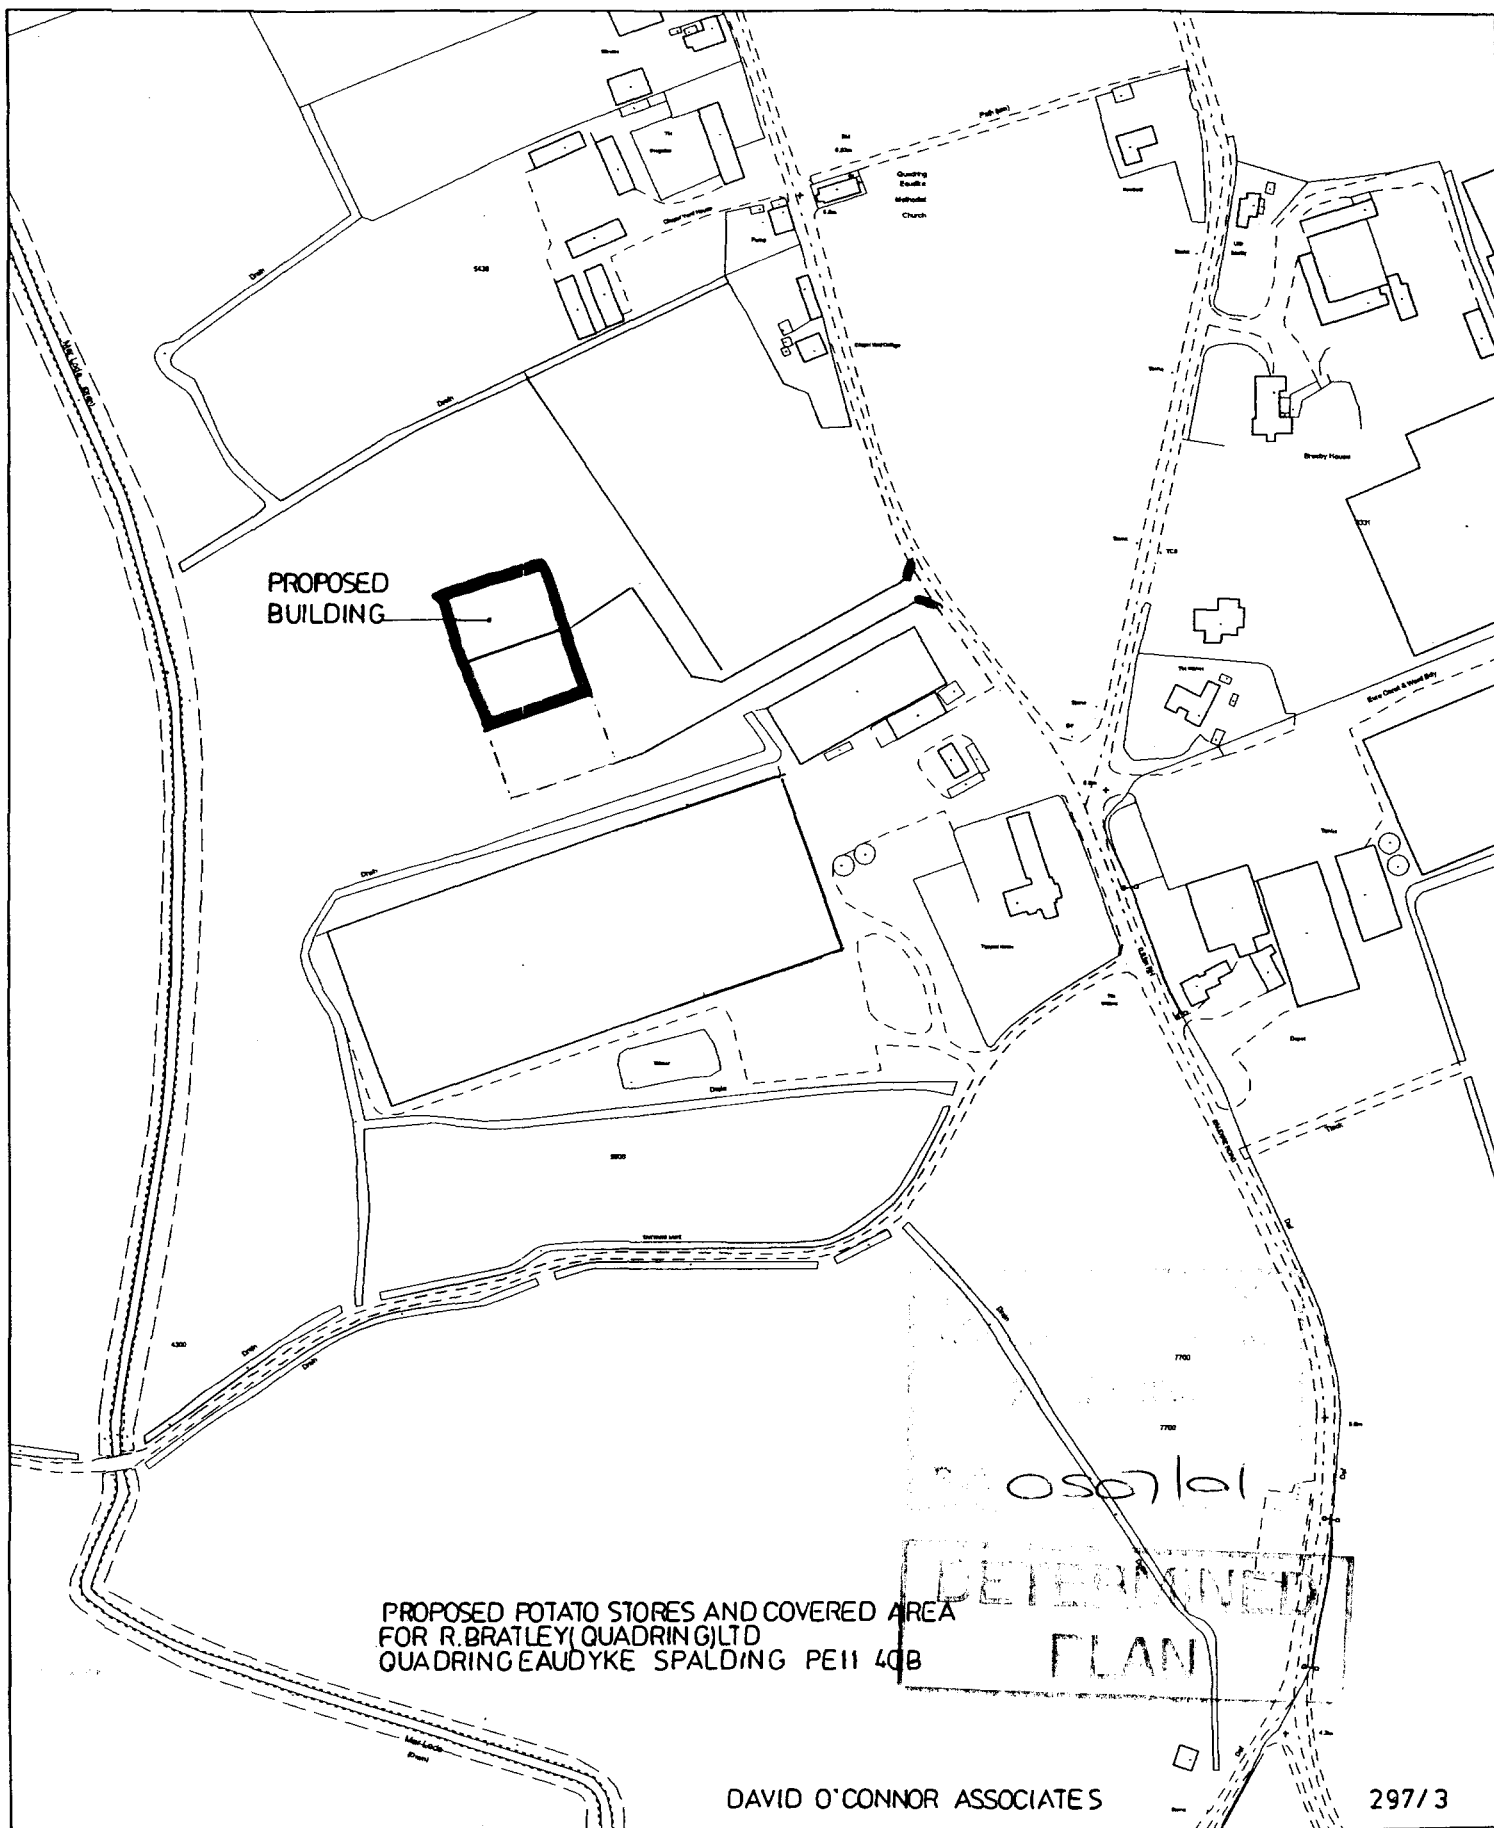



This copy has been produced specifically for the map return scheme purposes only. No further copies may be made.

Scale:
1:2500

Council Offices, Priory Road, Spalding,
Lincolnshire PE11 2XE

This map is reproduced from Ordnance Survey material with permission of Ordnance Survey on behalf of Her Majesty's Stationery Office (c) Crown copyright. Unauthorised reproduction infringes Crown copyright and may lead to prosecution or civil proceedings. South Holland District Council LA079413 2001

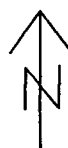


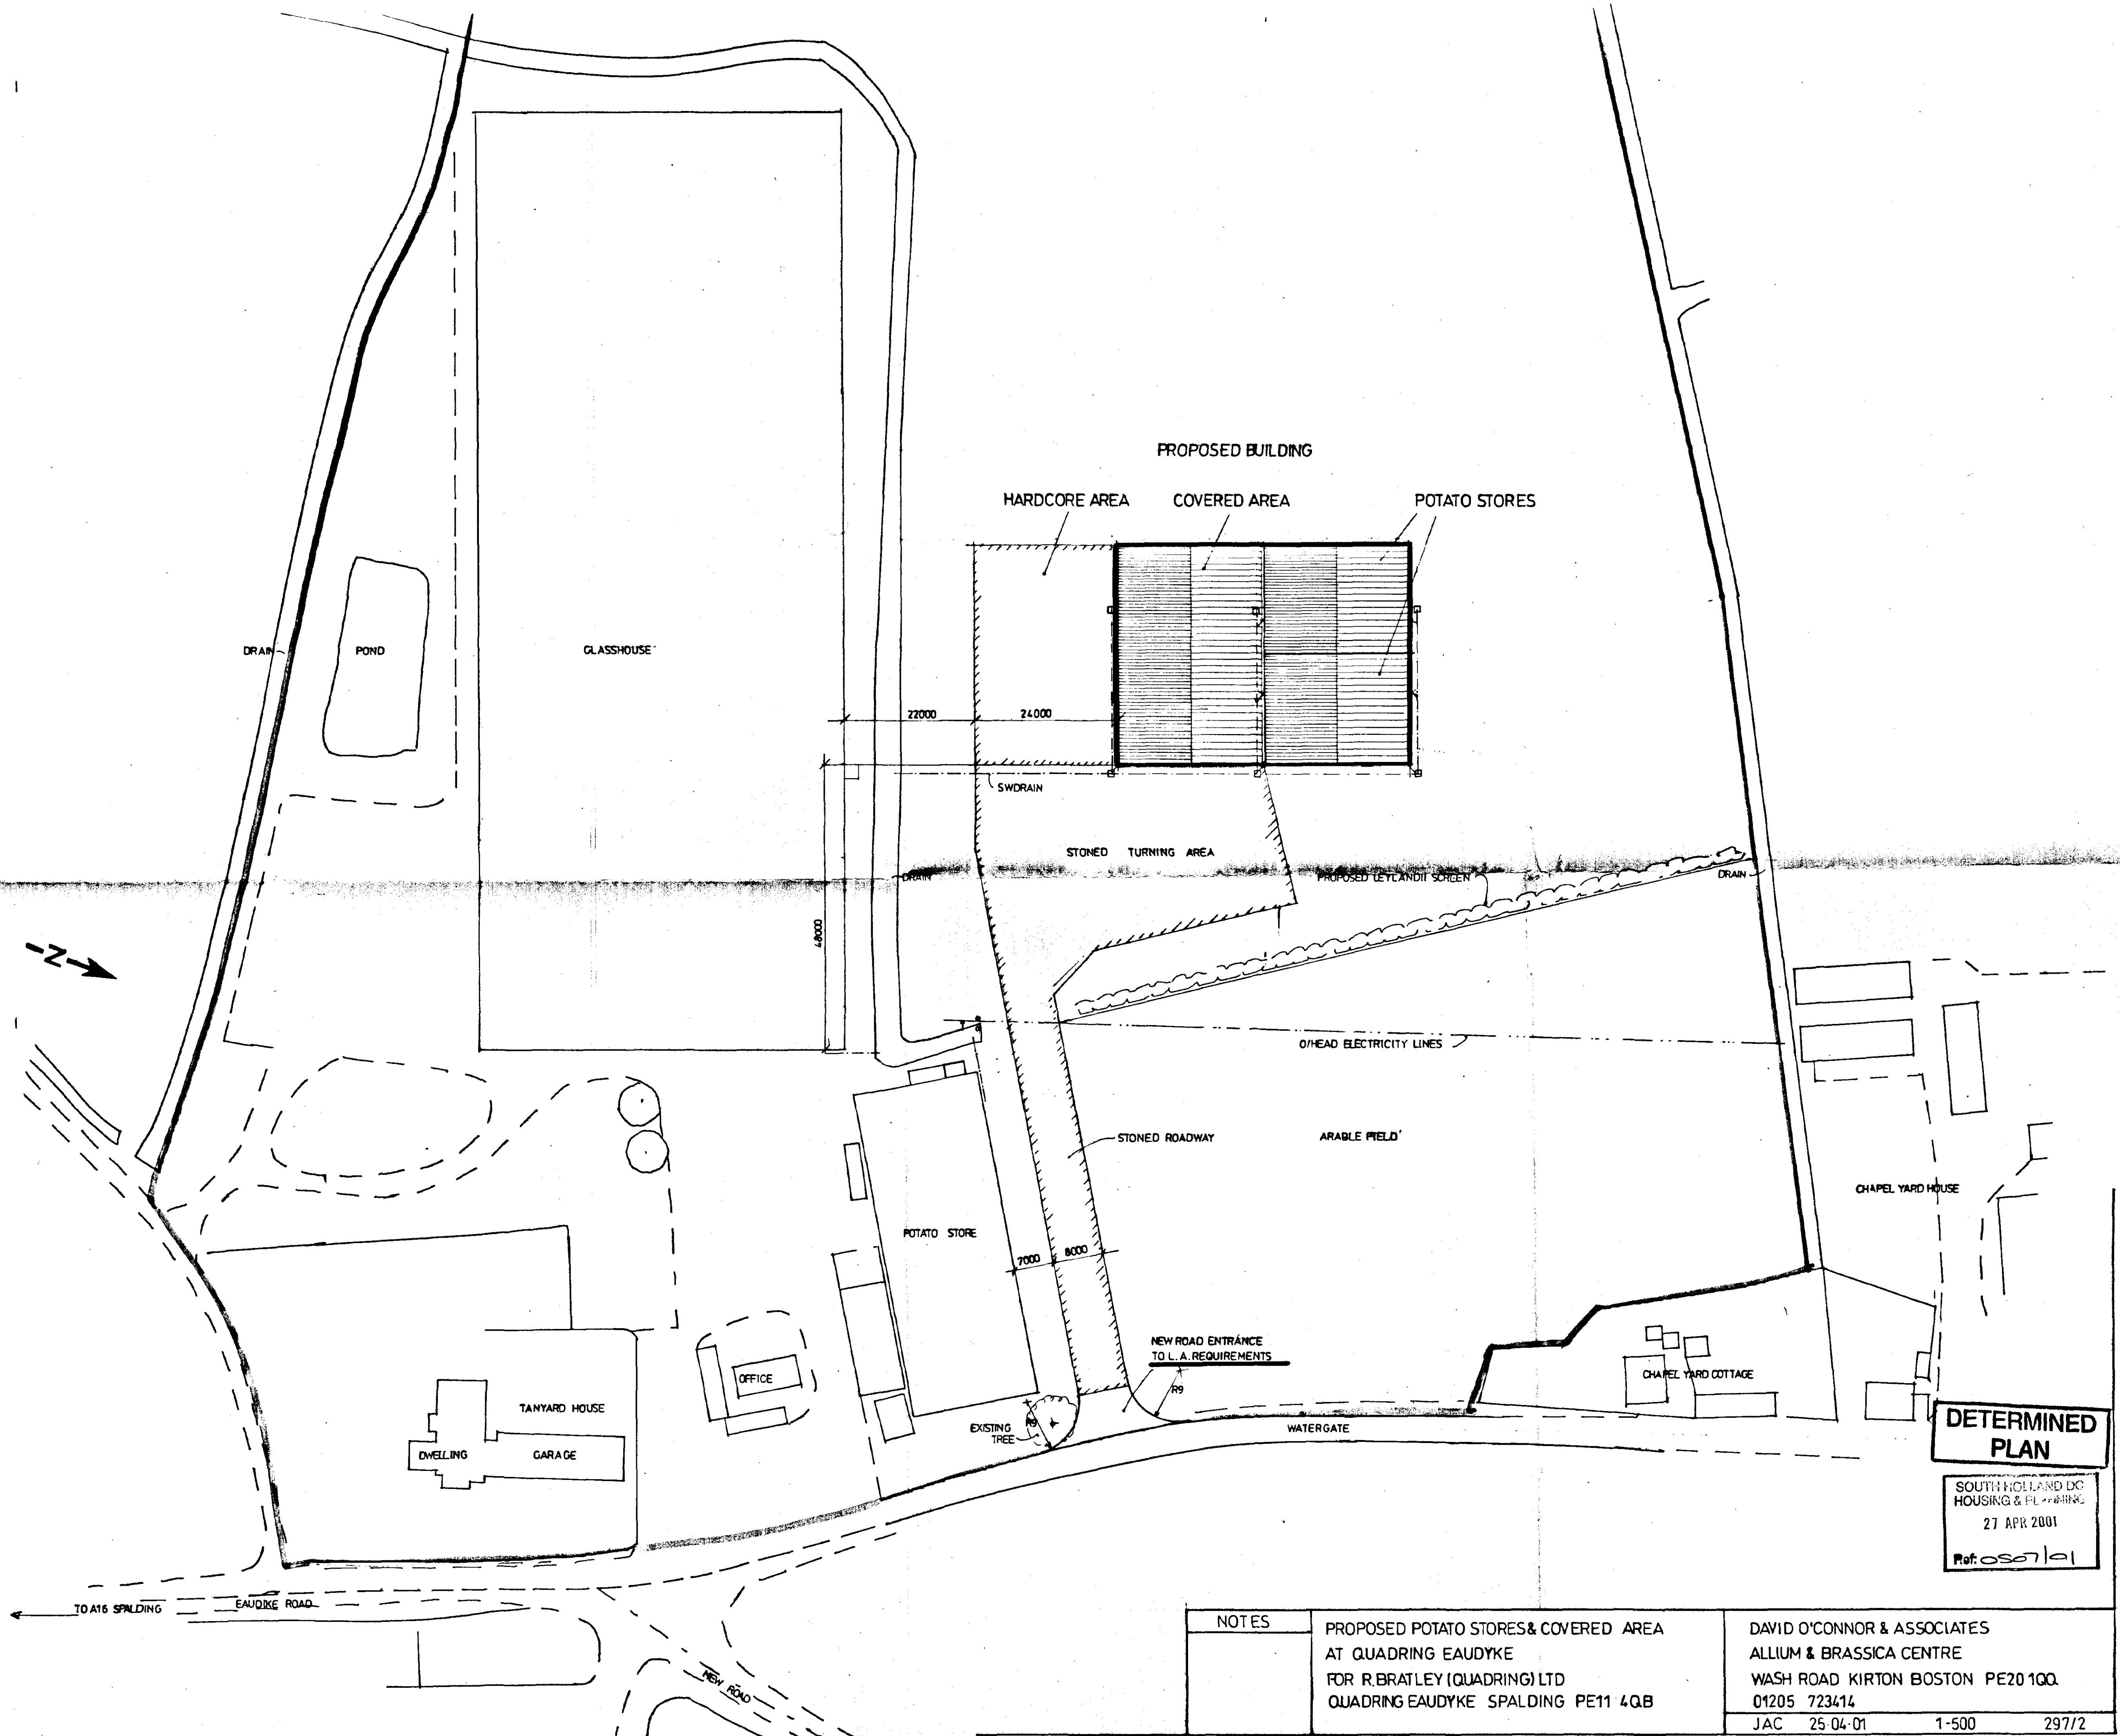

DETERMINED PLAN

SOUTH HOLLAND DC
HOUSING & PLANNING
27 APR 2001
Ref: 0507/01

NOTES		DAVID O'CONNOR & ASSOCIATES ALLIUM & BRASSICA CENTRE WASH ROAD KIRTON BOSTON PE20 1QQ 01205 723414 JAC 25 04 01 1-500 297/2
	PROPOSED POTATO STORES & COVERED AREA AT QUADRING EAUDYKE FOR R. BRATLEY (QUADRING) LTD QUADRING EAUDYKE SPALDING PE11 4QB	

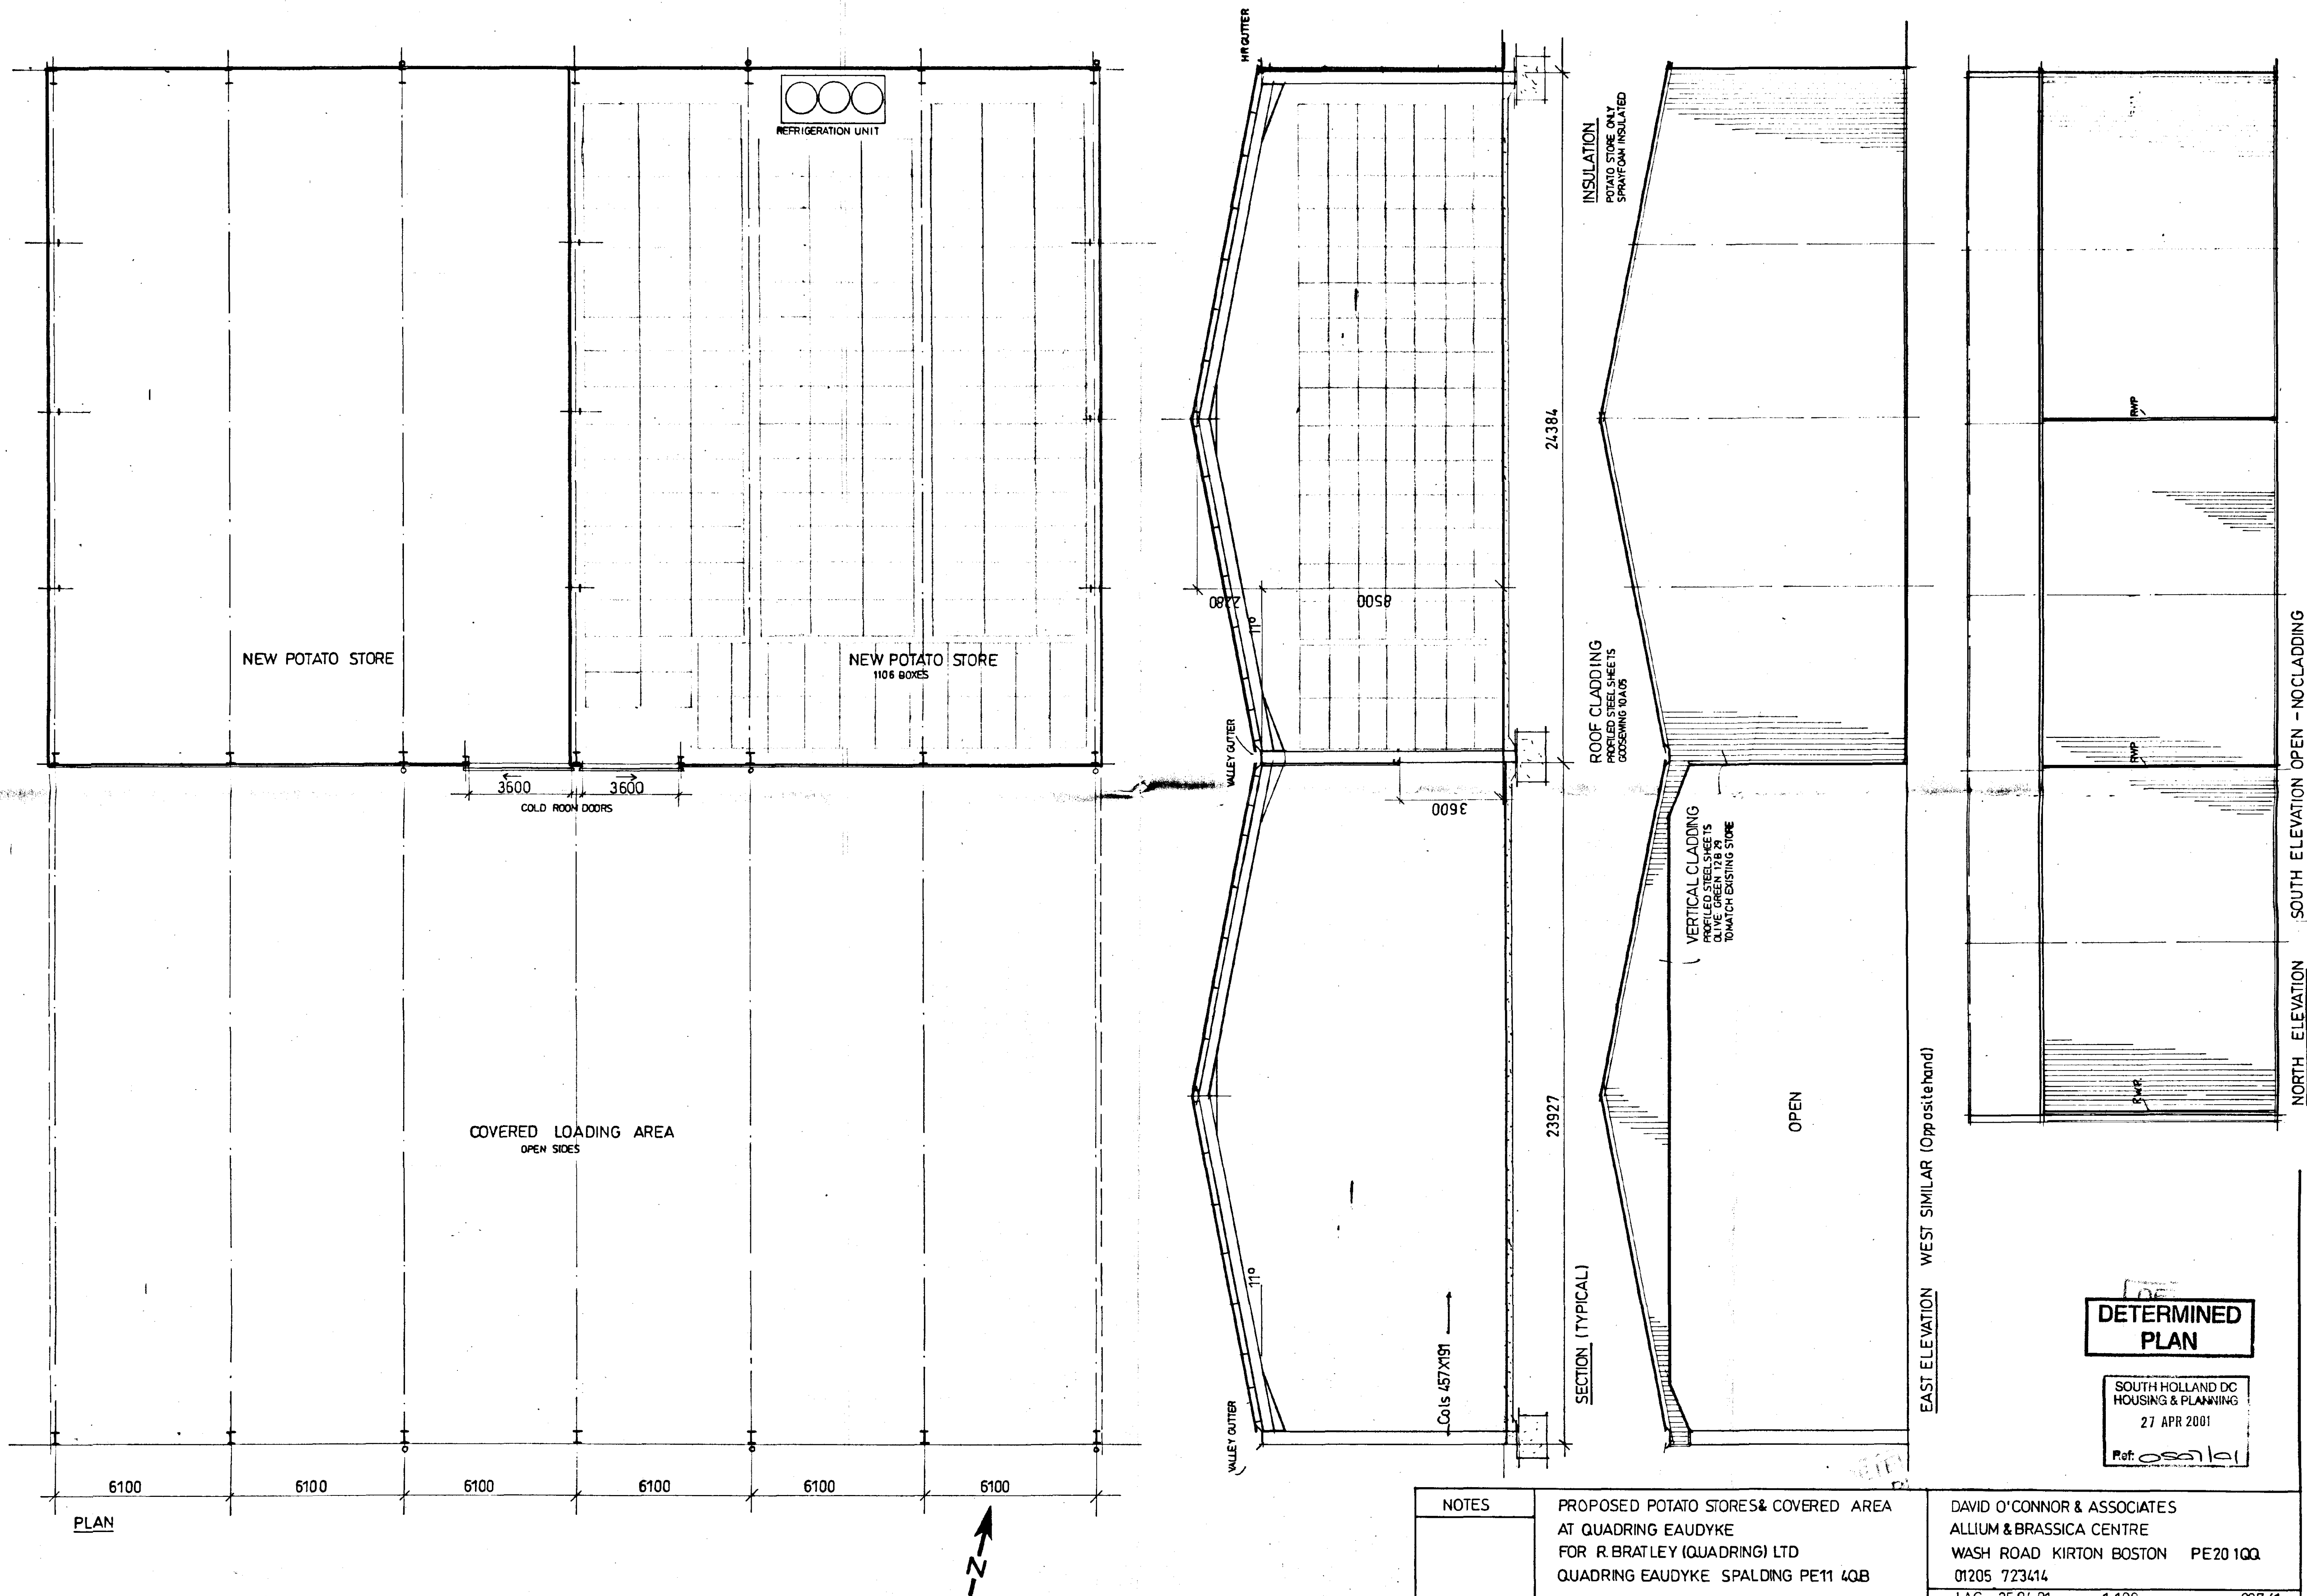

PLAN

SECTION (TYPICAL)

EAST ELEVATION WEST SIMILAR (Oppositehand)

NORTH ELEVATION SOUTH ELEVATION OPEN - NO CLADDING

NOTES	PROPOSED POTATO STORES & COVERED AREA AT QUADRING EAUDYKE FOR R. BRATLEY (QUADRING) LTD QUADRING EAUDYKE SPALDING PE11 4QB		DAVID O'CONNOR & ASSOCIATES ALLIUM & BRASSICA CENTRE WASH ROAD KIRTON BOSTON PE20 1QQ 01205 723414 JAC 25.04.01 1:100 297/1	
			DETERMINED PLAN SOUTH HOLLAND DC HOUSING & PLANNING 27 APR 2001 Ref: 050101	