


PROPOSED
ELEVATIONS




NW (front)



SE (rear)





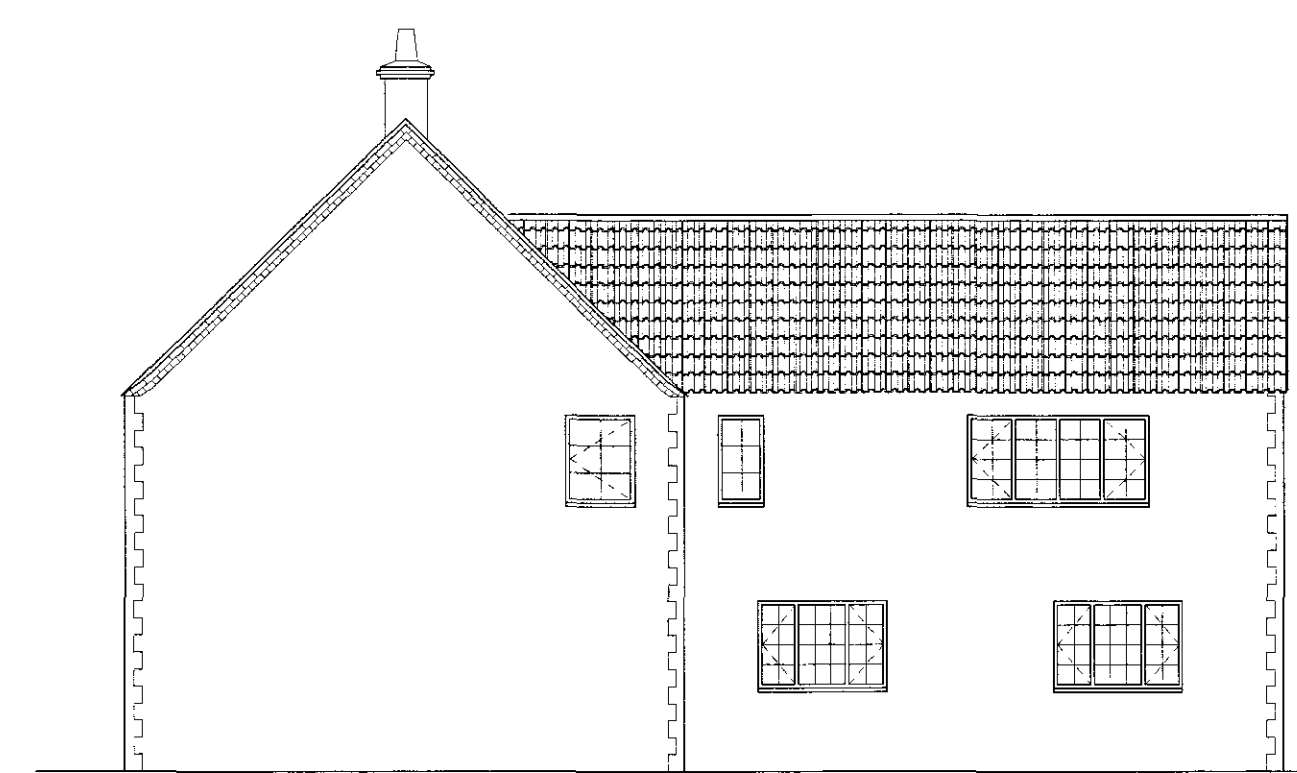


SW

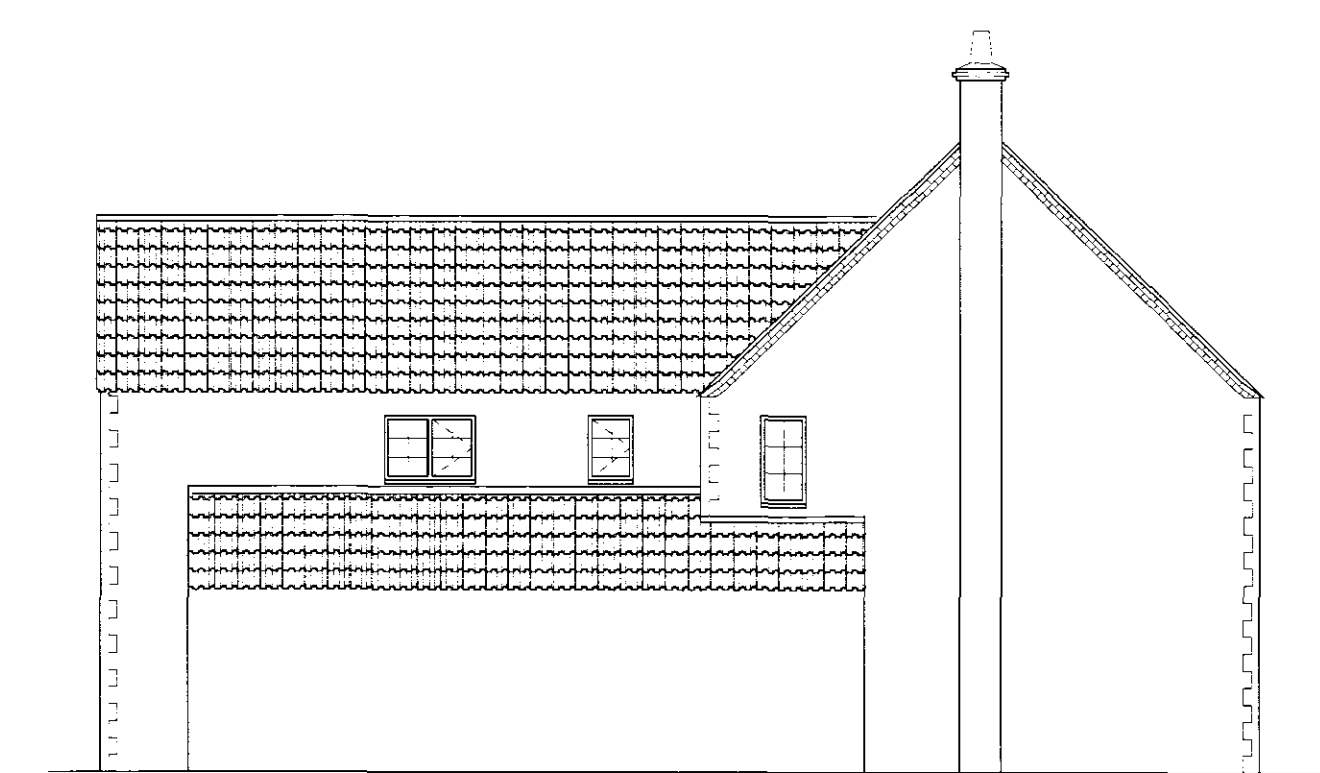


NE

EXISTING
ELEVATIONS

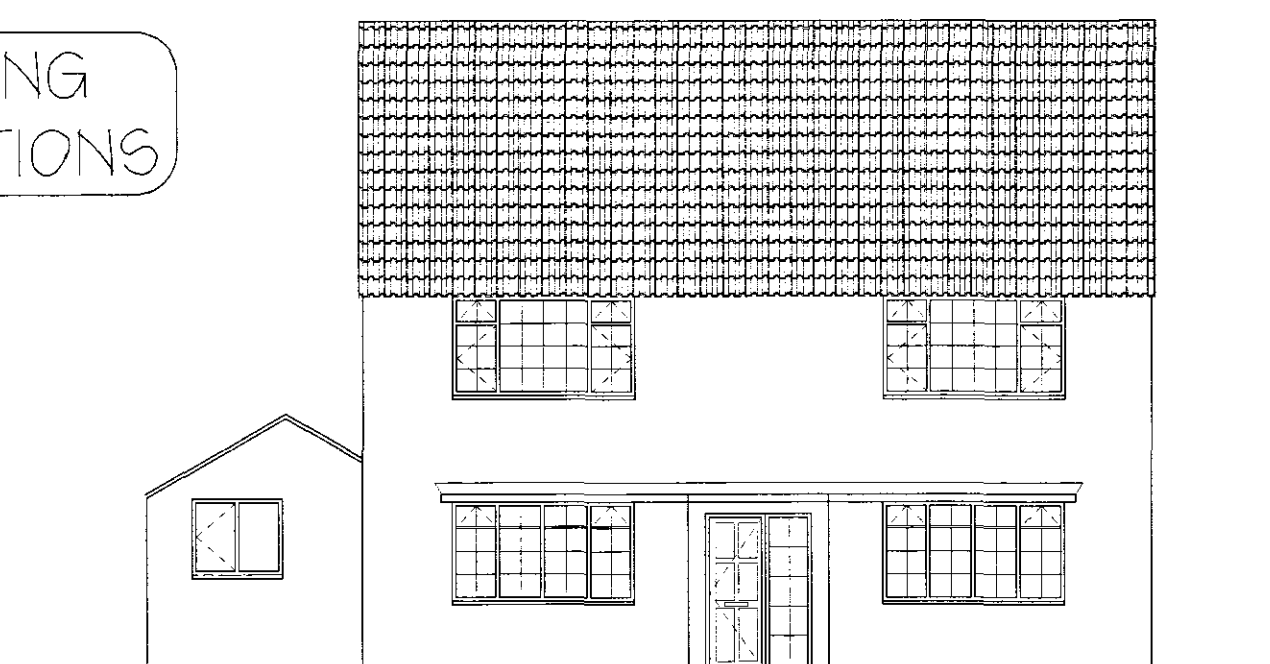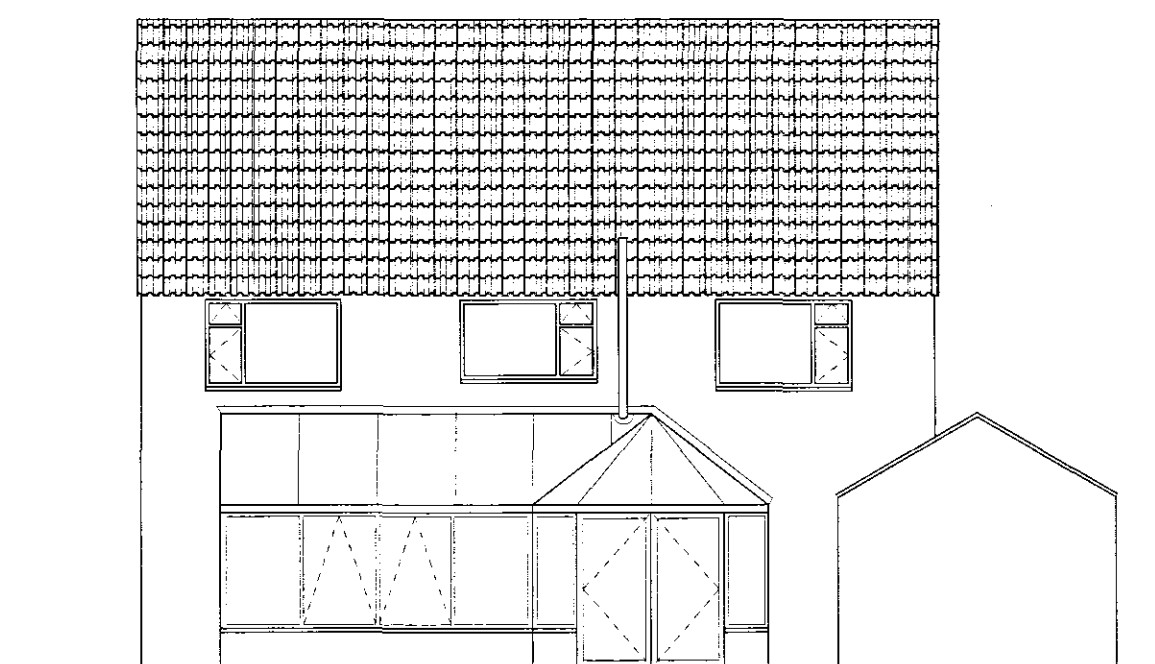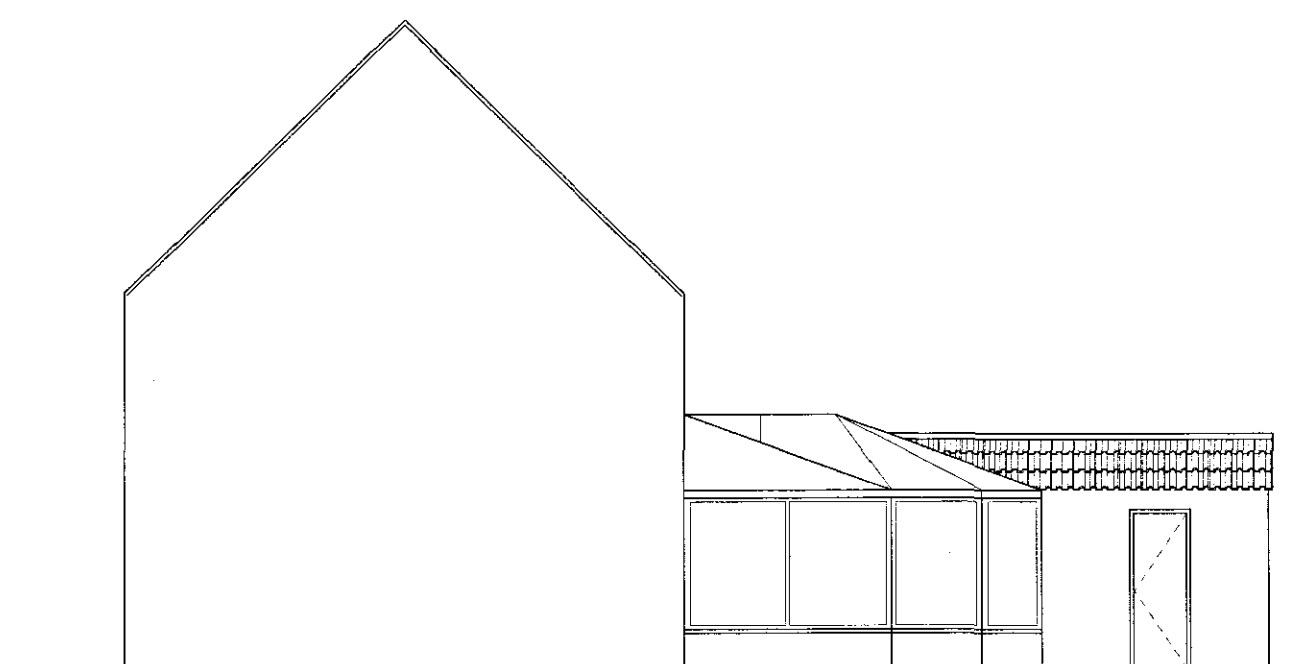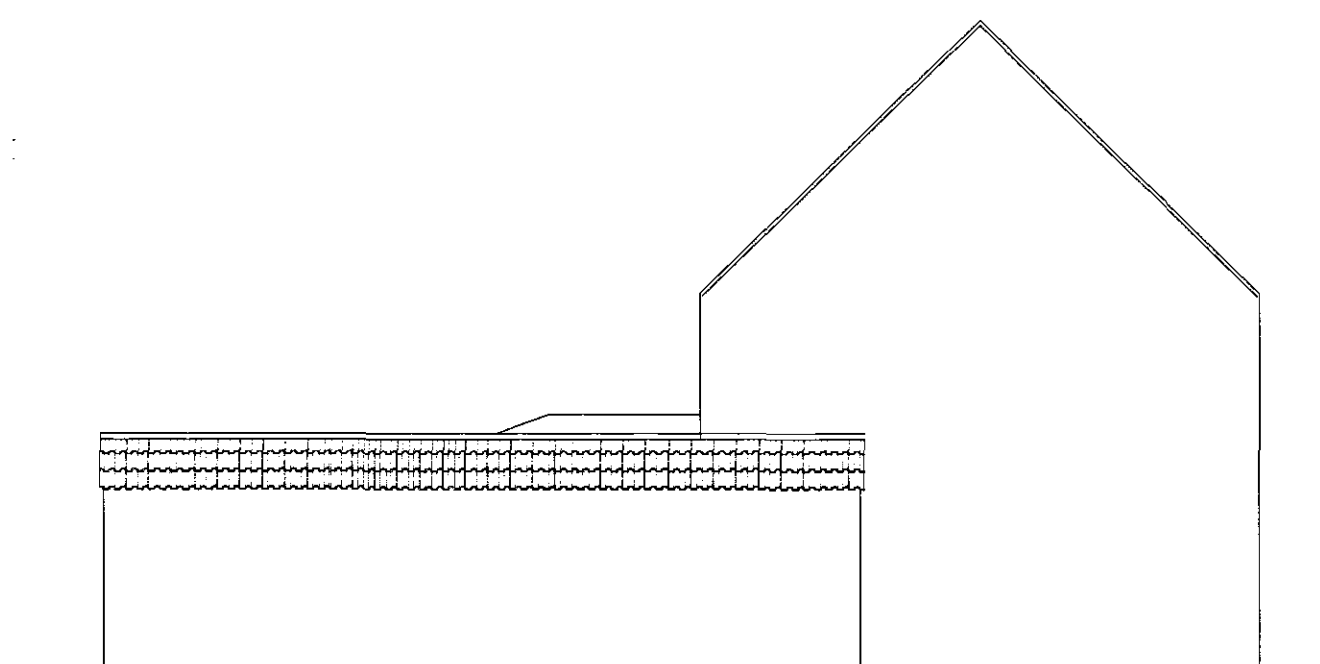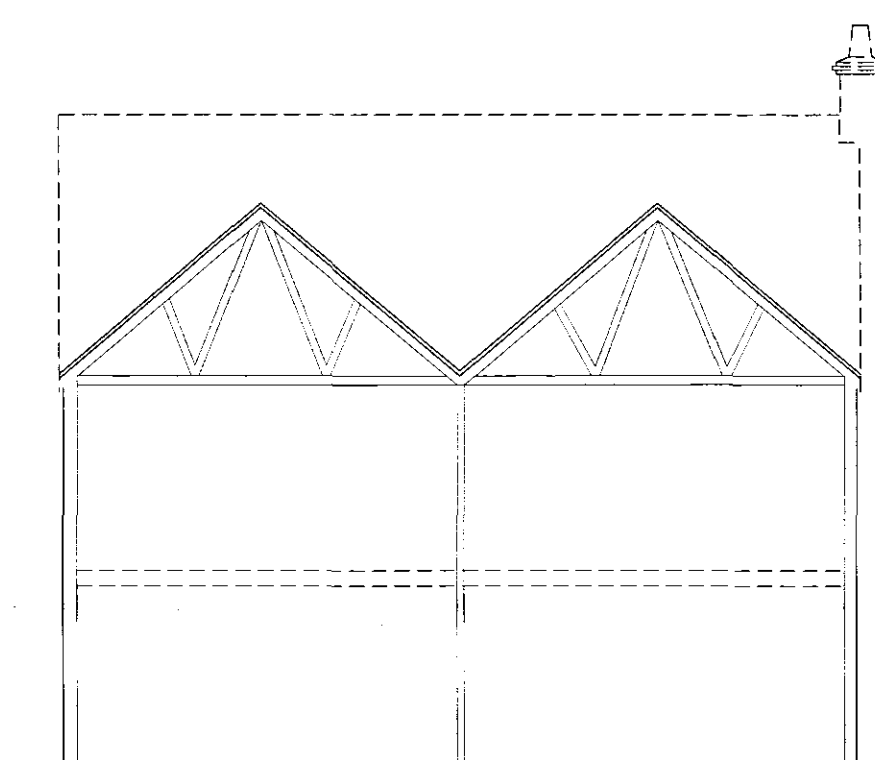


CROSS SECTIONS A A

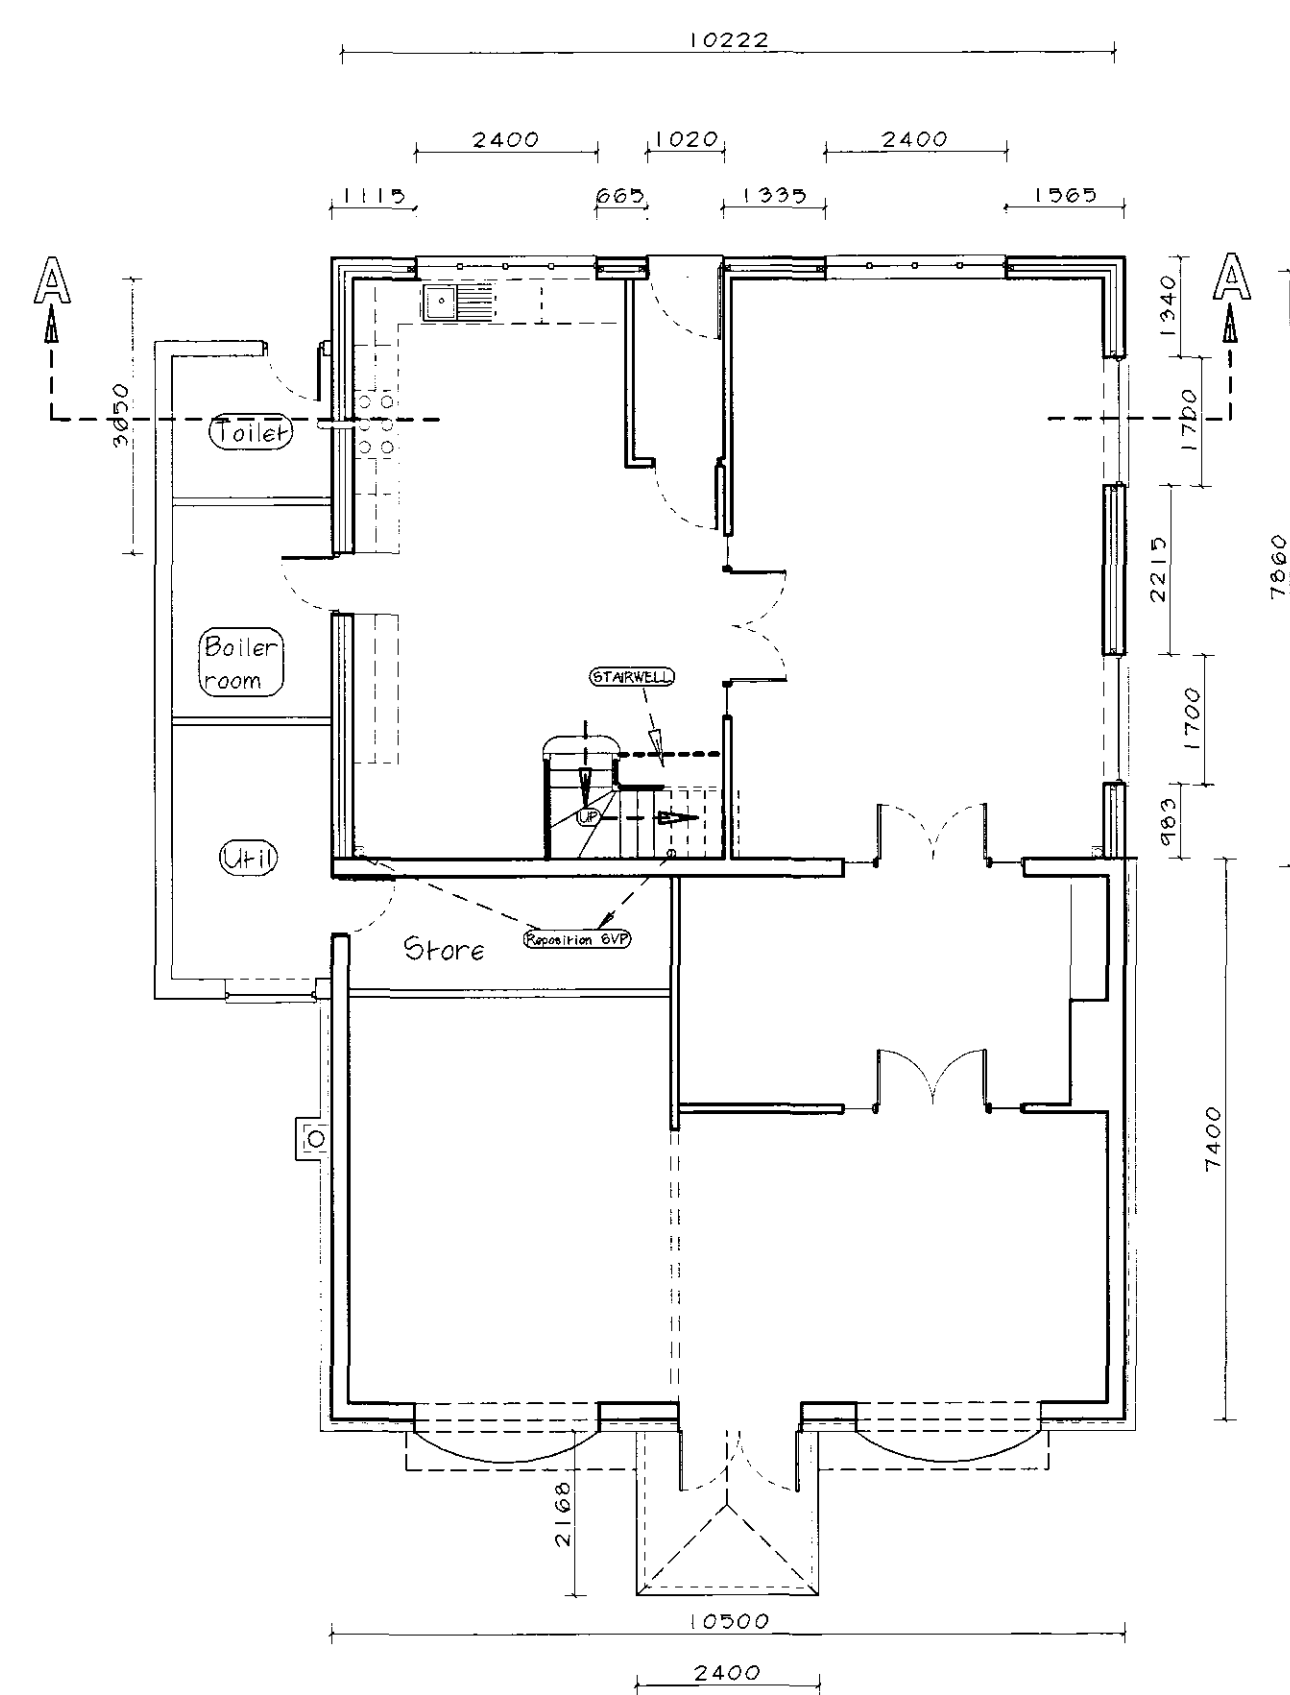


GROUND FLOOR 100:1

PROPOSED LAYOUT

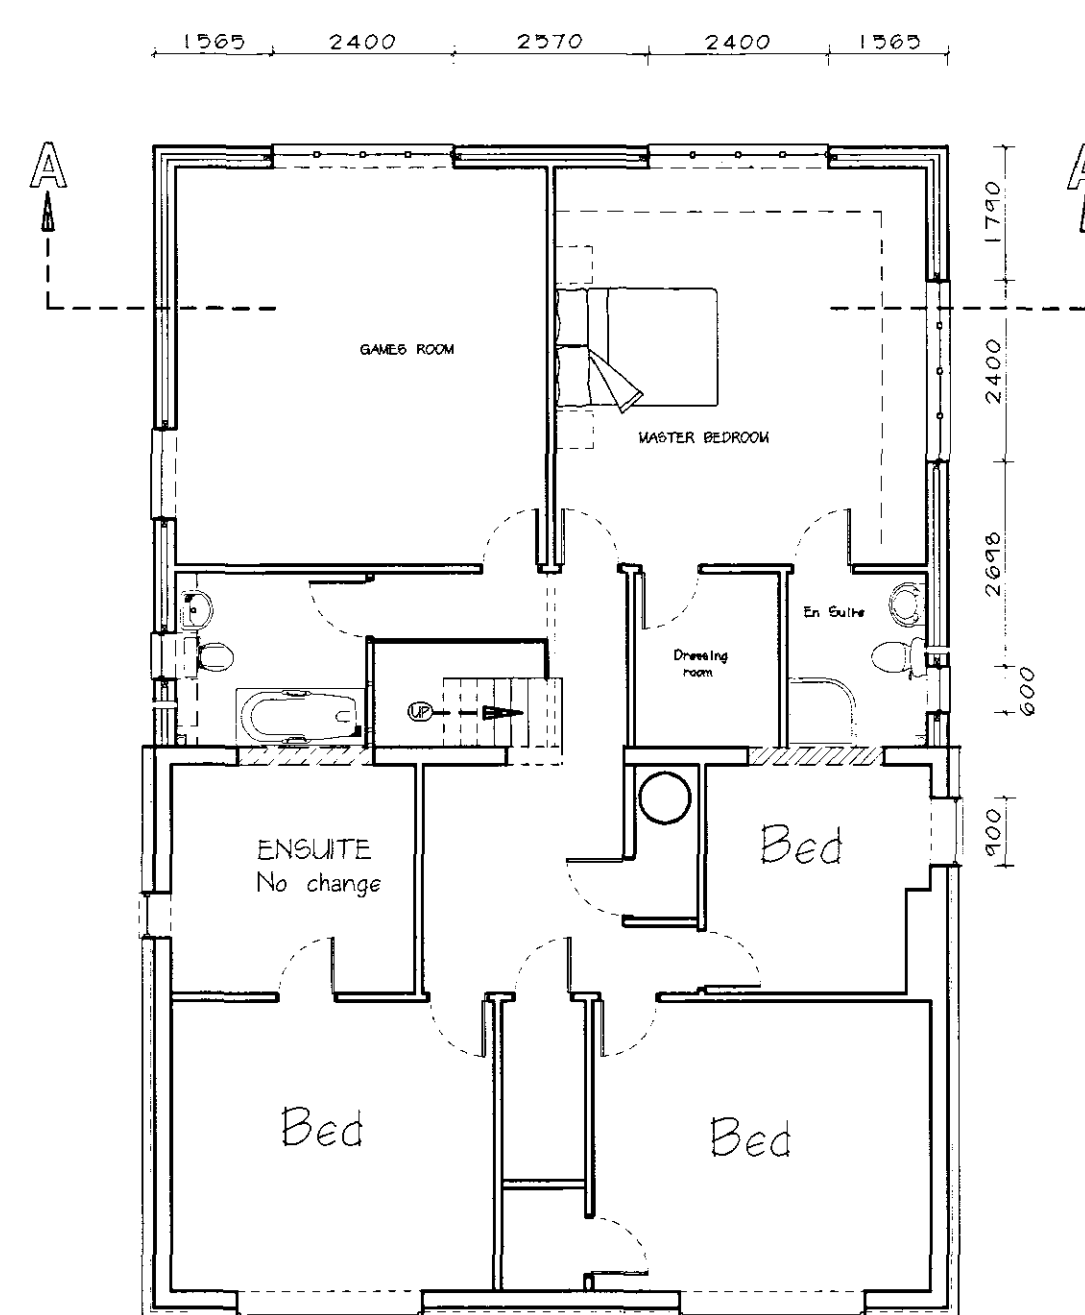


FIRST FLOOR 100:1

EXISTING LAYOUT

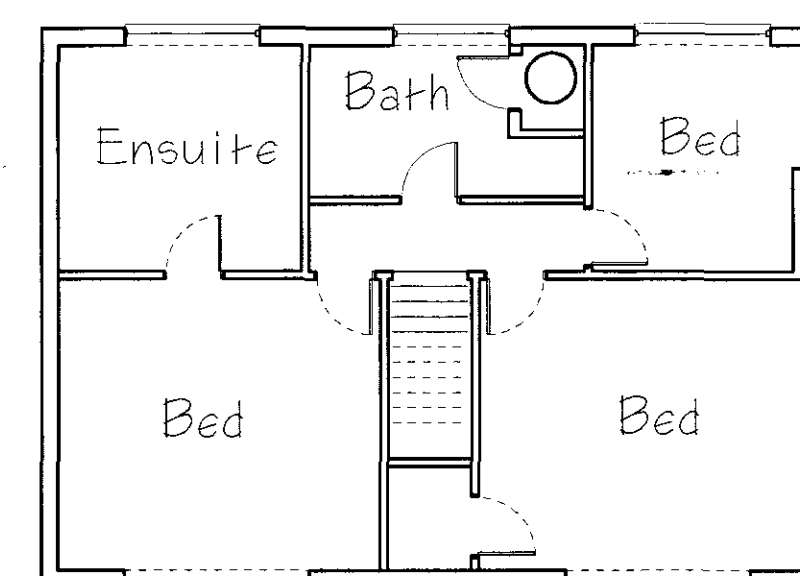


FIRST FLOOR 100:1

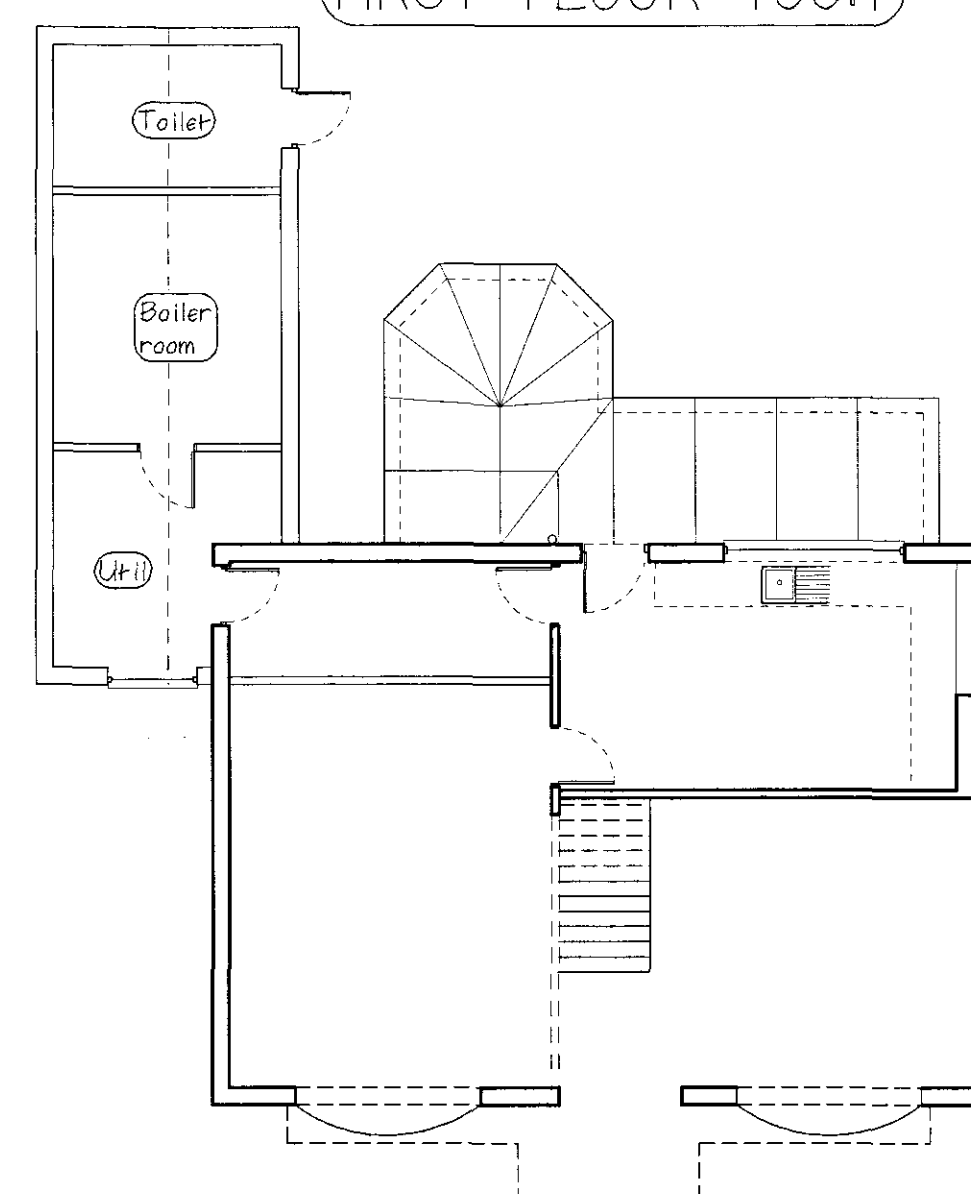

GROUND FLOOR 100:1

BLOCK PLAN
500 : 1

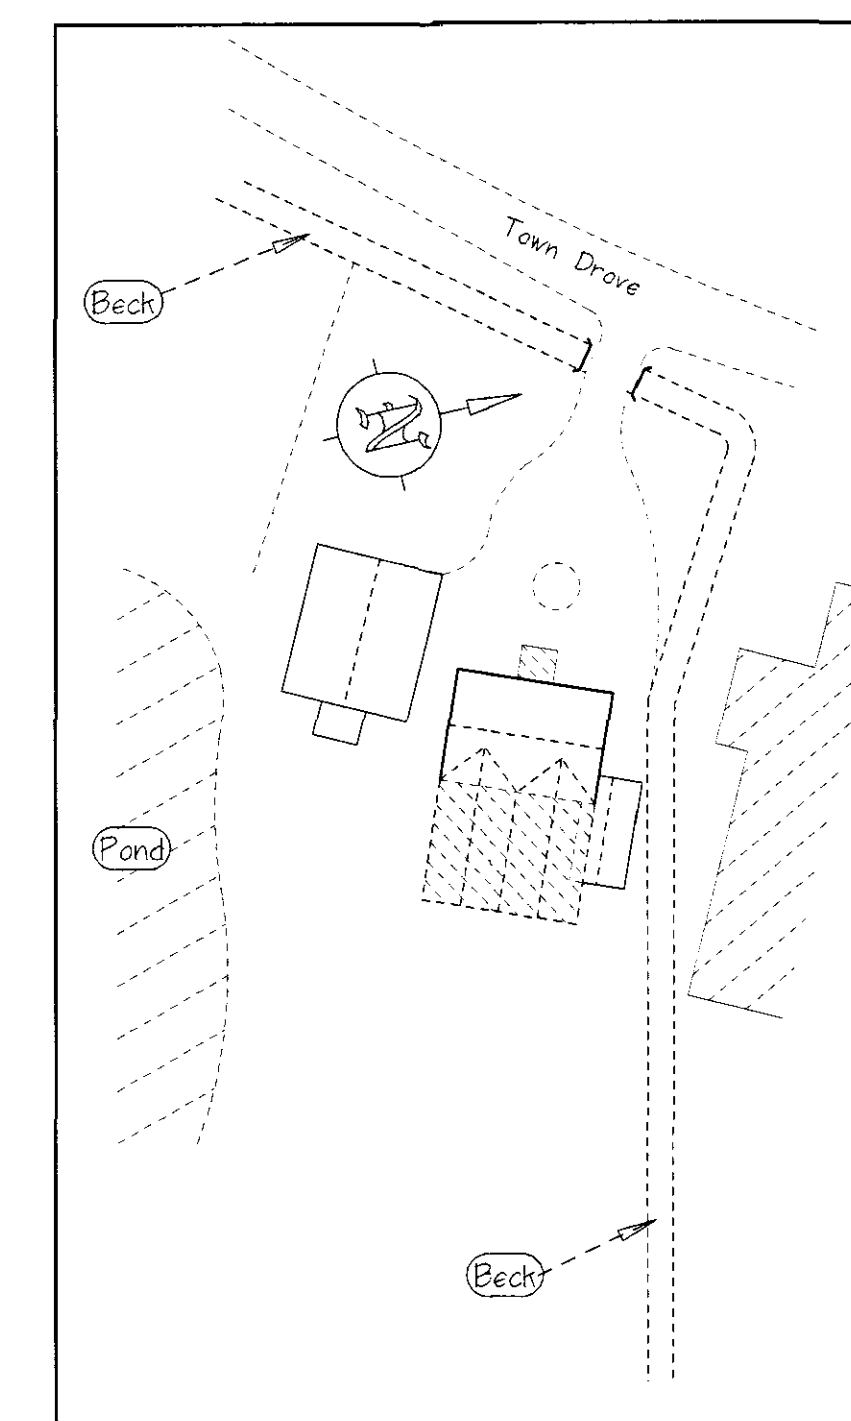

PROPOSED DEVELOPMENT

AT:
Lakeside farm, Town Drive
QUADRING, Spalding
PE11 4QP

FOR:
Mr & Mrs K Lewin
Lakeside Farm

MATERIALS:
WALLS: Red hand made bricks to extension
and additional skin to existing gable ends
with "stone" corner quoins
ROOF: Tiles to match existing

Drawing ref 04-03-04 Scale 100 : 1
Amended 10 Feb 05 :
Front elevation also reskinned + porch extended,
internal rearrangements resulting in some
repositioning of windows on rear & side elevs

PLANNING & DESIGN
DEREK OLIVER
01476 593232

Previous approved Plg ref: H/0339/04
Peter J Udy

19 APR 2005
052505