

All dimensions to be verified on site by Main Contractor before the start of any shop drawings or work whatsoever either on their own behalf or that of sub-contractors.

This drawing is to be read with all relevant Architect's and Engineer's drawings and other relevant information.

LEGEND: DO NOT SCALE

Legend to materials:-

1 = Render (cream coloured)

2 = Painted stone cills

3 = Concrete interlocking roof tiles

4 = Timber fascia


5 = Plastic rainwater goods

6 = Upvc windows & doors (timber effect)


7 = Painted timber windows & doors (or painted timber effect)

8 = Reconstituted stone cills (existing stone cills to be made good)

9 = Painted timber fascia (or upvc)

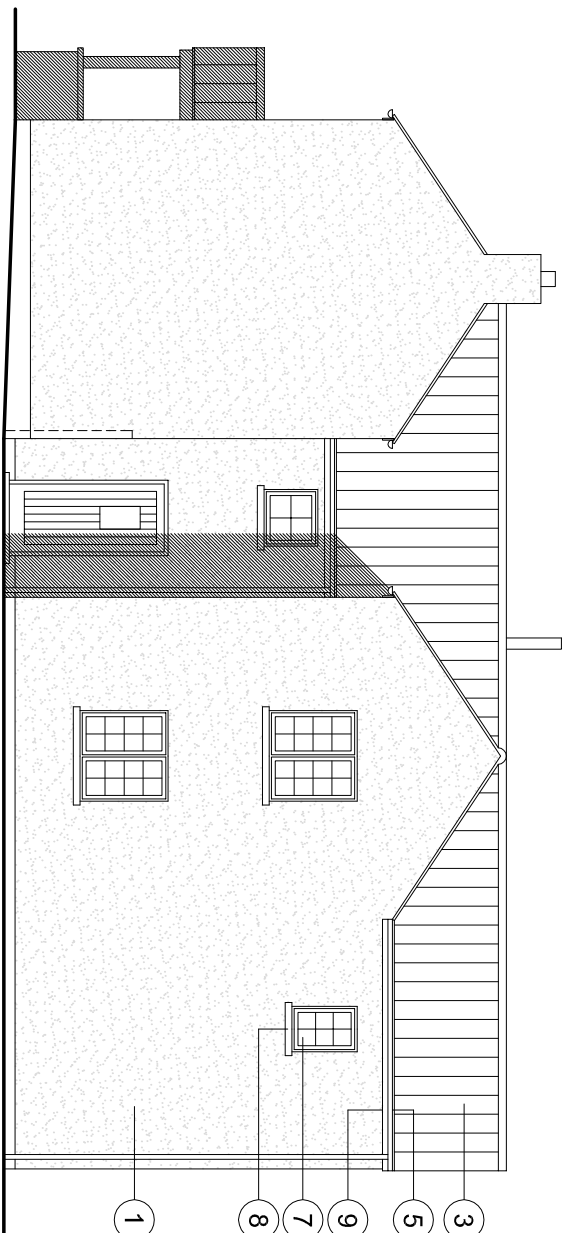


North Elevation (1:100)

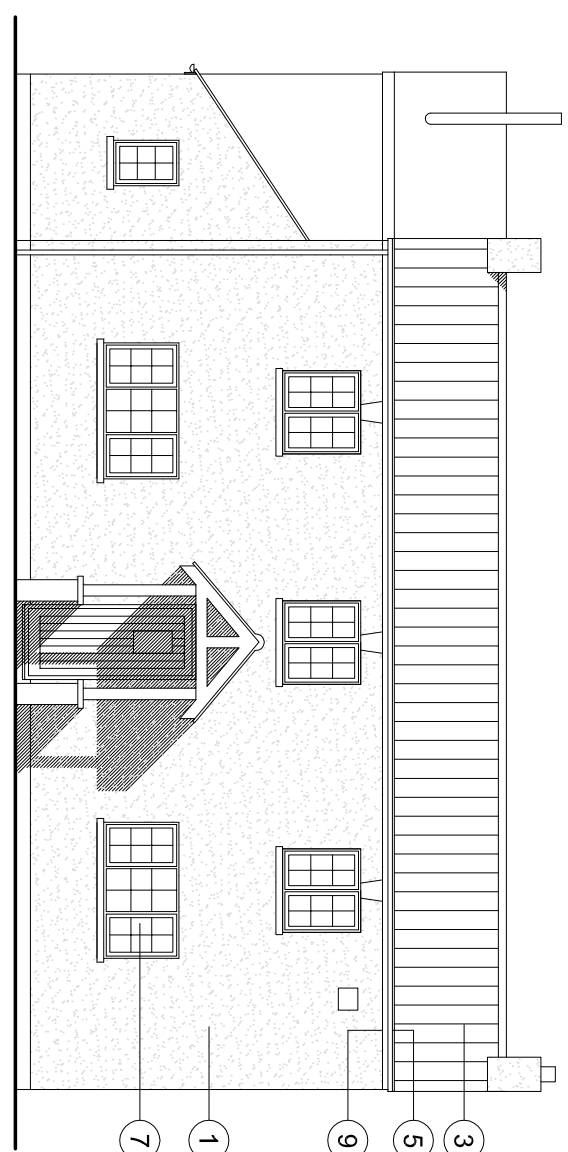


East Elevation (1:100)




South Elevation (1:100)

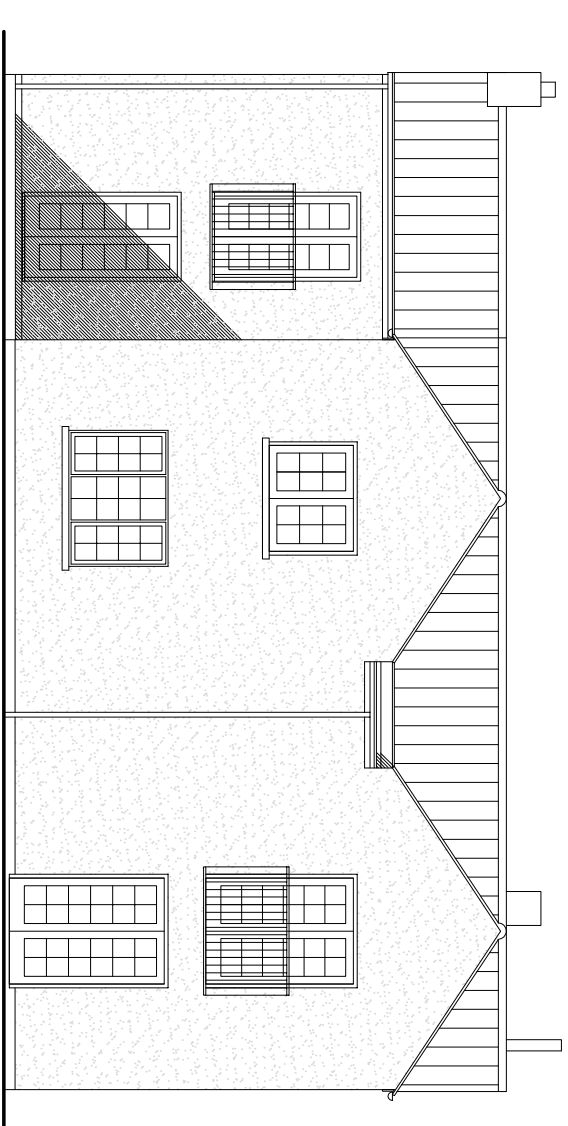


West Elevation (1:100)

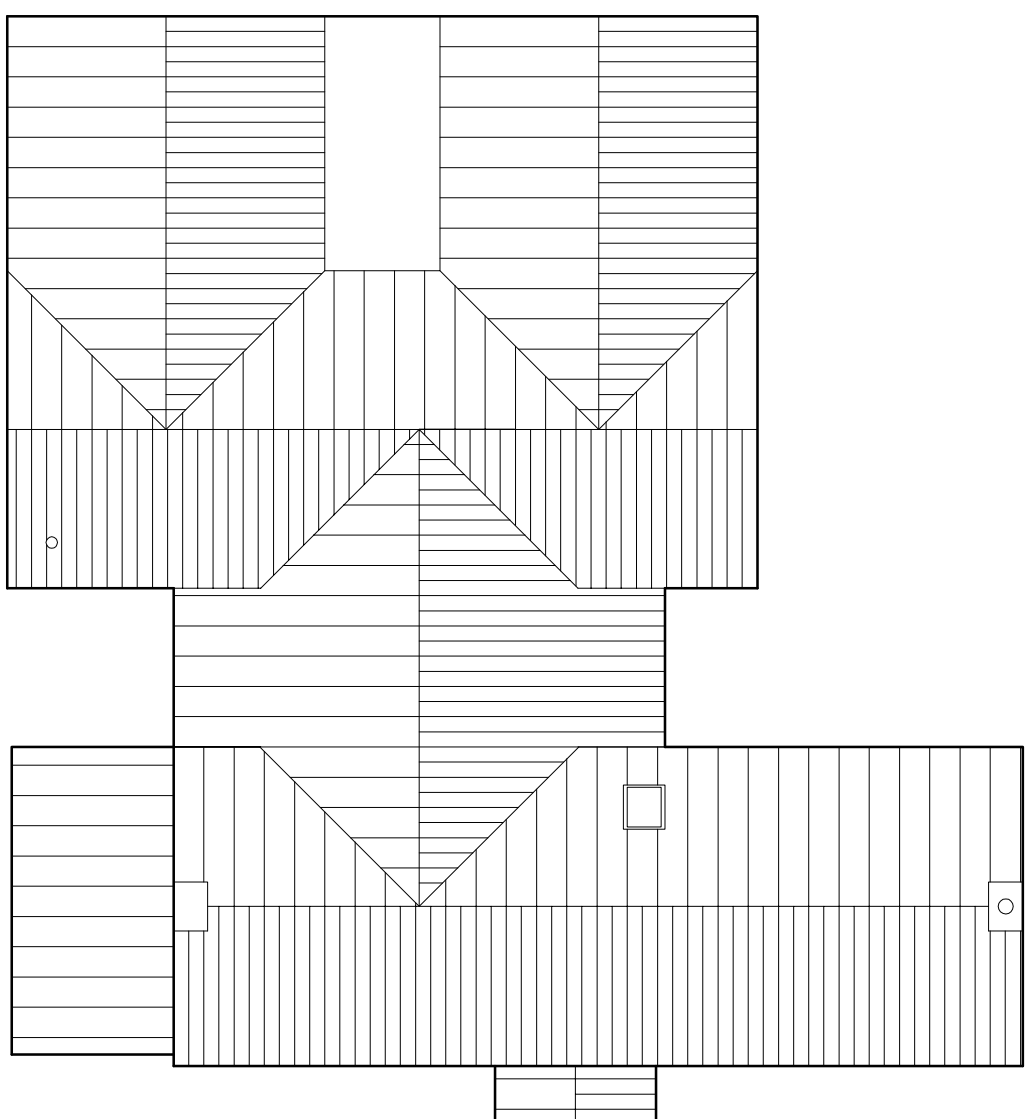


Roof Plan (1:100)

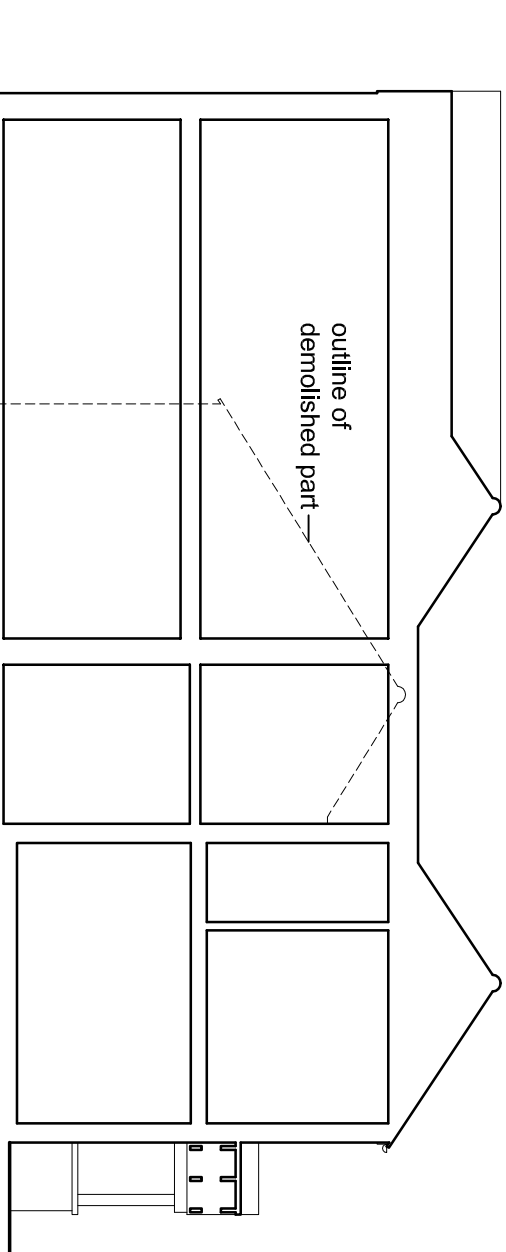



Cross Section (1:100)

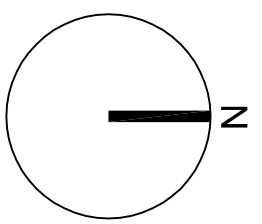

Block Plan (1:200)

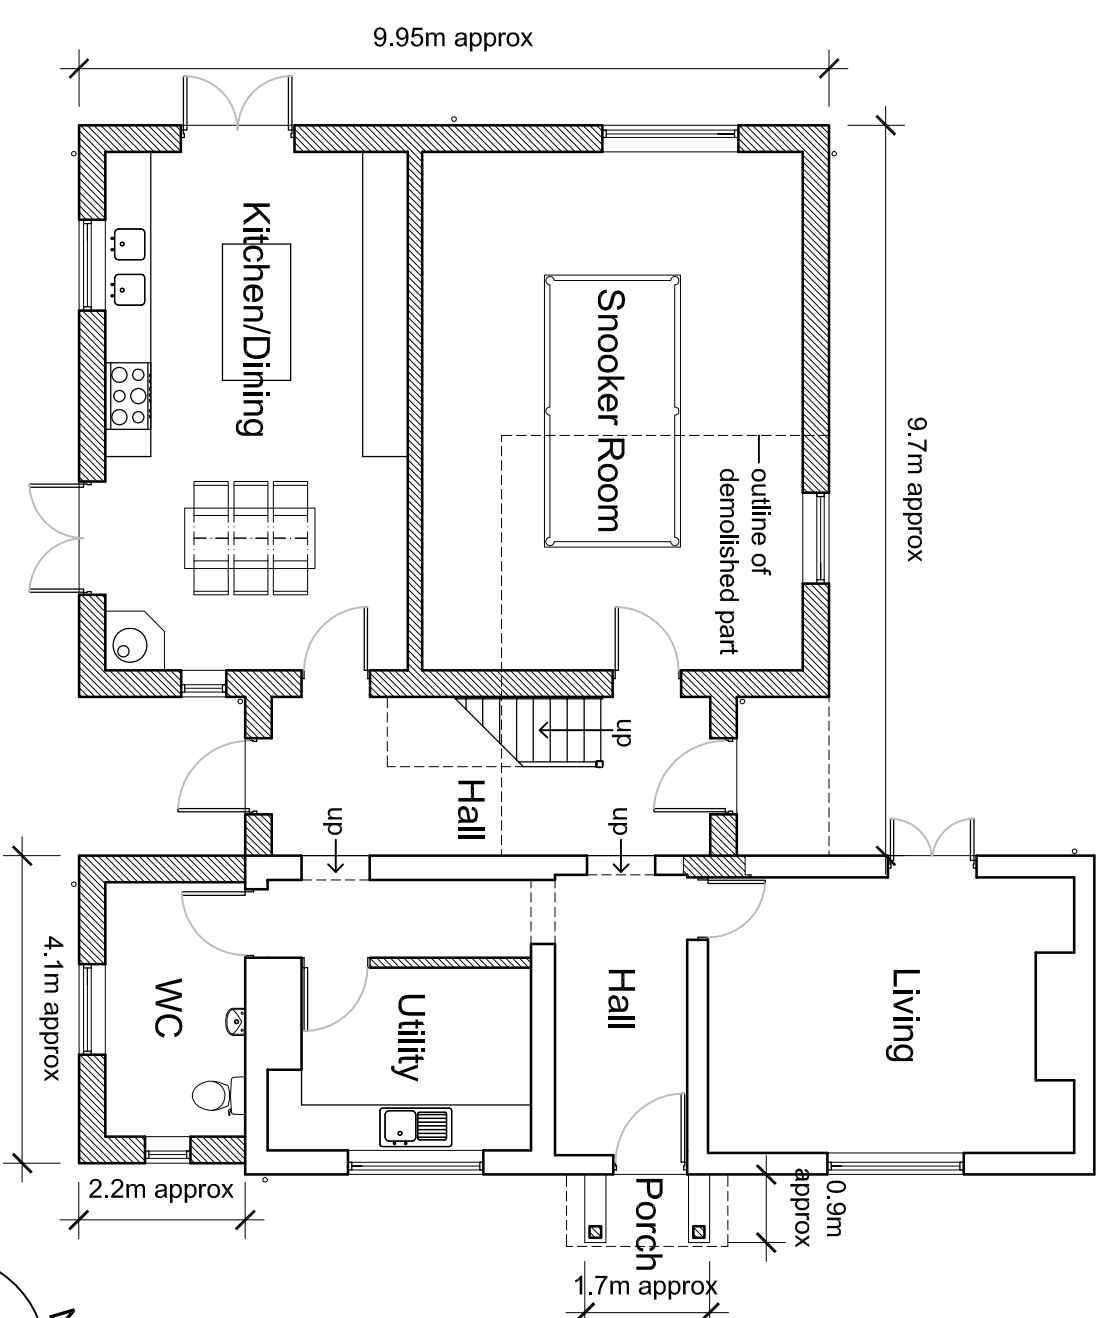


Ground Floor Plan (1:100)

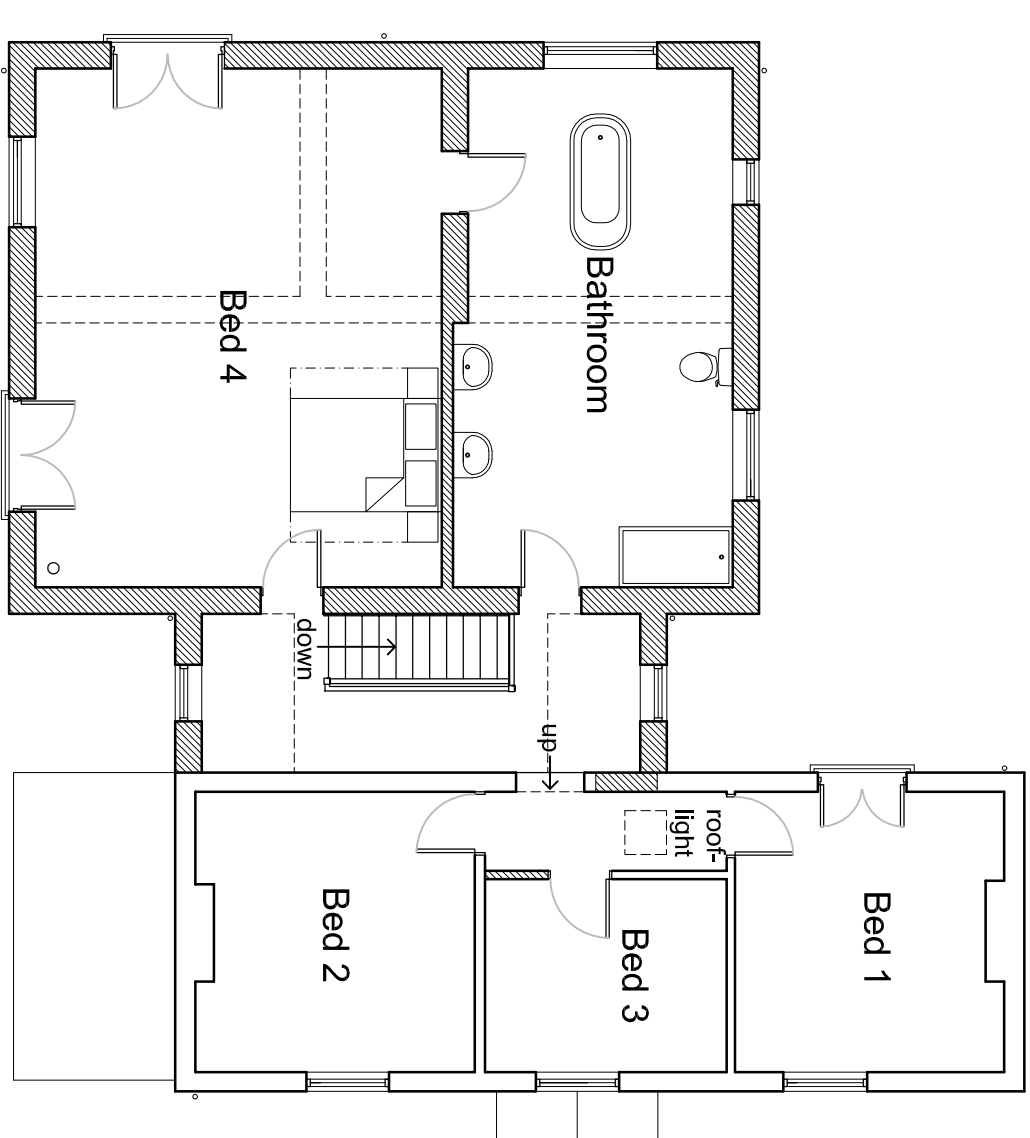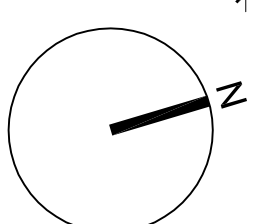

First Floor Plan (1:100)

P1	08/05/14	Planning team	AMM	AMM
D1	06/05/14	Test team	AMM	AMM
Revision:	Date:	Description:	Drawn:	Checked:

ANDREW M WRIGHT CHARTERED ARCHITECT

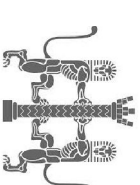

26 Joys Bank, Holbeach St Johns, Spalding, Lincs, PE12 8SD
Telephone: 01406 540573 Mobile: 07940 914778

Project: **Railway House
Town Drove
Quadrant
Lincs**

Drawing Title:

Client: 001200

Drawn:	Checked:	Date:	Scale:	Paper Size:
AMW	AMW	01.09.14	As shown	A1
Job No.:	Dwg No.:	Stage:	Revision:	
051401	PD02	Planning	P1	