

Notes

This set of drawings is the property of Guy Forman Architects and is to be used only for the project for which it was prepared. The contents of the drawings are covered by copyright and remain the property of Guy Forman Architects. No part of this drawing may be reproduced, stored in a retrieval system, or transmitted in any form or by any means, electronic, mechanical, photocopying, recording, or by any information storage and retrieval system, without the prior written permission of Guy Forman Architects.


Existing/ Proposed Plans/ Elevations			
Scale:	Date:	Drawn:	Checked:
A1 Sheet	17/11/17	GF	GF
Drawing No.:	Rev:		C
18612-SPE-EP-01			

guyforman
ARCHITECT
Guy Forman BA (Hons) March
tel 07958 188257





49 Water Gate, Quadding
Proposed Rear Extension & Garage

FOR PLANNING

C	Garage door amended	21.07.18	GF	GF
Rev	Description	Date	By	CHK

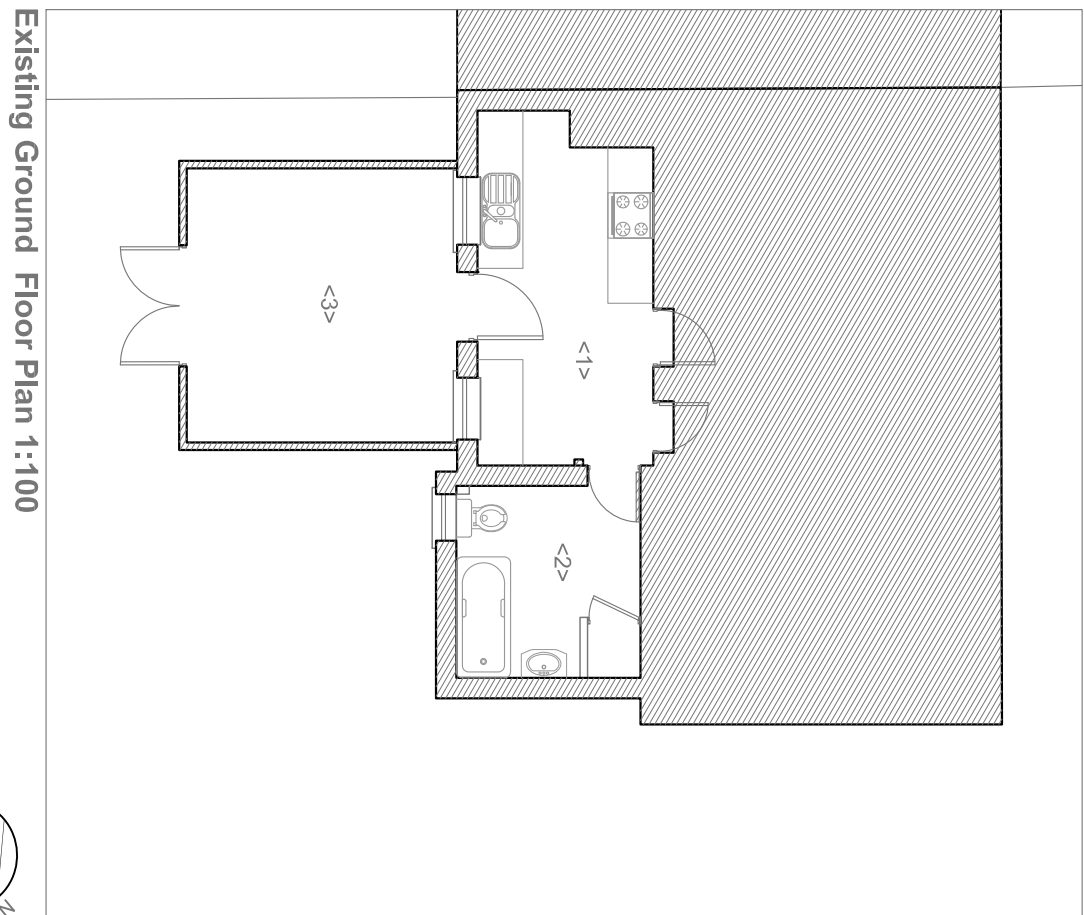

- LEGEND
- <1> Kitchen
 - <2> Bathroom
 - <3> Conservatory

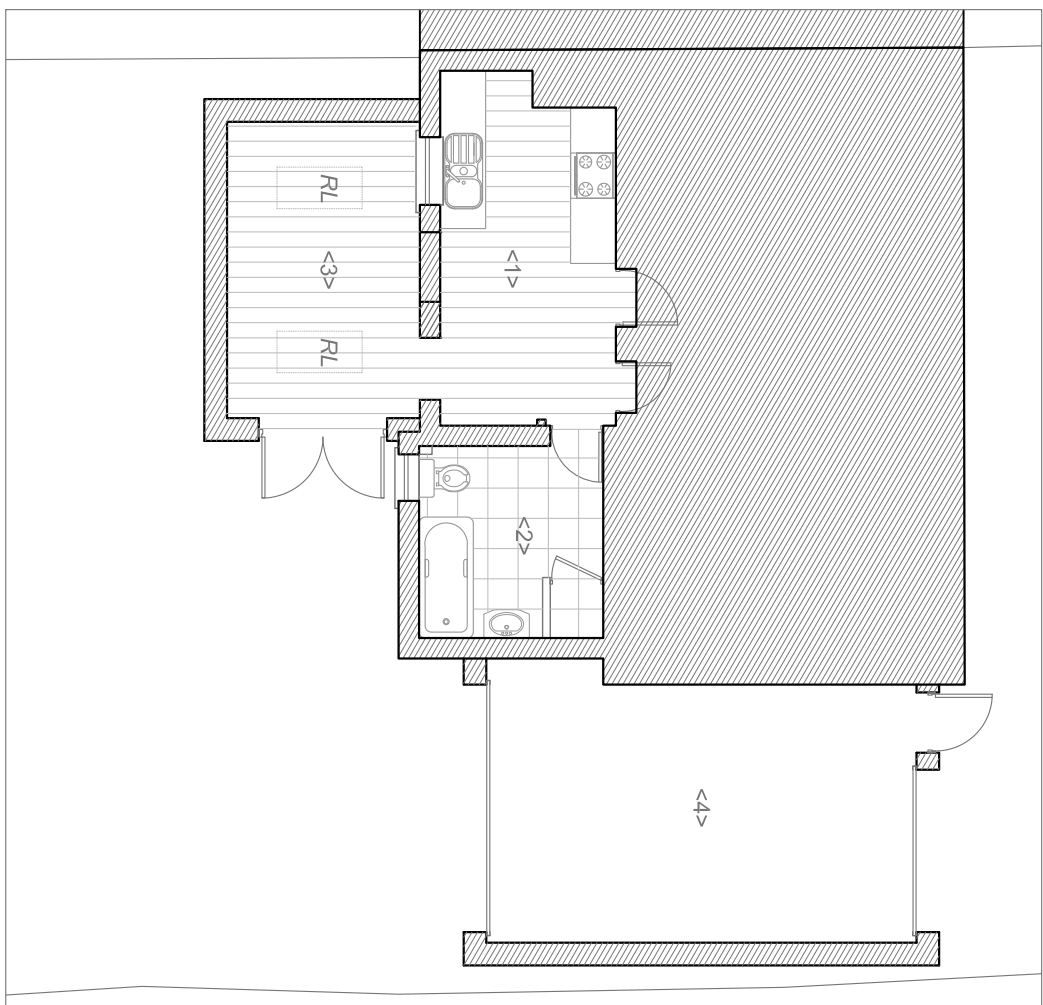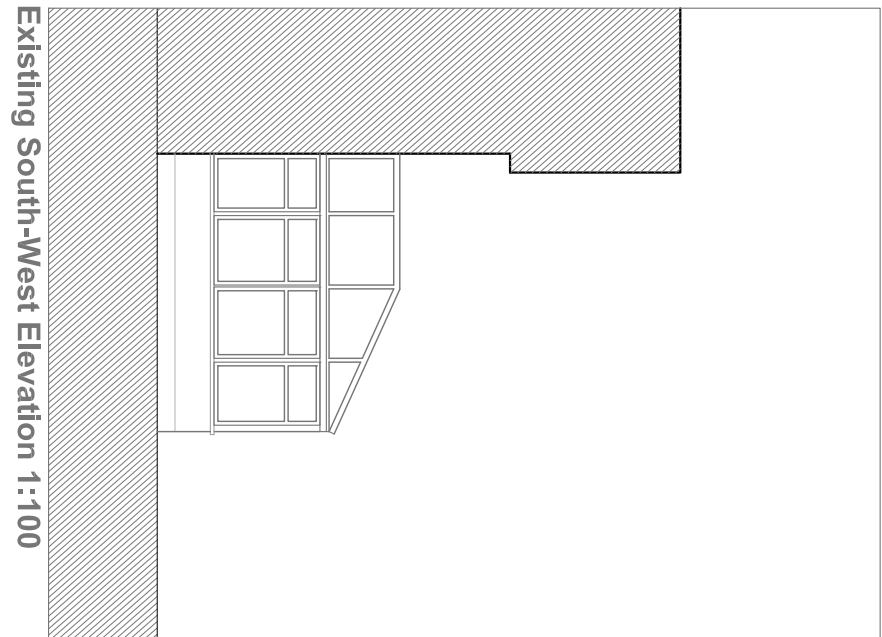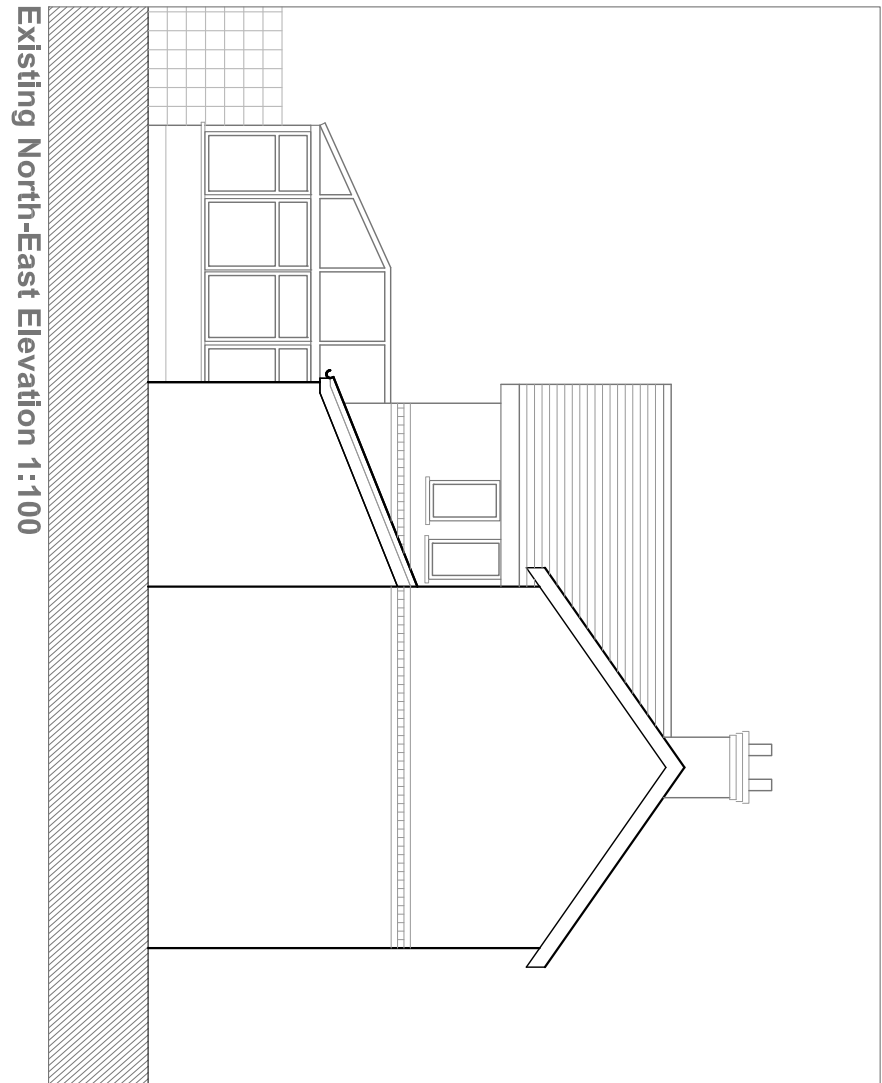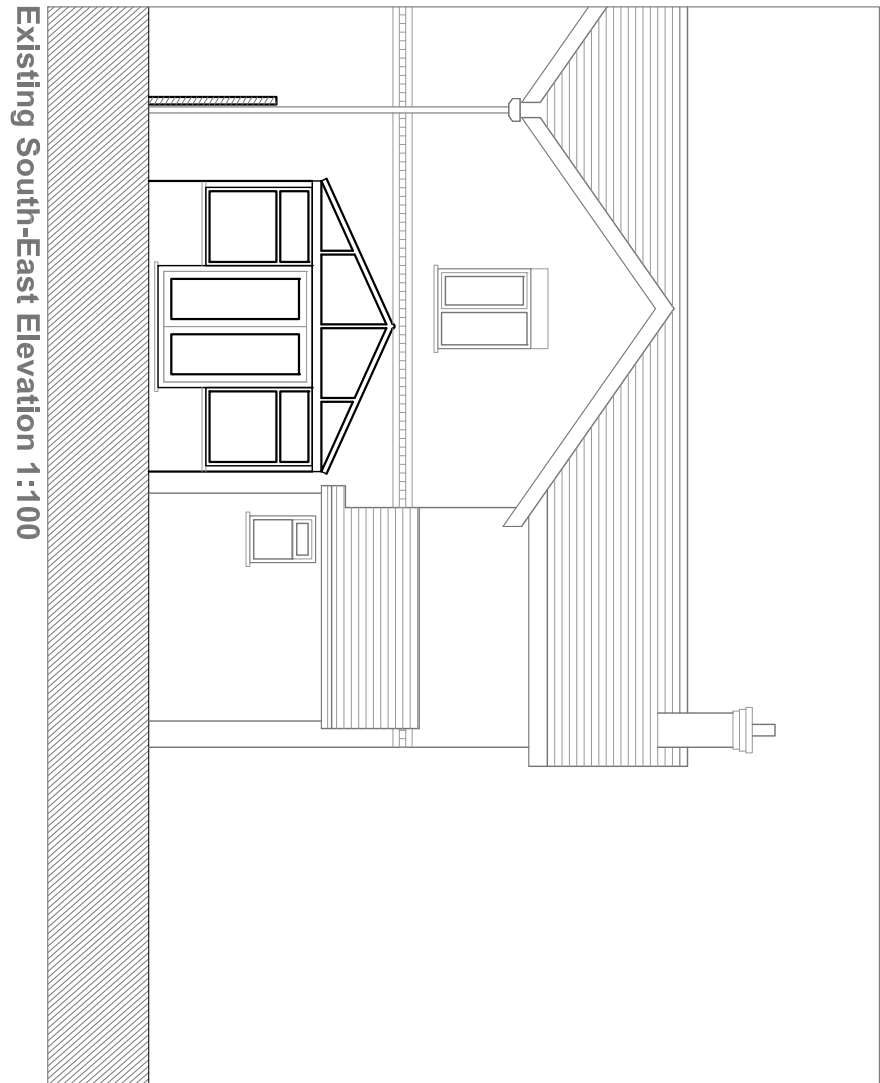

- LEGEND
- <1> Kitchen
 - <2> Bathroom
 - <3> Utility Room
 - <4> Garage
 - RL Roof Light

