


NORTH

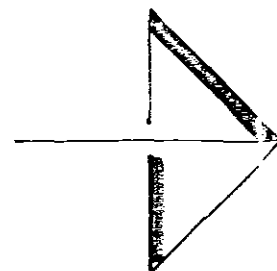

K x house ext eaves 5m + ridge 1.5
 eaves " " 2.5 + " 4
 garage " 2.5 3
 3e height 3.8
 $\Rightarrow$ vol 1182 m³

House has eaves at 5.2 + 2.5
 ridges at 7.6 + 4.7
 $\therefore$ height = 5m
 7000 $\Rightarrow$ vol = 5 x 230 = 1150 m³


BUILDING AREAS

Farmhouse and Associated		} 311 m ²
Outbuilding	166m ²	
Garage	16m ²	
Crew Yard Buildings	129m ²	
2 no Stables	67m ²	

Proposed Dwelling	230m ²
Garage Block/Store	68m ²

SHDC
 Planning & Development
 02 JUL 2004
 Ref: 0911/04

**DETERMINED
 PLAN**

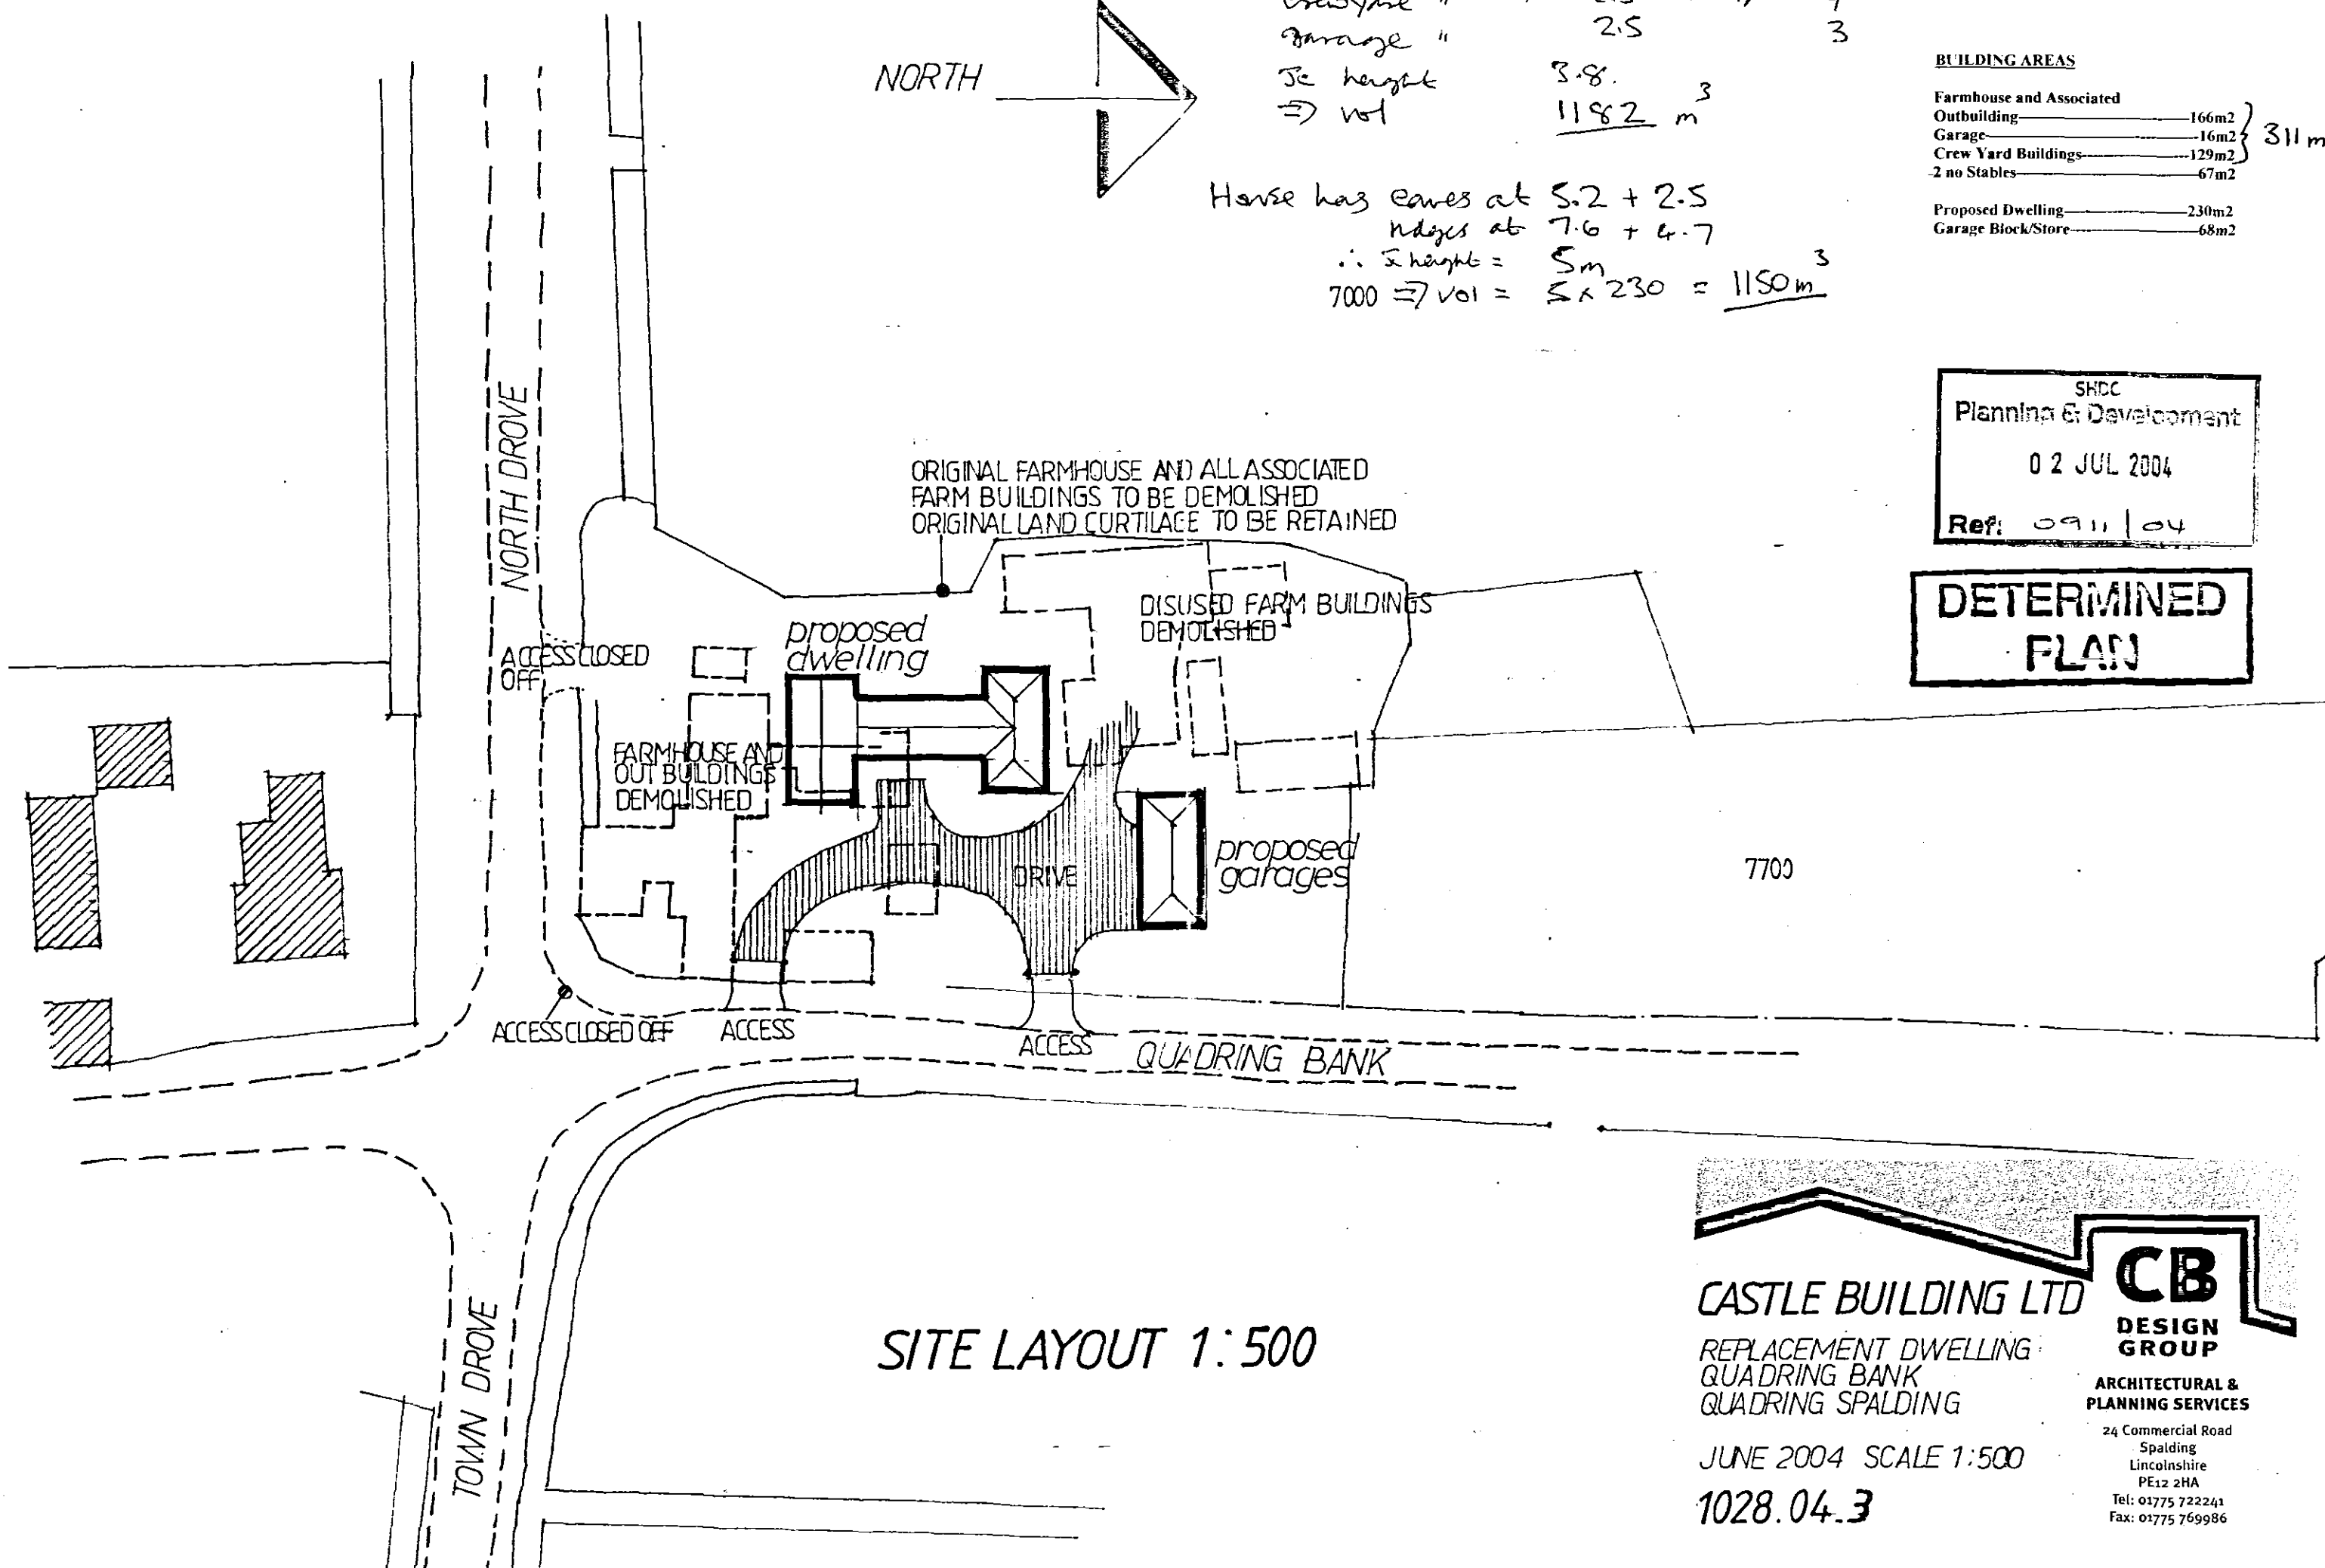

SITE LAYOUT 1:500

CASTLE BUILDING LTD

REPLACEMENT DWELLING
 QUADRING BANK
 QUADRING SPALDING

JUNE 2004 SCALE 1:500

1028.04.3



ARCHITECTURAL &
 PLANNING SERVICES

24 Commercial Road
 Spalding
 Lincolnshire
 PE12 2HA
 Tel: 01775 722241
 Fax: 01775 769986