




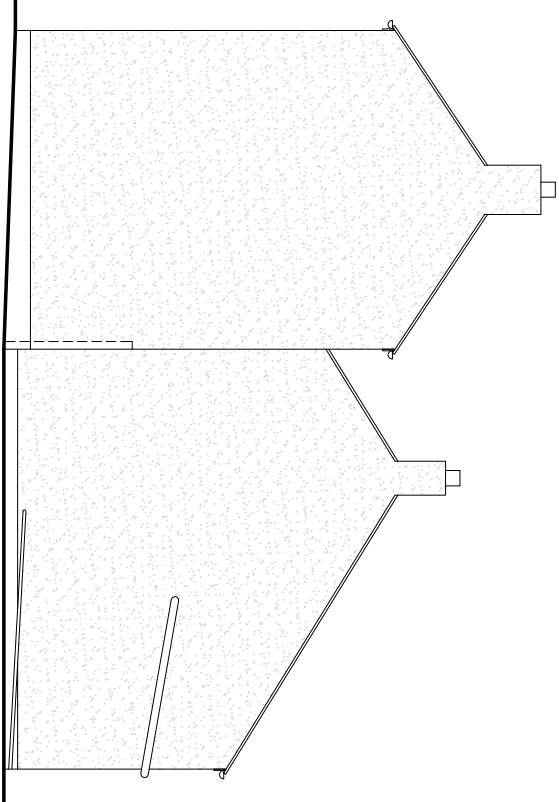


North Elevation (1:100)

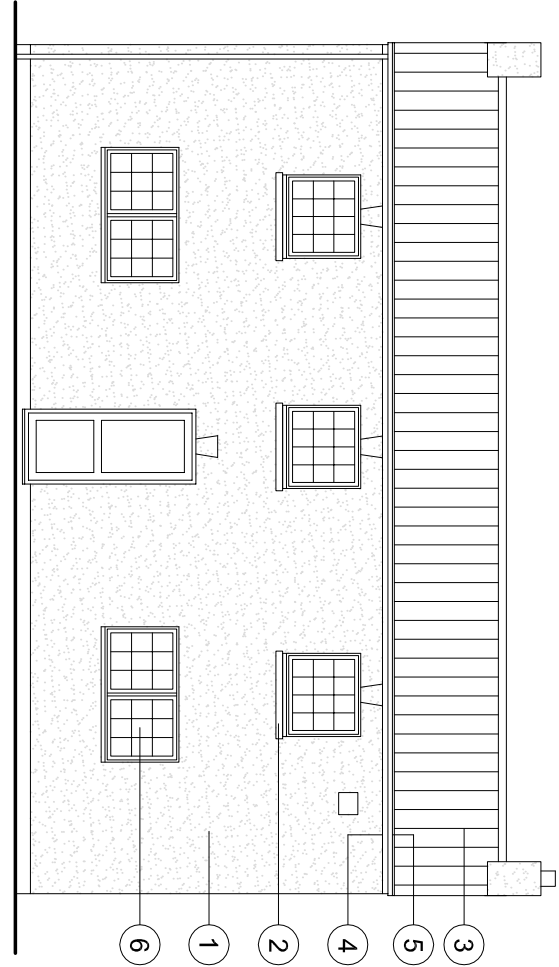


East Elevation (1:100)

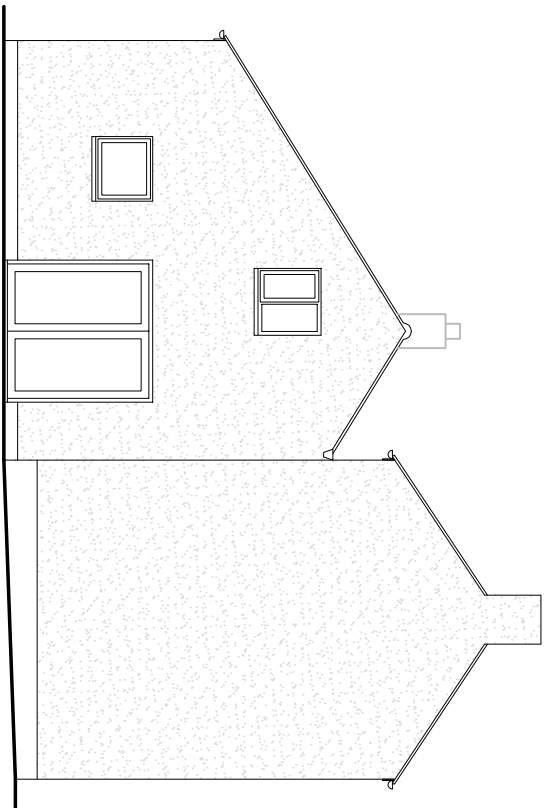

South Elevation (1:100)

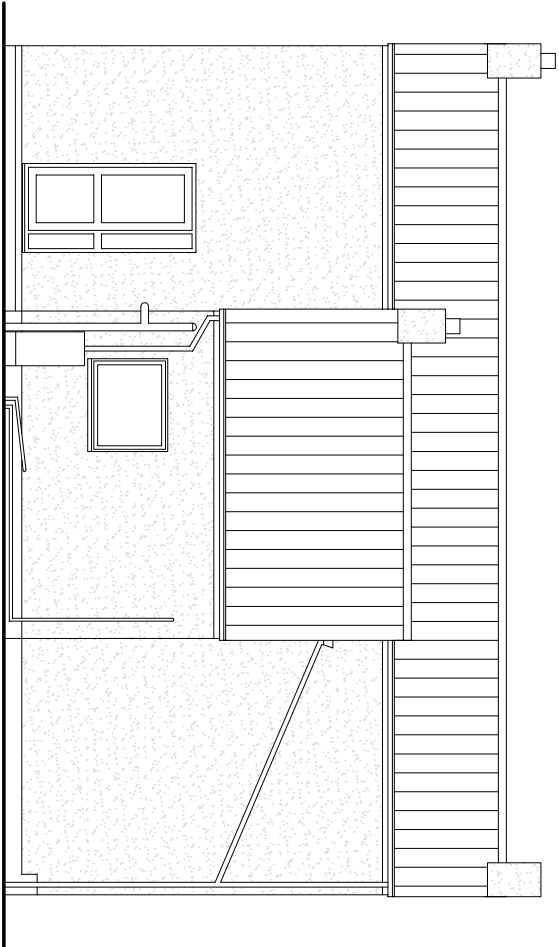


West Elevation (1:100)

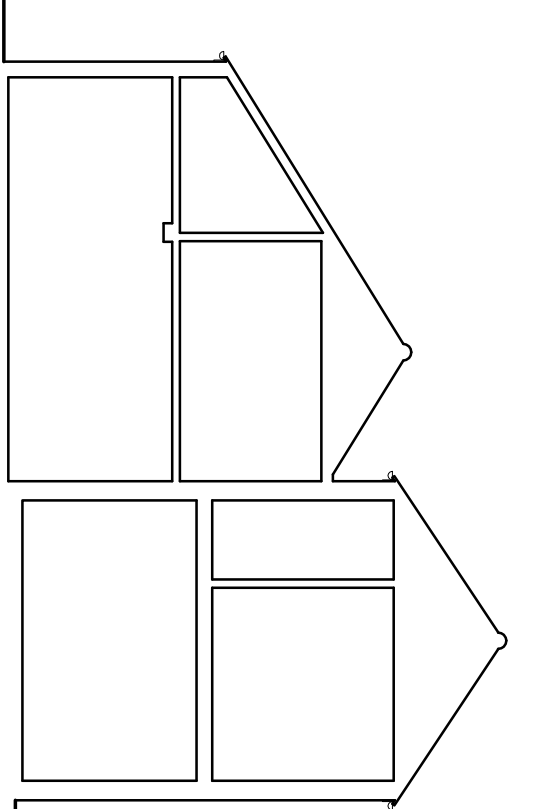


Cross Section (1:100)




Block Plan (1:200)

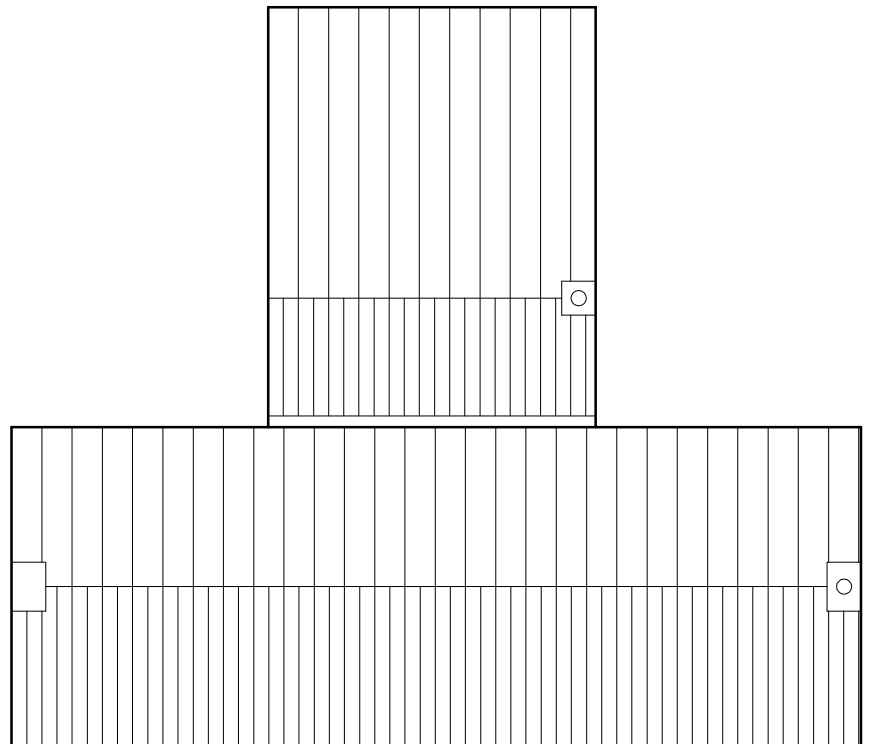

Roof Plan (1:100)

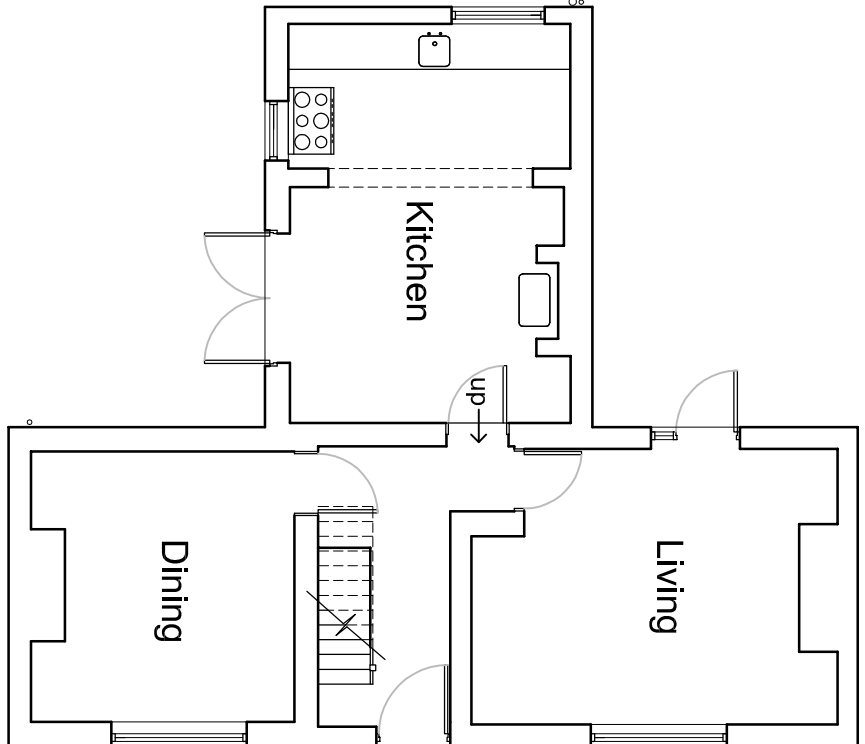

Ground Floor Plan (1:100)

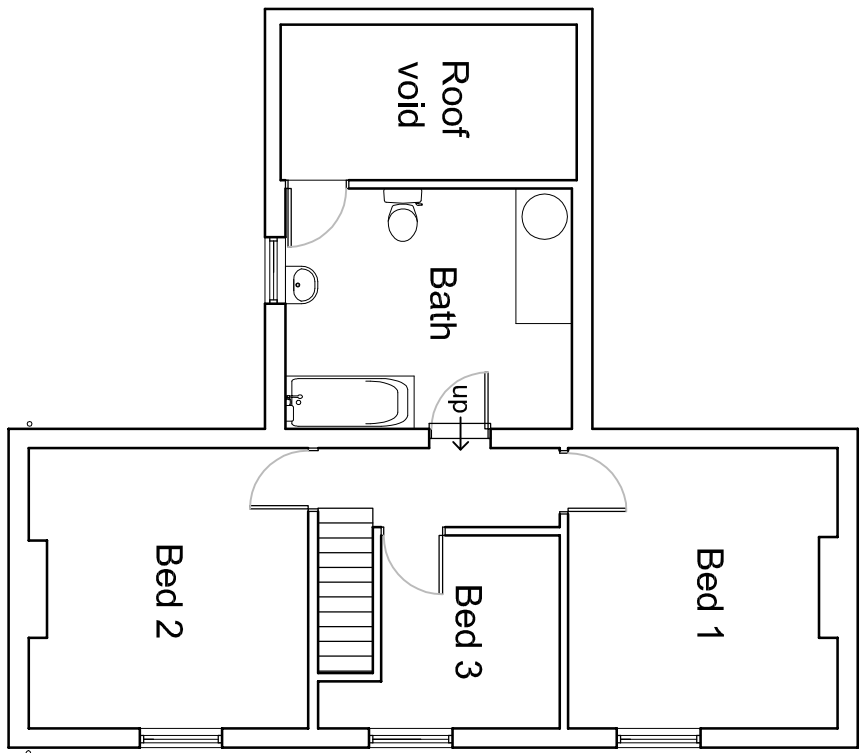

First Floor Plan (1:100)

All drawings to be verified for this by Mike Crutchfield before the start of any other drawings or work, unless otherwise notified on their own behalf or that of sub-contractors.
Report any discrepancies to the Contract Administrator at once.
This drawing is to be used by all relevant Architects and Engineers drawing and other relevant information.

LEGEND: DO NOT SCALE

Legend to materials:-

1 = Render (cream coloured)


2 = Painted stone cills

3 = Concrete interlocking roof tiles

4 = Timber fascia

5 = Plastic rainwater goods


6 = Upvc windows & doors

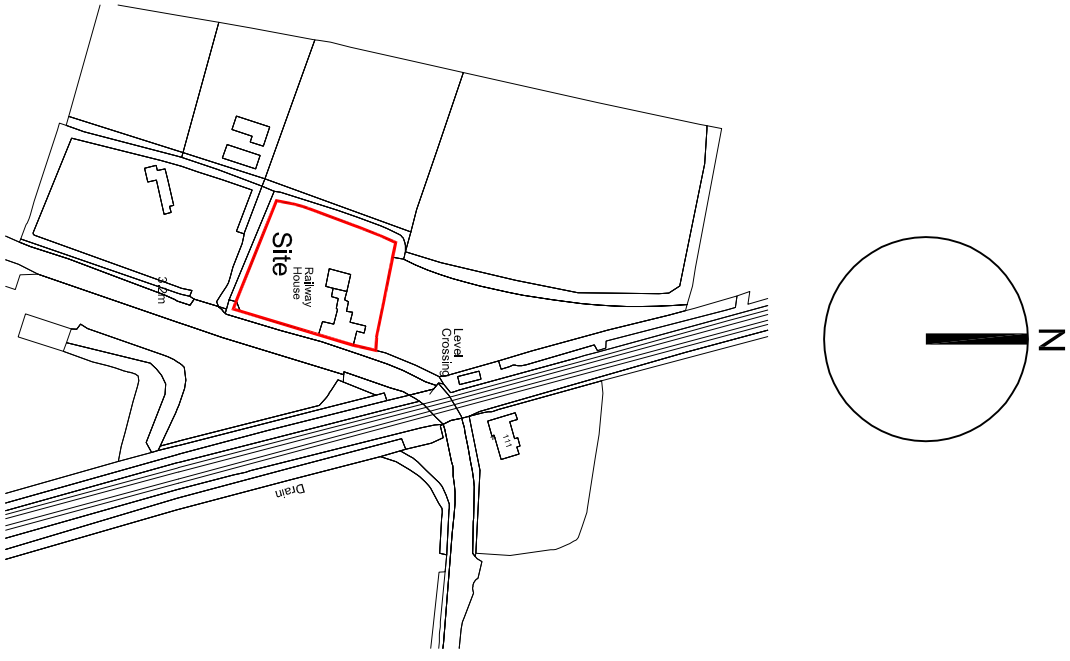

Location Plan (1:2500)

Rev	Date	Description	Drawn	Checked
P2	05.11.14	Planning Issue	AMW	AMW
D3	03.11.14	Draft Issue	AMW	AMW
P1	08.06.14	Planning Issue	AMW	AMW
T02	08.06.14	Draft Issue	AMW	AMW
D1	10.06.14	Draft Issue	AMW	AMW
Revision	Date	Description	Drawn	Checked

ANDREW M WRIGHT CHARTERED ARCHITECT

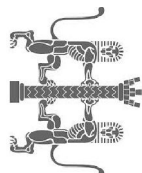

26 Long Bank, Hellewell, St James, Seaford, Lincs PE32 8SD
Telephone: 01405 540573 Mobile: 07940 914778

Project:	Railway House
Client:	Mr K Mooney
Drawn:	AMW
Checked:	AMW
Date:	10.06.14
Scale:	As shown
Page:	A1
Job No.:	051401
Dwg No.:	PD01
Stage:	Planning
Revision:	P2

Existing Plans, Elevations & Section