



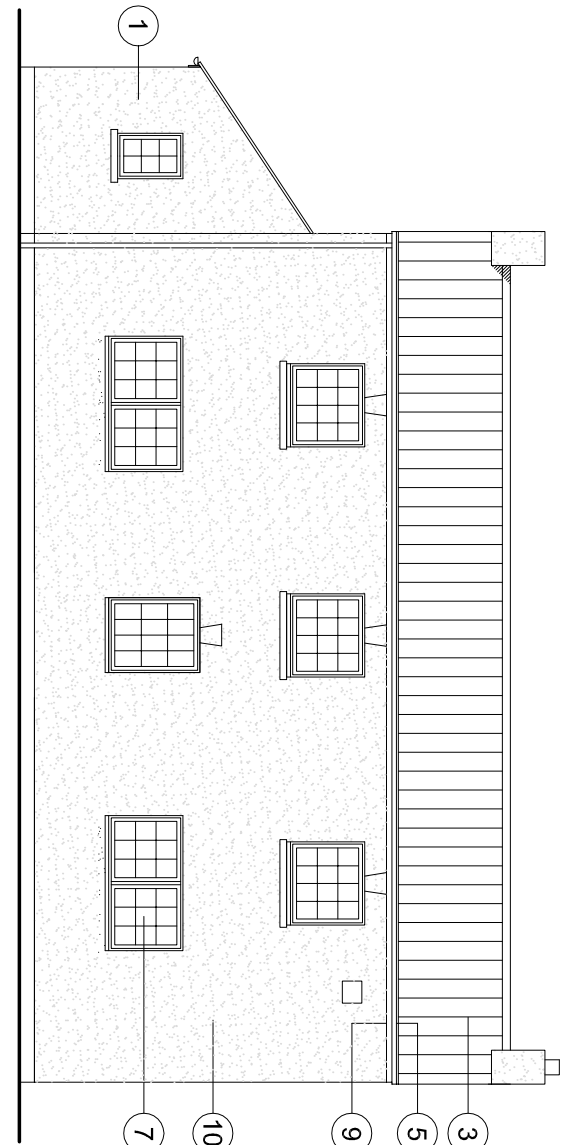


North Elevation (1:100)

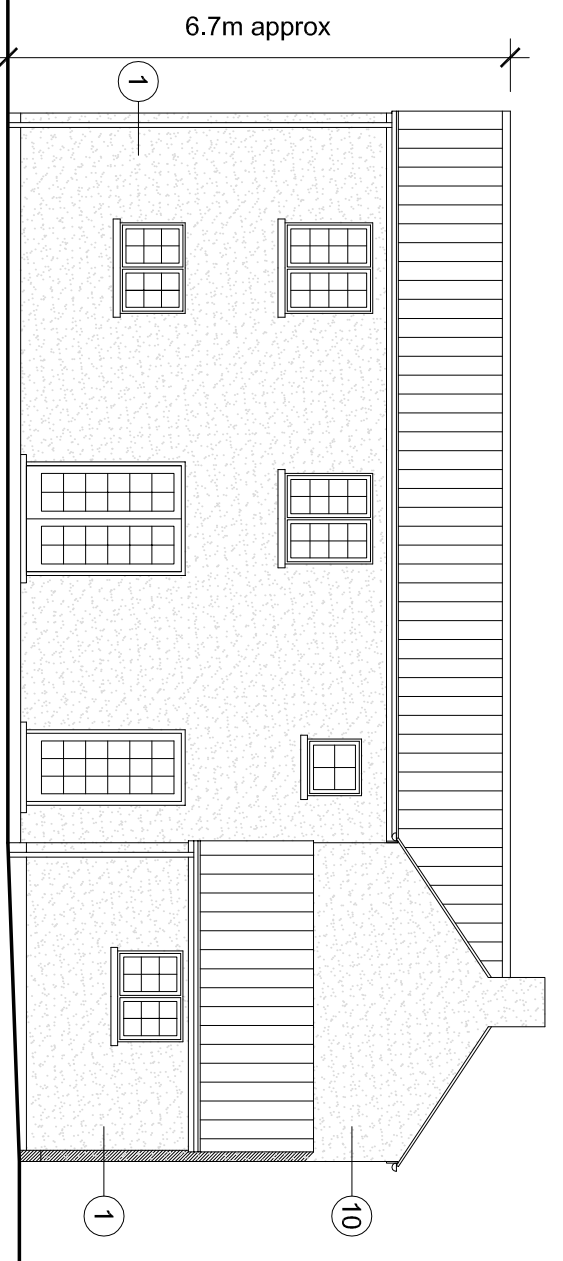

East Elevation (1:100)




South Elevation (1:100)

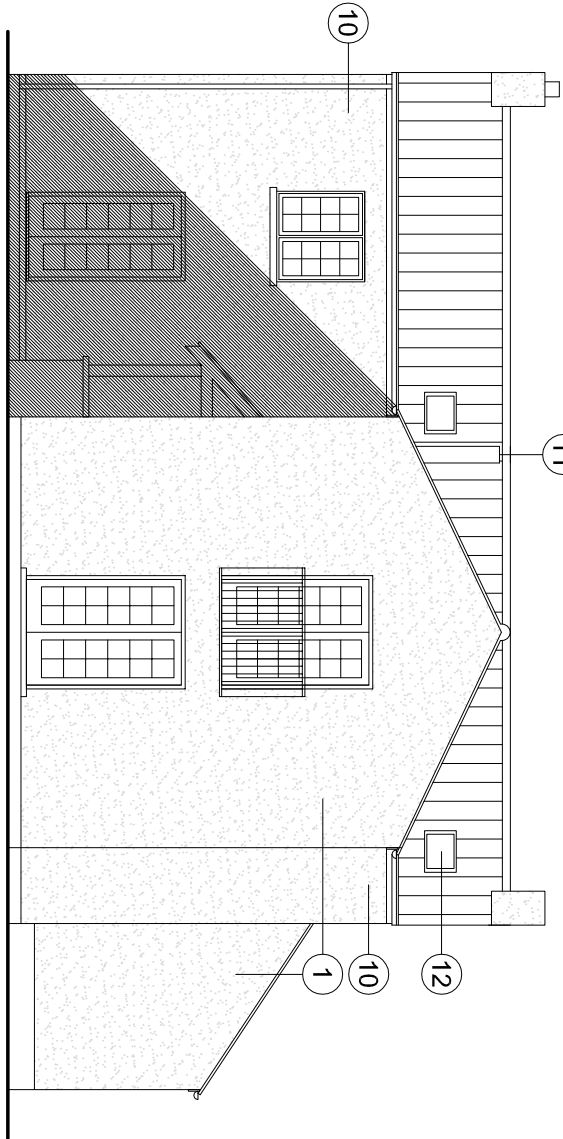


West Elevation (1:100)



Block Plan (1:200)

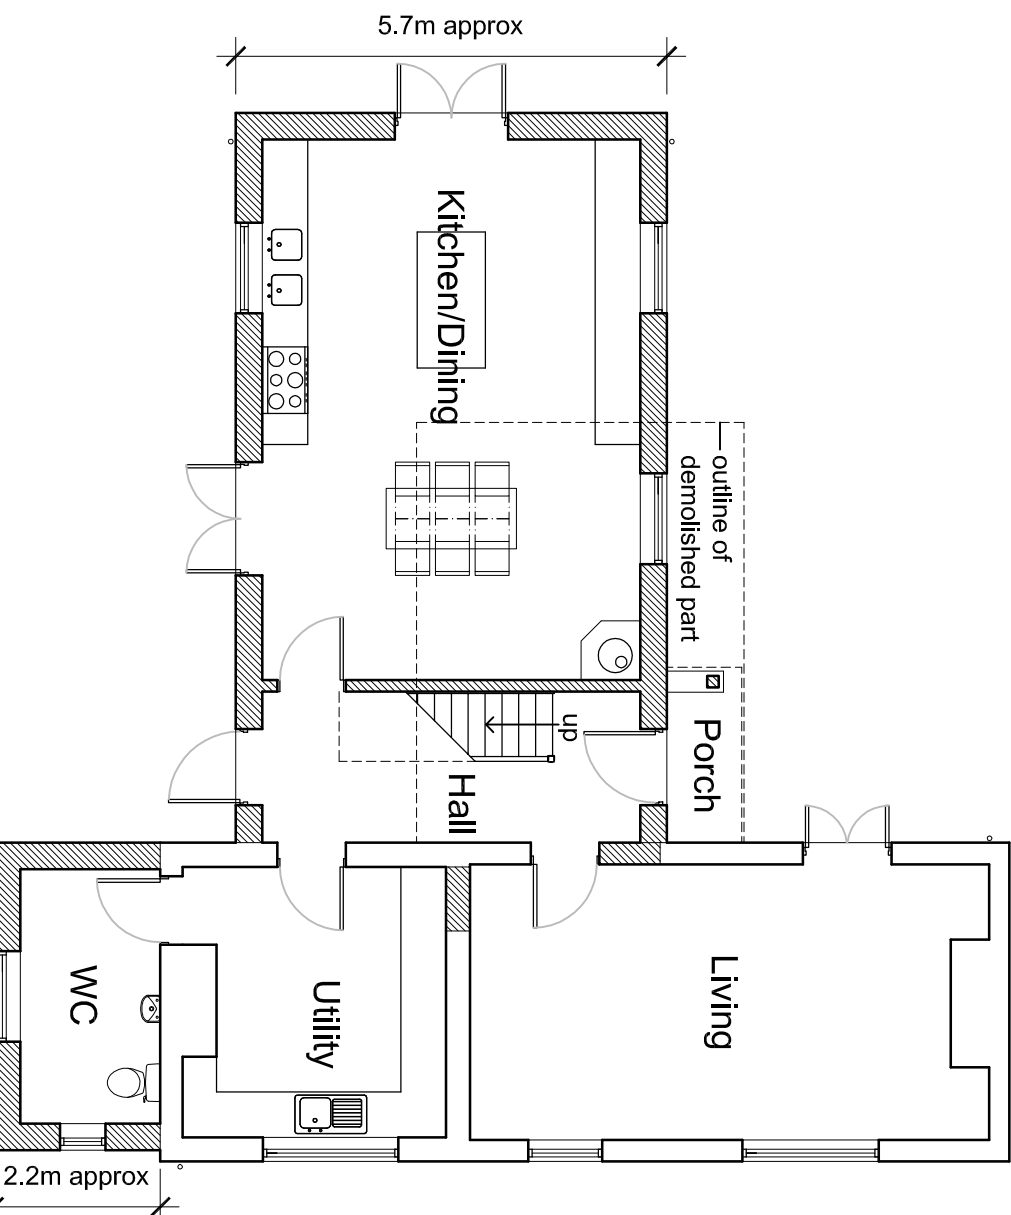

Ground Floor Plan (1:100)

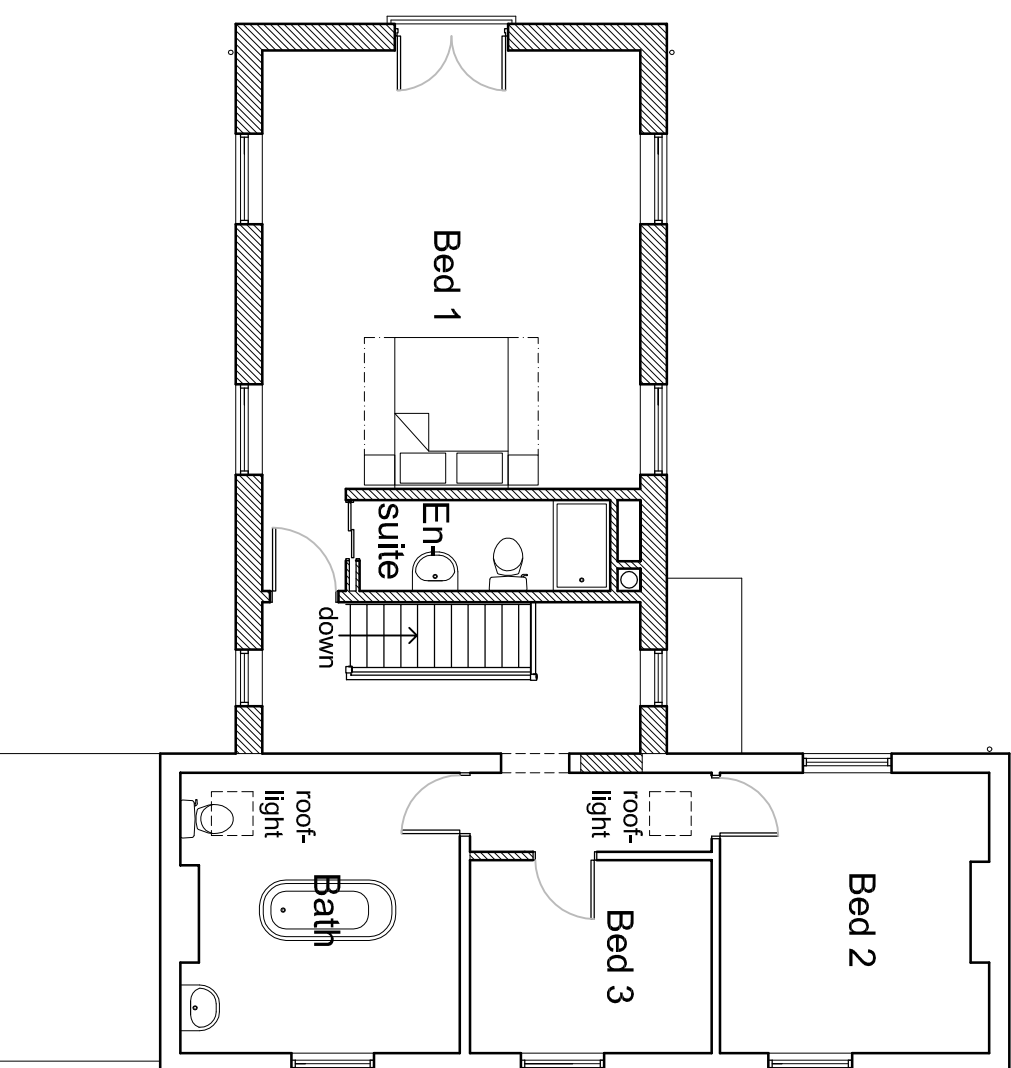

First Floor Plan (1:100)



ANDREW M WRIGHT CHARTERED ARCHITECT

26 Long Bank, Hellewell, St James, Scadding, Lincs PE12 8SD
Telephone: 01405 540573 Mobile: 07940 914778

Rev:	Date:	Description:	Drawn:	Checked:
P2	05.11.14	Planning Issue	AMW	AMW
T02	03.11.14	Draw Issue	AMW	AMW
P1	08.06.14	Planning Issue	AMW	AMW
D1	08.06.14	Draw Issue	AMW	AMW
Revision:	Date:	Description:	Drawn:	Checked:

Project: Railway House
Town Drive
Quadding
Lincs

Client: Mr K Mooney

Drawn:	Checked:	Date:	Scale:	Page Size:
AMW	AMW	01.09.14	As shown	A1
Job No.:	Draw No.:	Stage:	Revision:	
051401	PD02	Planning	P2	