


22 NOV 2010

Ref: 0970-10

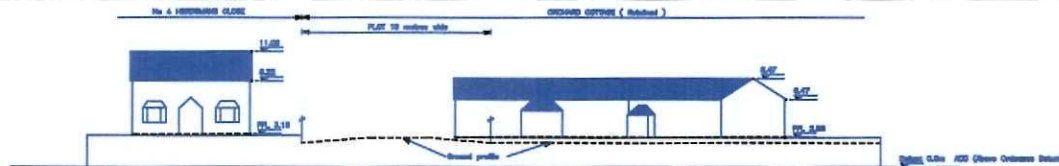

FRONT ELEVATION (Street Scene)
Scale 1:200

Trees removed following granted
of outline planning permission

TREE SCHEDULE					
TREE No	Height (m)	DBH (cm)	Type	Comments	
T01	18	8.4	—	—	
T02	7	8.17	Cherry	—	
T03	10	8.6	—	—	
T04	7	8.10	—	—	
T05	7	8.05	Cherry	—	
T06	7	8.05	Hydrangea	—	
T07	8	8.10	Shrub	—	
T08	8	8.2	Plant	—	
T09	8	8.20	—	—	


Notes

LEVELS are to ORDNANCE SURVEY datum based on Ordnance Survey Spot Level located on Littleworth Drive Value 3.1m AOD (Above Ordnance Datum)

SITE LEVEL REFERENCE/DATUM also to Ordnance Survey Datum has been established as shown.

FOUL DRAINAGE from Orchard Bungalow is to septic tank

CURRENT ACCESS is onto Littleworth Drive

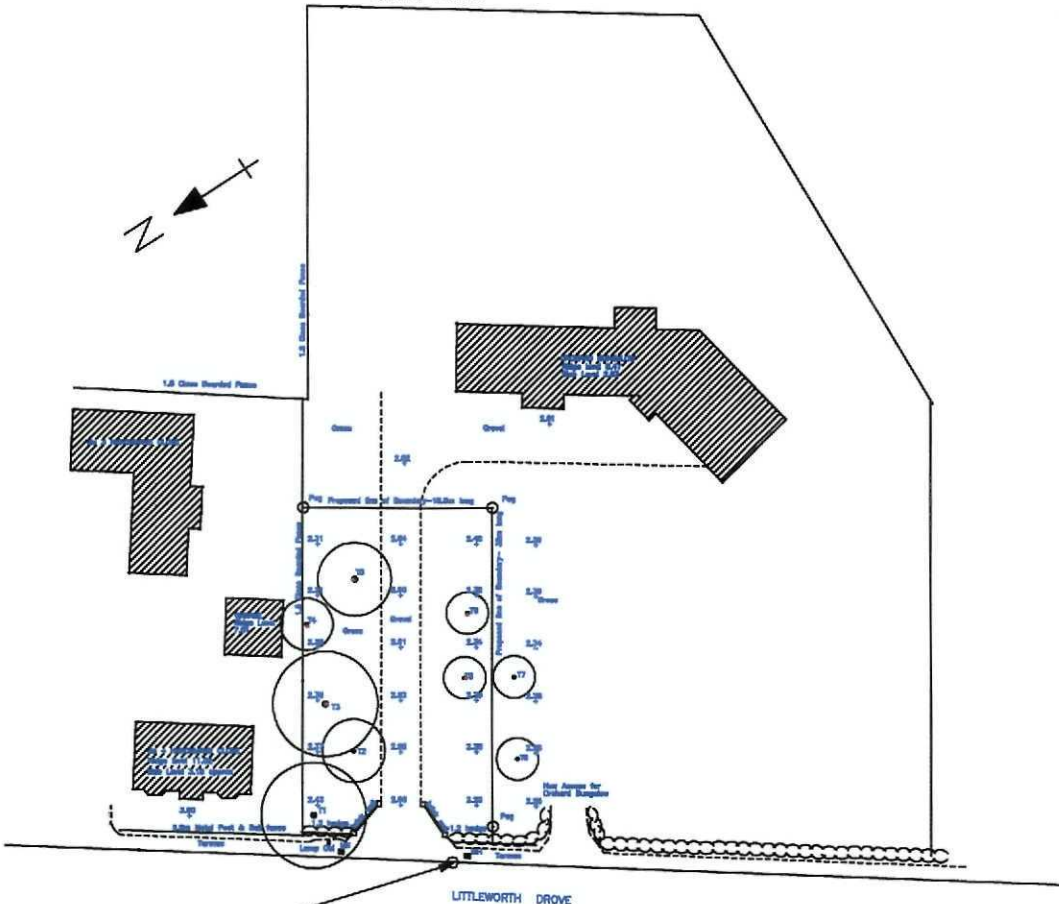

SITE LEVEL DATUM had been established on NAIL IN KERB at top taper kerb Value 3.08m AOD (Above Ordnance Datum)

SITE SURVEY
Scale 1:200

0 10 20 30

Scale 1:200 @ A1 Size

Notes

M S Ford Associates
Consulting Engineers

1-7 Cambridge Road,
Great Shelford,
Cambridge
CB2 5JN Phone & Fax 01223 510309
M S FORD, BSc, C Eng, FICE, FIHT



ROBERT VANN

LAND PART OF
ORCHARD BUNGALOW
DEEPING ST NICHOLAS
NR SPALDING

SITE SURVEY

Scale 1:200 JAN 2010 MSF

P722-1

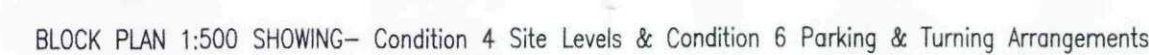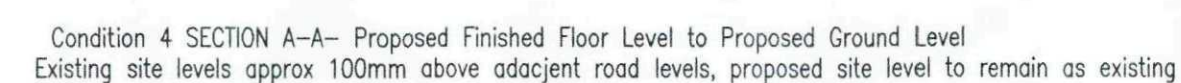

HEALTH & SAFETY
The client is to ensure that the appointed contractor is familiar with and complies with Health & Safety for Building Sites and Work Places.

1 Ref: 0970-10