


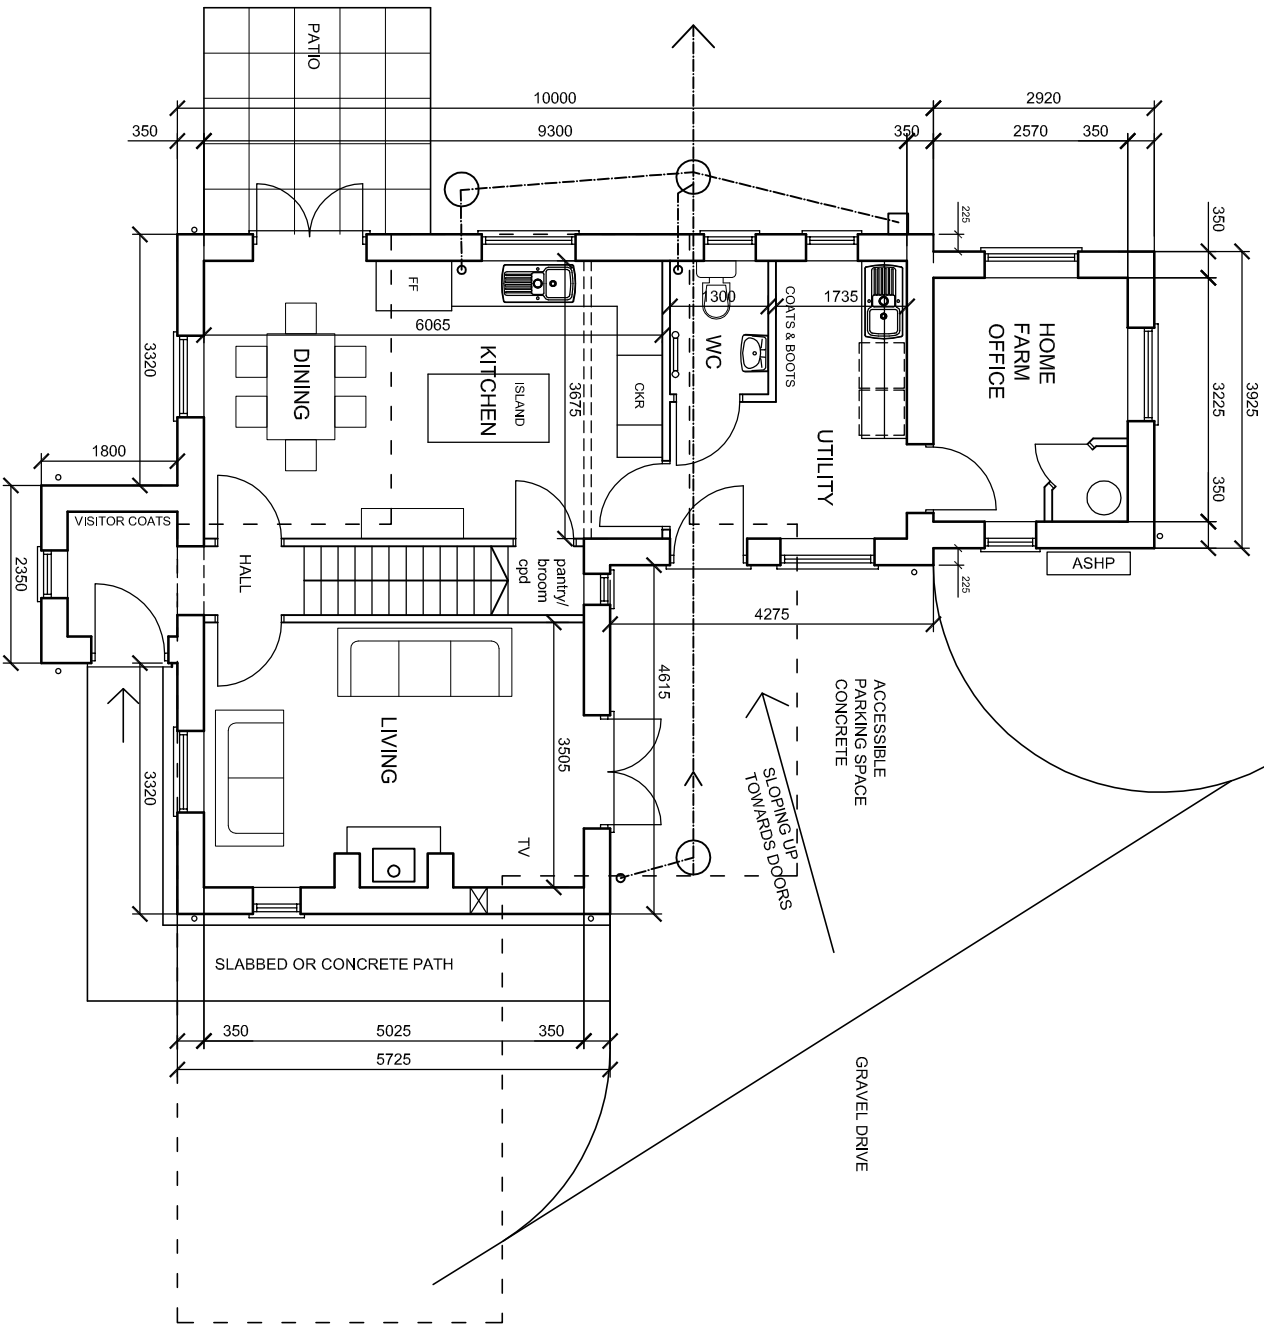


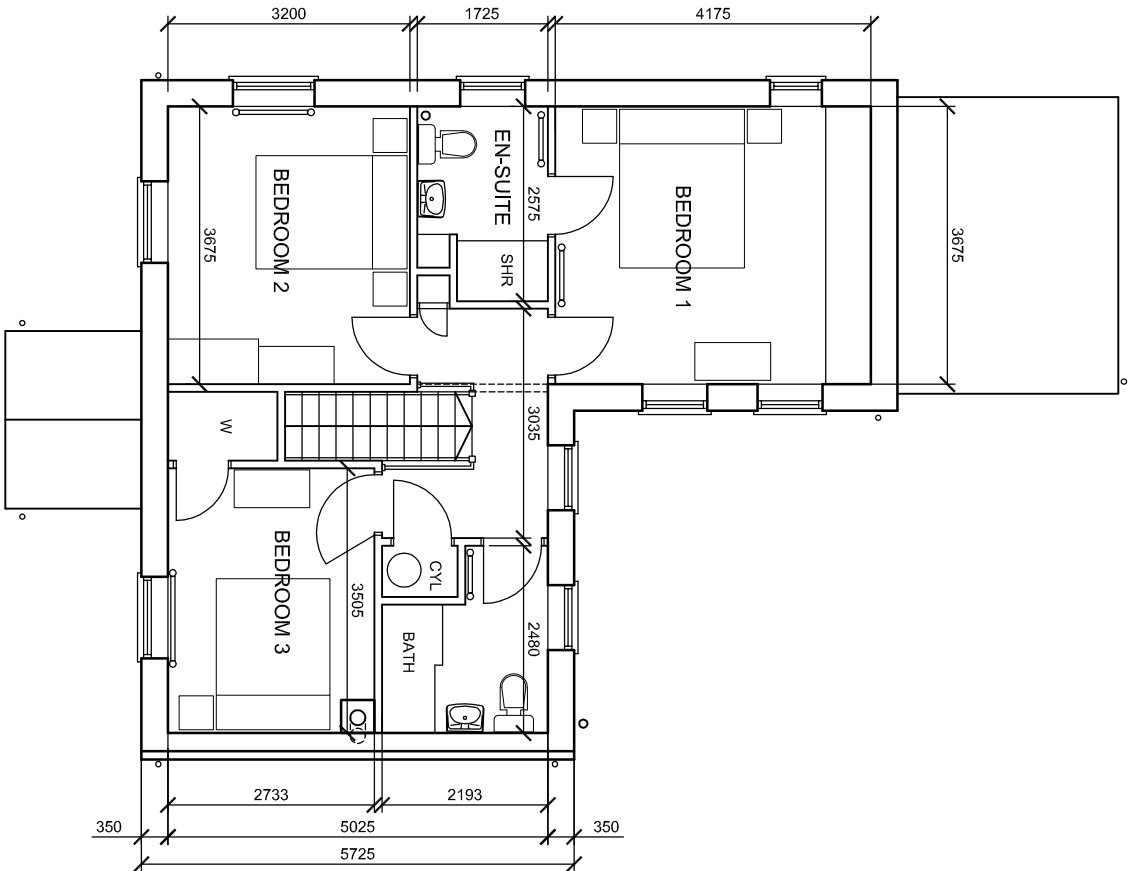

GROUND FLOOR PLAN

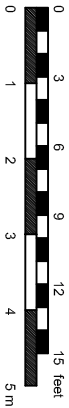

FIRST FLOOR PLAN

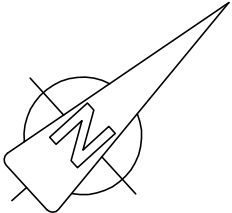

FLOOR PLANS AS PROPOSED

Jenny McIntee Architectural Design			
www.jennymcintee.co.uk info@jennymcintee.co.uk Tel 07921 003153			
Project:	Proposed Agricultural Dwelling	Date:	Nov 2014
Address:	Watergate, Quading Eaudyke, Spalding PE11 4PZ	Scale:	1:100 on A3 1:50 on A1
Client:	Mr M Clark	Job No:	1425
Drawing Title:	Proposed Floor Plans	Dwg No:	105 B