
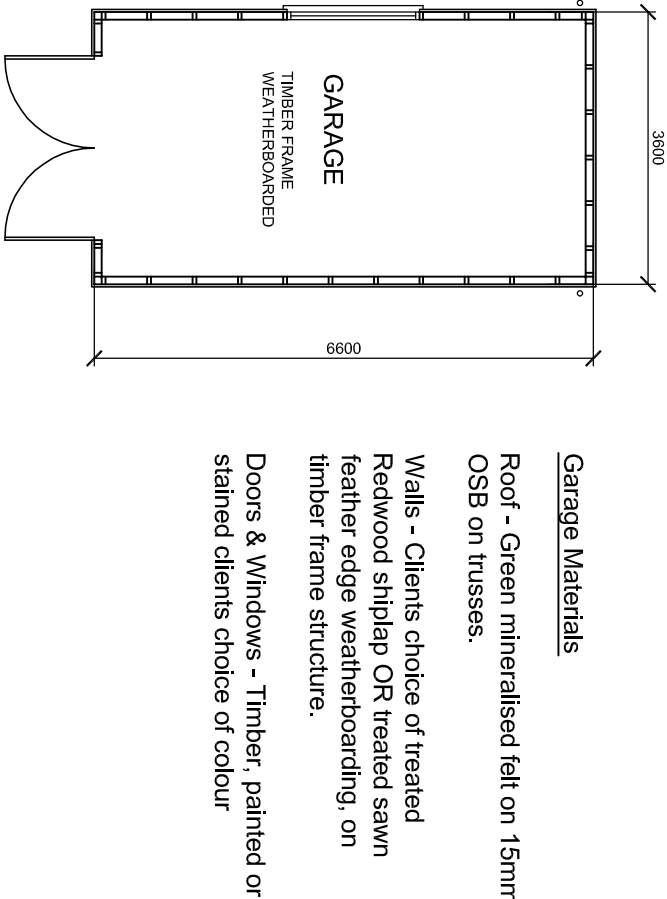
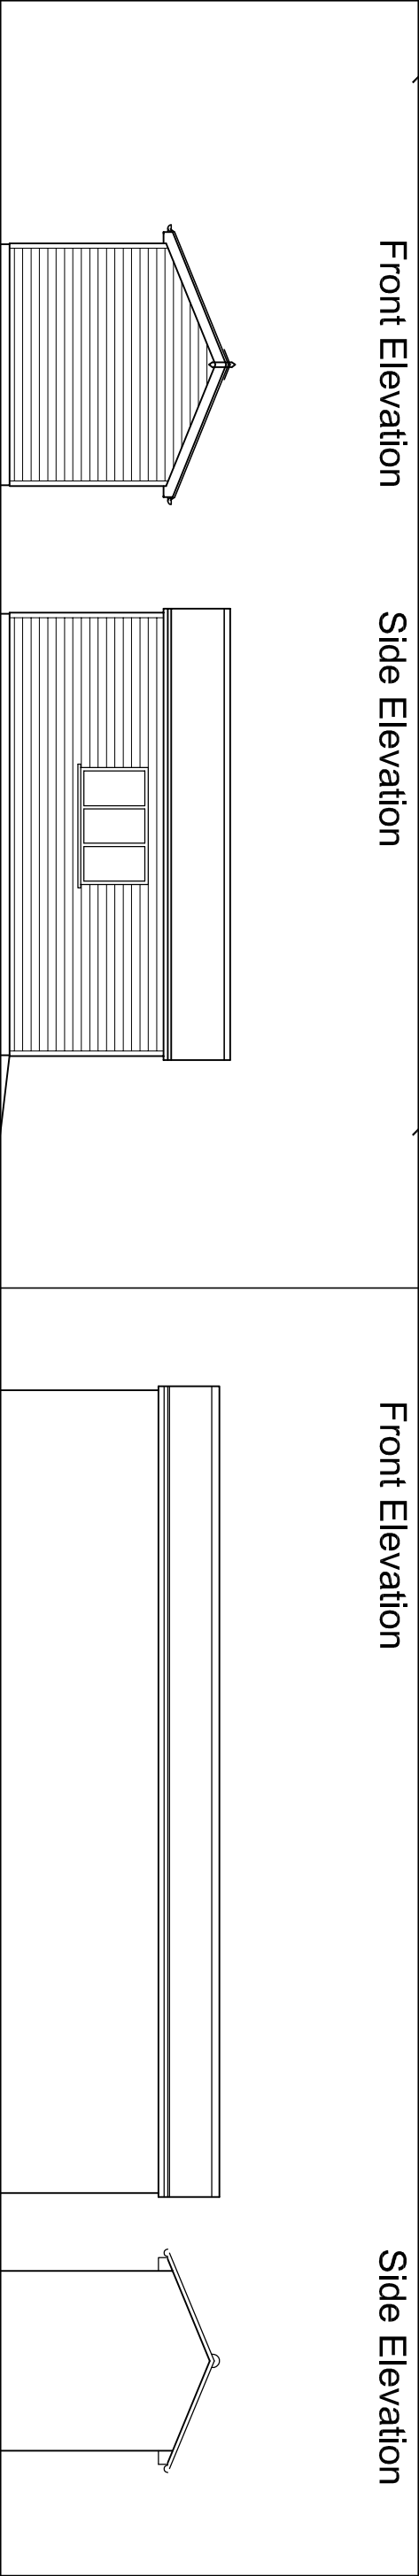


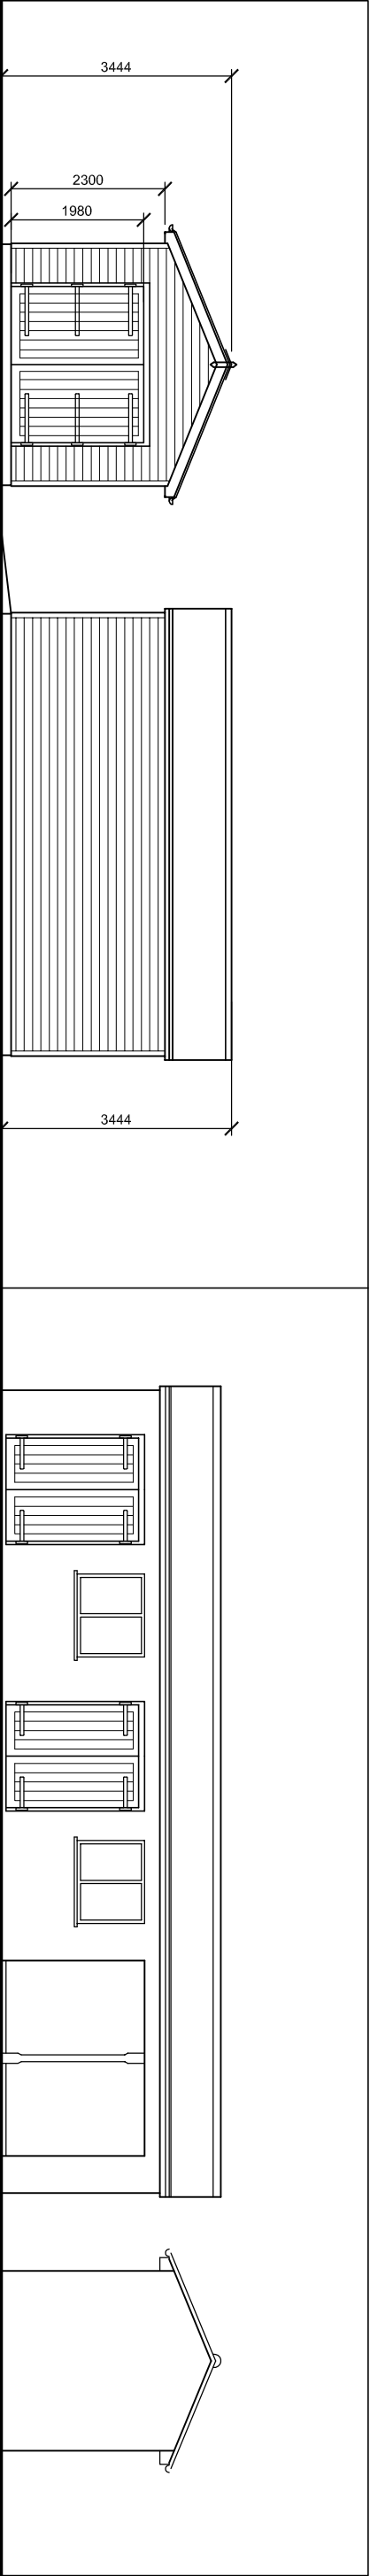


Garage Materials

Roof - Green mineralised felt on 15mm OSB on trusses.

Walls - Clients choice of treated Redwood shiplap OR treated sawn feather edge weatherboarding, on timber frame structure.

Doors & Windows - Timber, painted or stained clients choice of colour

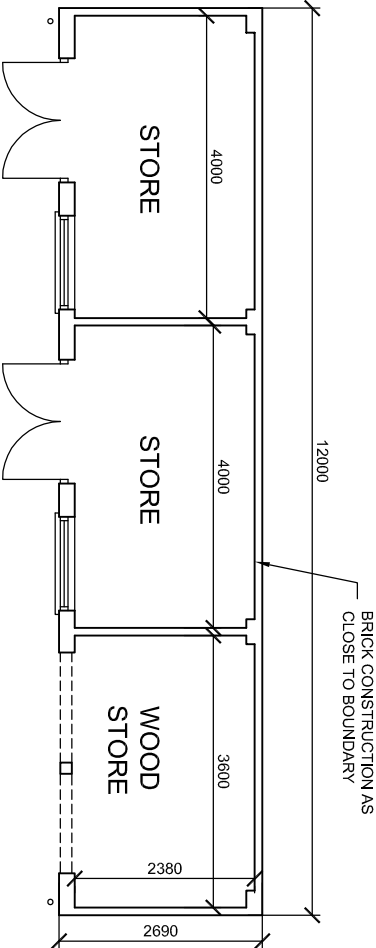

Stores Materials

Roof - Tiles to match the house

Walls - Brick reclaimed from the demolished building

Doors & Windows - Timber, painted or stained clients choice of colour

GARAGE (22 sq metre internal)

STORAGE BUILDING (28 sq metre internal)