


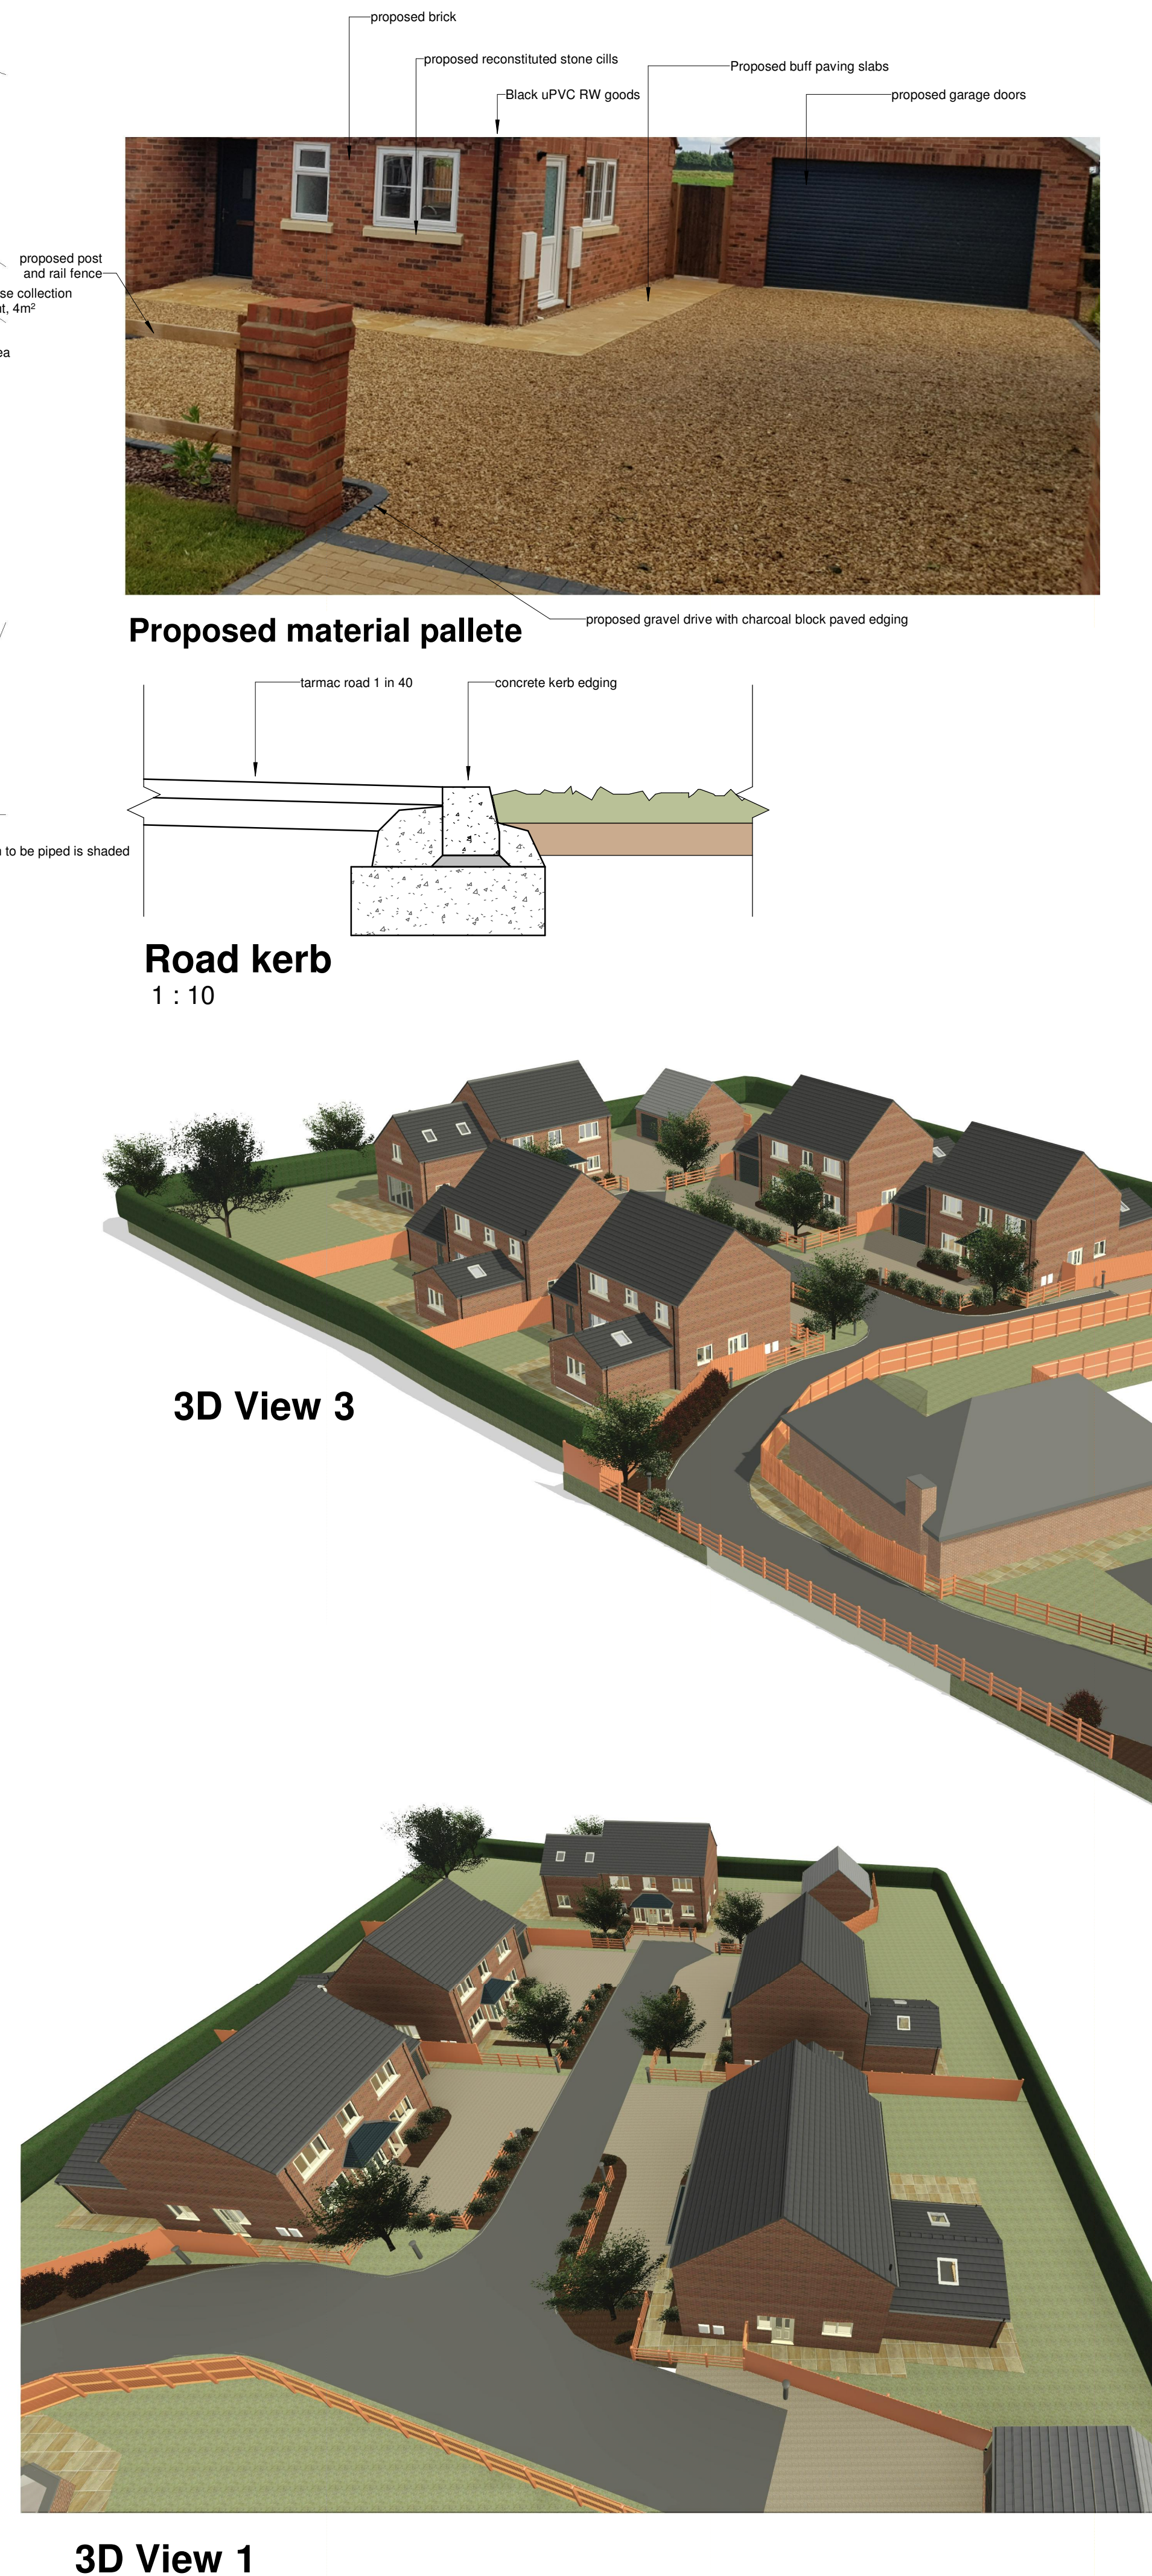

Any plants that die shall be replaced with the same plant variety unless otherwise approved over the next five years.