




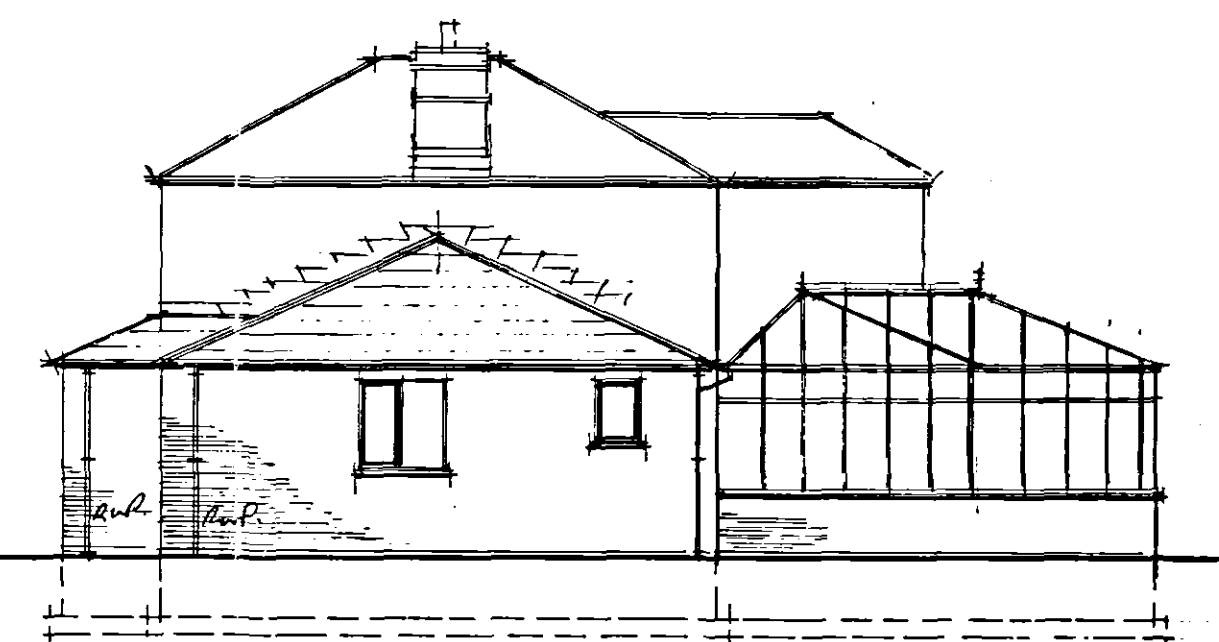

- SOUTH - WEST ELEVATION AS PROPOSED.

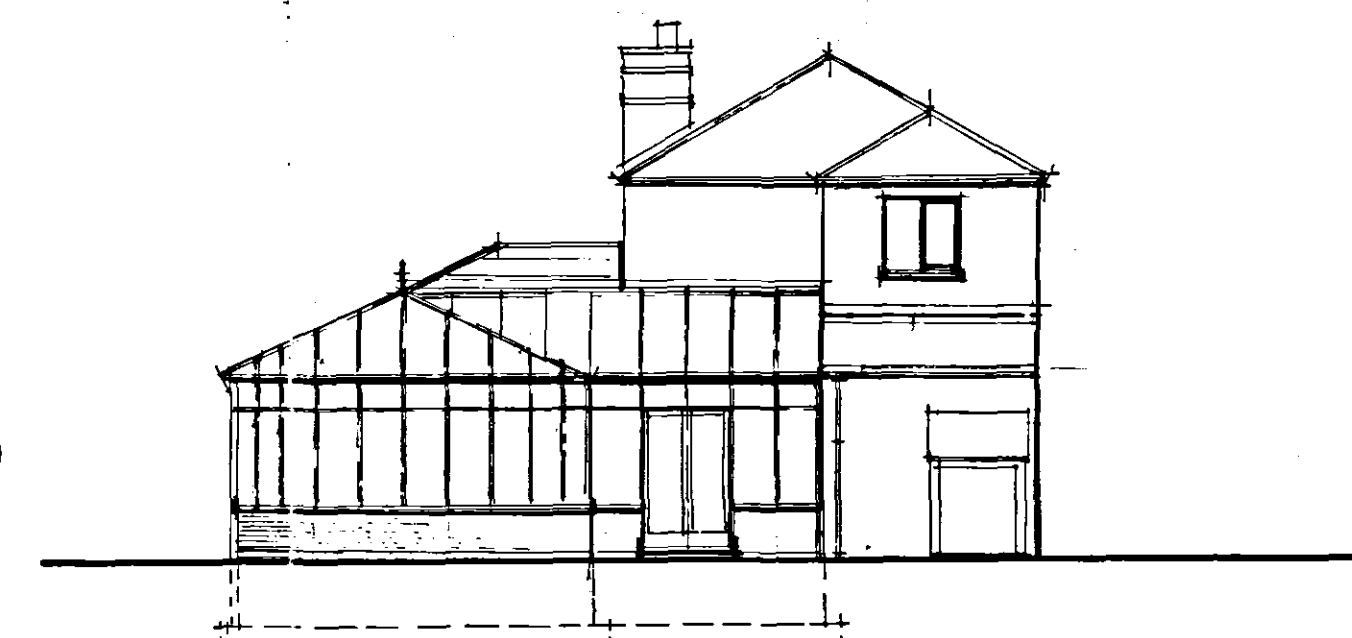

• REAR ELEVATION AS PROPOSED.

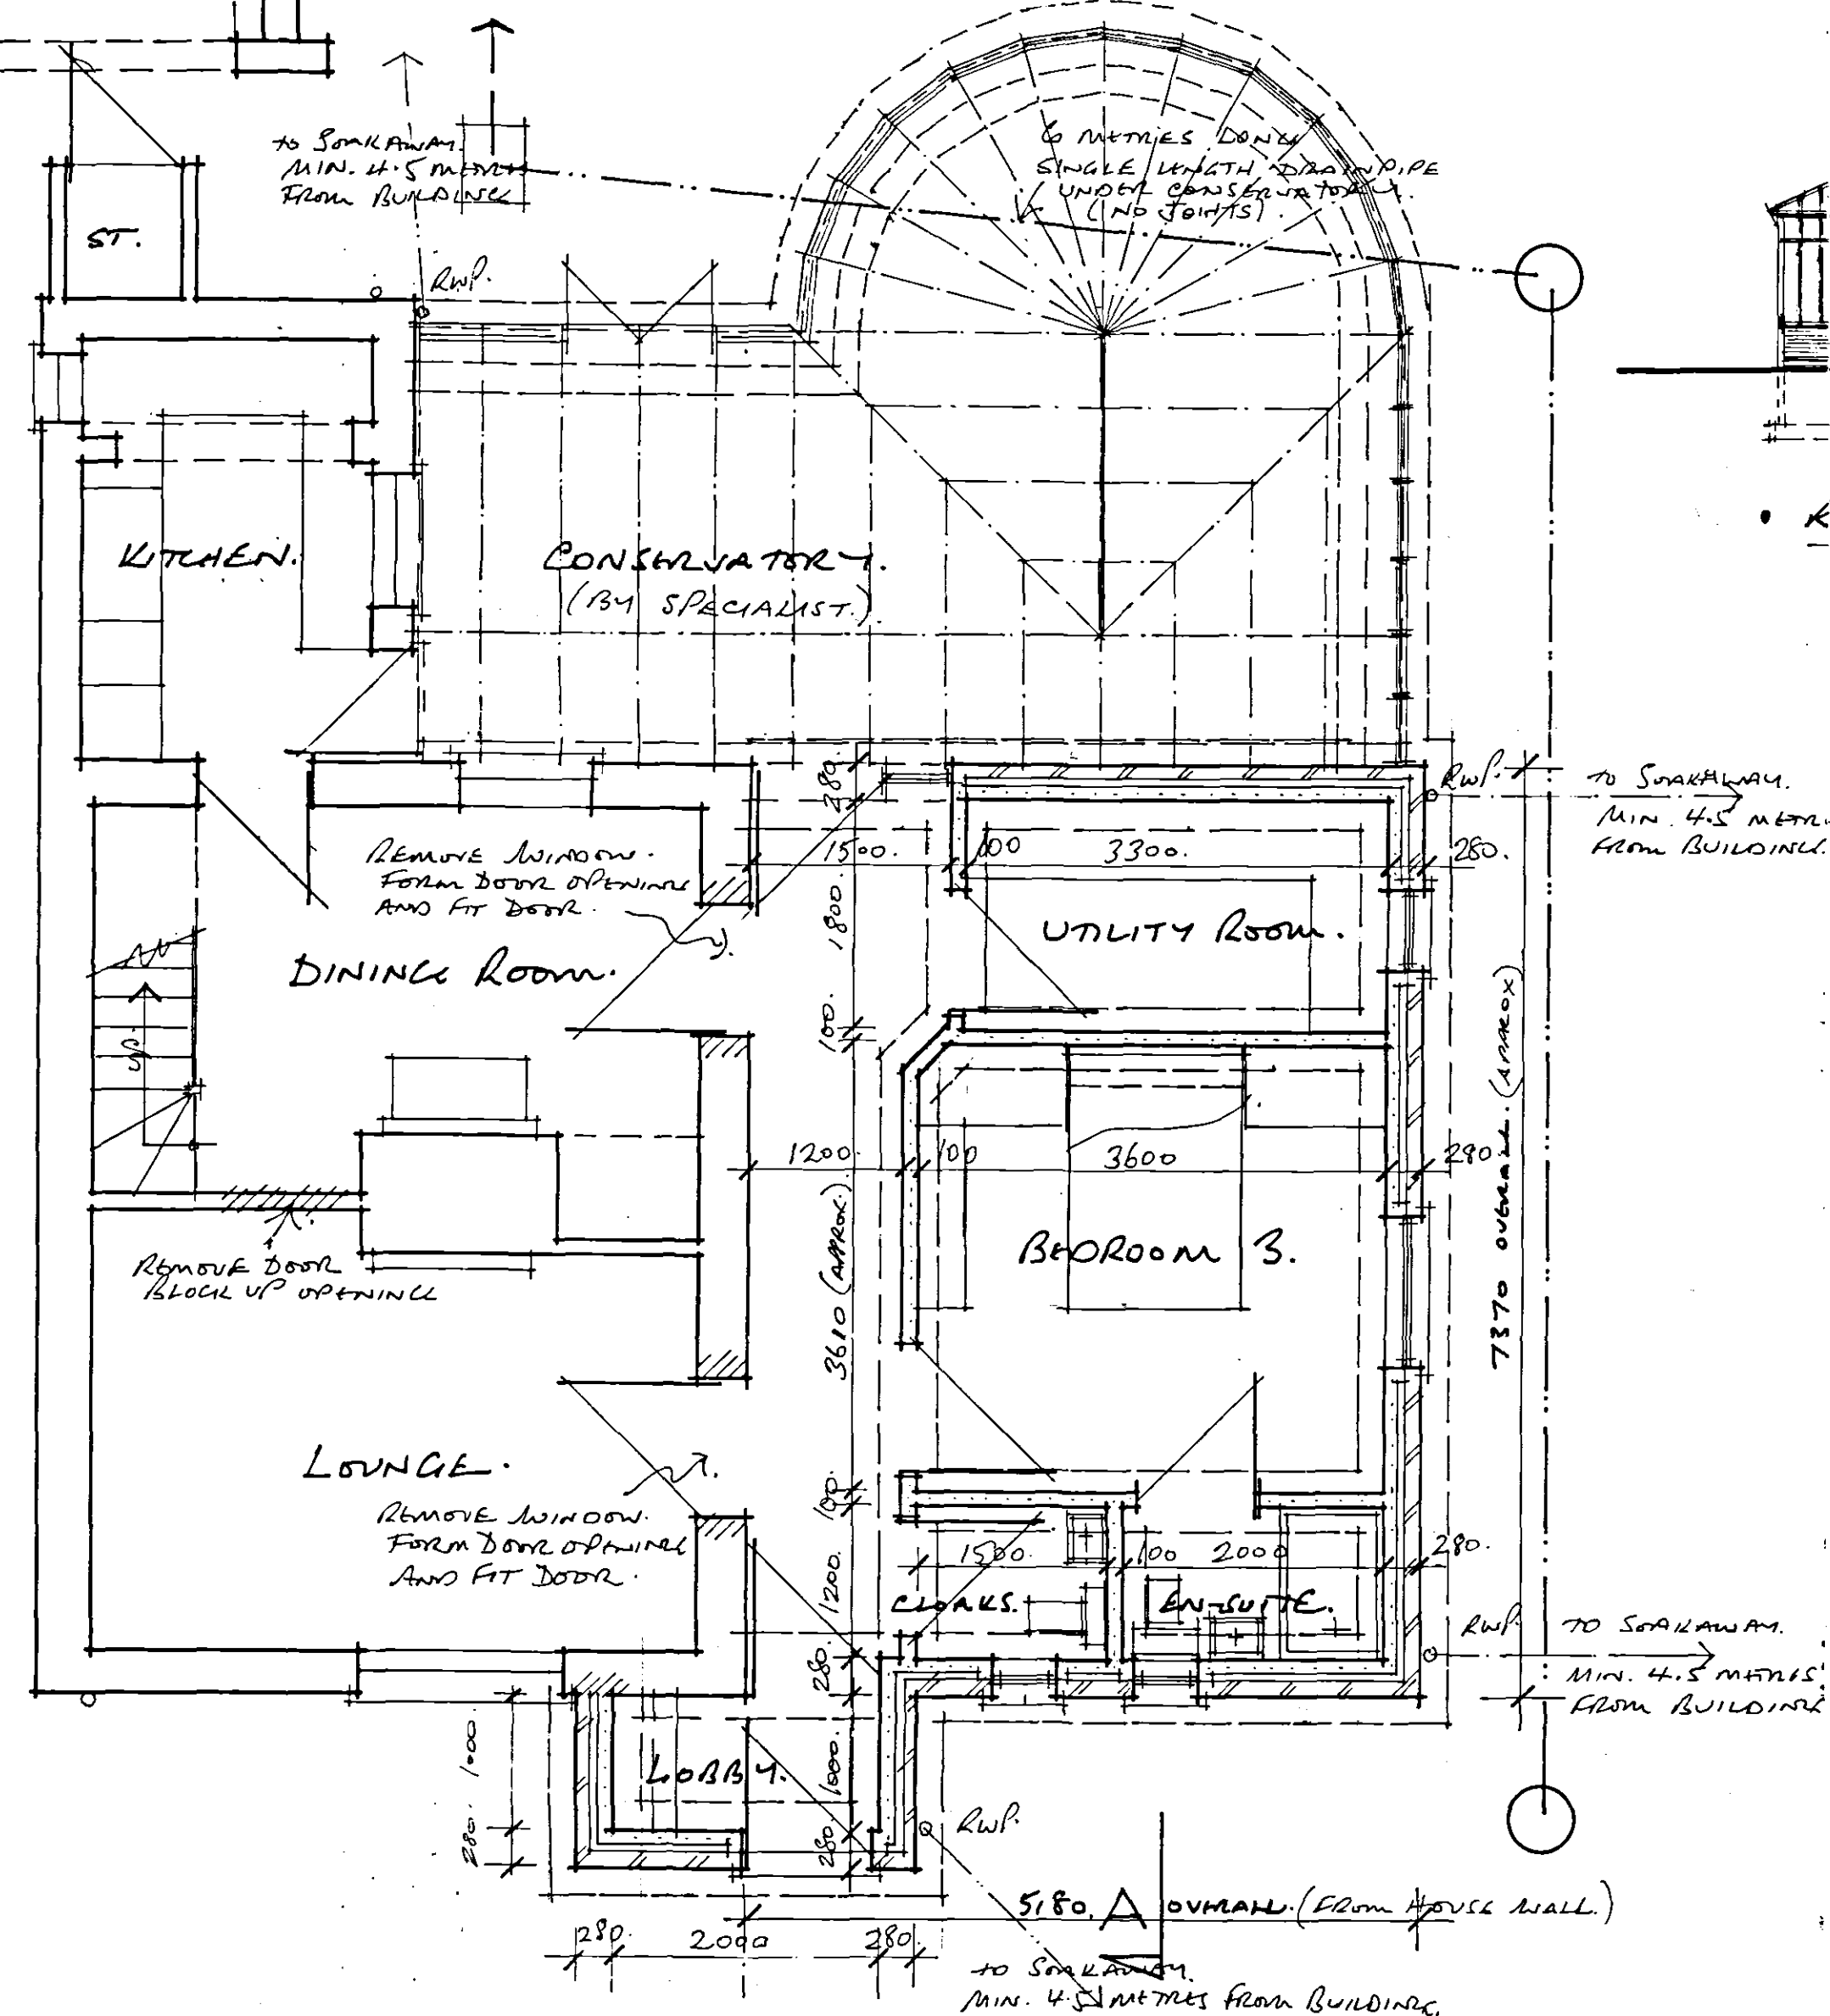

- 'GROUND FLOOR PLAN AS PROPOSED'.

[illegible]