


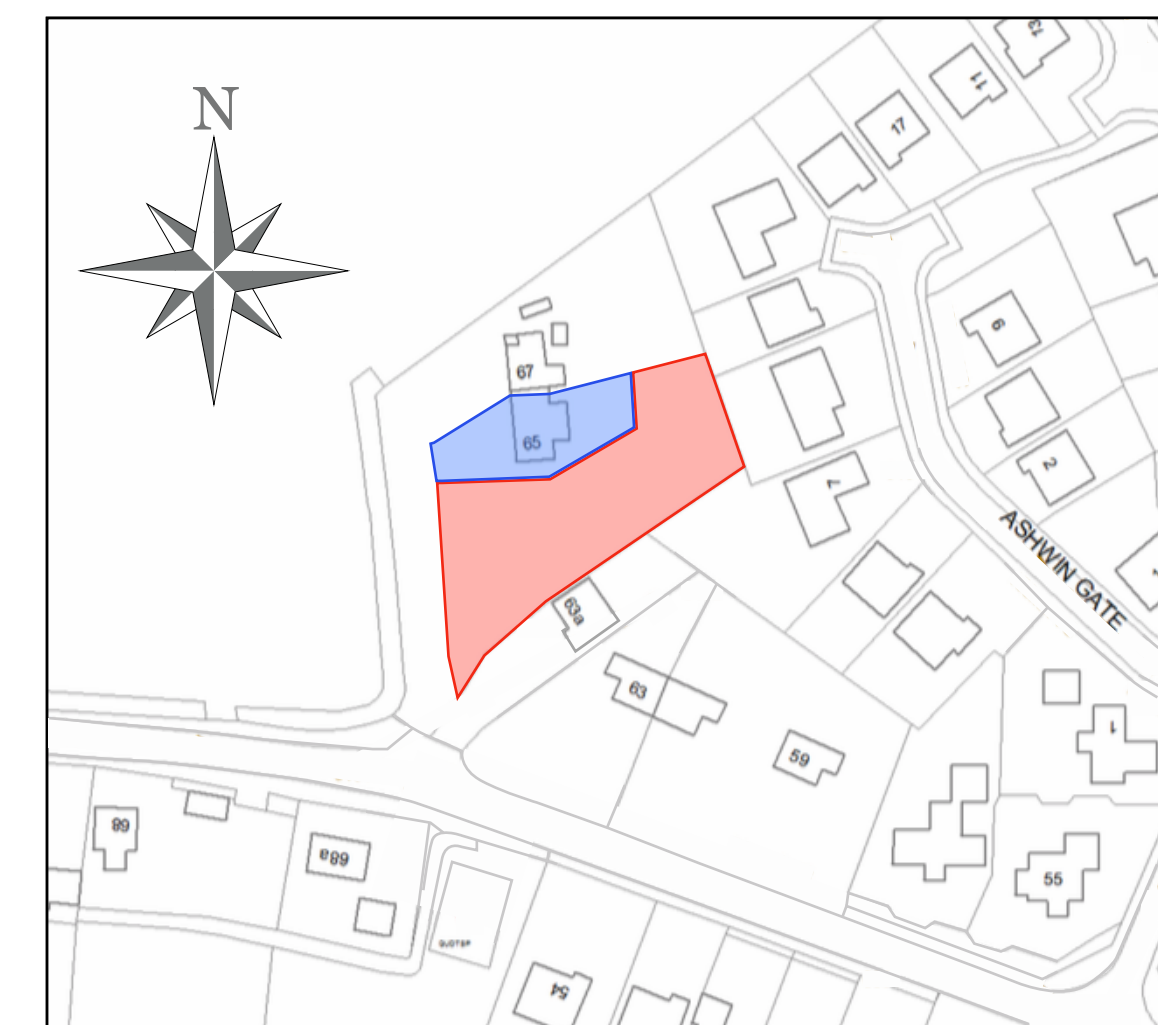

HARD LANDSCAPING: -

PRIVATE DRIVE TO BE LAID IN GRAVEL WITH PARKING AREAS IN RED BLOCK PAVING

NEW BOUNDARY TREATMENT AT THE REAR WHERE NONE EXISTS IS TO BE GOOD GRADE 1800H SOLID TIMBER FENCING TO MATCH EXISTING.

FOOTPATHS AND PATIOS TO BE LAID IN STONE PAVING

SOFT LANDSCAPING: -

TREE TYPES- ALL TO BE PLANTED AS HEAVY STANDARD

THE SMALL GREEN TREES TO THE FRONT AND SIDE TO THE BOUNDARY TO BE LAUREL BUSHES AND THE RED TREES TO THE FRONT BE SMALL RED MAPLE. PROVIDE CONIFERS TO THE BOUNDARY AT THE REAR OF THE PLOT TO SAFEGUARD ANY OVERLOOKING INTO ADJOINING NEIGHBOURS GARDENS

TO THE PLANTERS ALLOW A VARIETY OF LOW GROWING LOW MAINTENANCE SHRUBS WITH VARIOUS COLOURINGS.

Figure 3: 425-600 cm height, 1.4-16 cm girth STANDARD TREE (*Acer platanoide* 'Emerald Queen')

cm	Form of tree	Girth	Mark colour	
250-300	Light	6-8	blue	
250-300	Standard	8-10	yellow	
300-350	Selected	10-12	red	
350-400	Heavy	12-14	white	
400-450	Extra heavy	14-16	blue	
450-500	Extra heavy	16-18	yellow	
450-500	Extra heavy	18-20	red	
500-550	Semi-mature	20-25	white	
600-650	Semi-mature	25-30 & 30-35		
700-750	Semi-mature	35-40 & 40-45		
750-800	Semi-mature	45-50 & 50-60		

MATERIALS: -

BRICKS - RED BRICKS TO BE DECIDED

ROOF- TERRACOTTA PANTILE

WINDOWS - WHITE UPVC

DOORS - GREY GRP

RAINWATER GOODS - BLACK UPVC

CLADDING - FAKE BOARDING IN BLACK

[illegible][illegible]

BLOCK & LOCATION PLANS

1/200 1/1250 | 13/11/15

J023- PL 04

Julian Warrick

Architectural Design Consultant

SEE your design. Imagine no longer how it looks. SEE how it look

Email: julian@jwarrick-design-cons.com
Tel: 01775 82012
Mob: 07849 65206
JulianWarrick.co.uk
Google -

8 Beech Grove
Donington
Spalding
Lincs
PE11 4XC