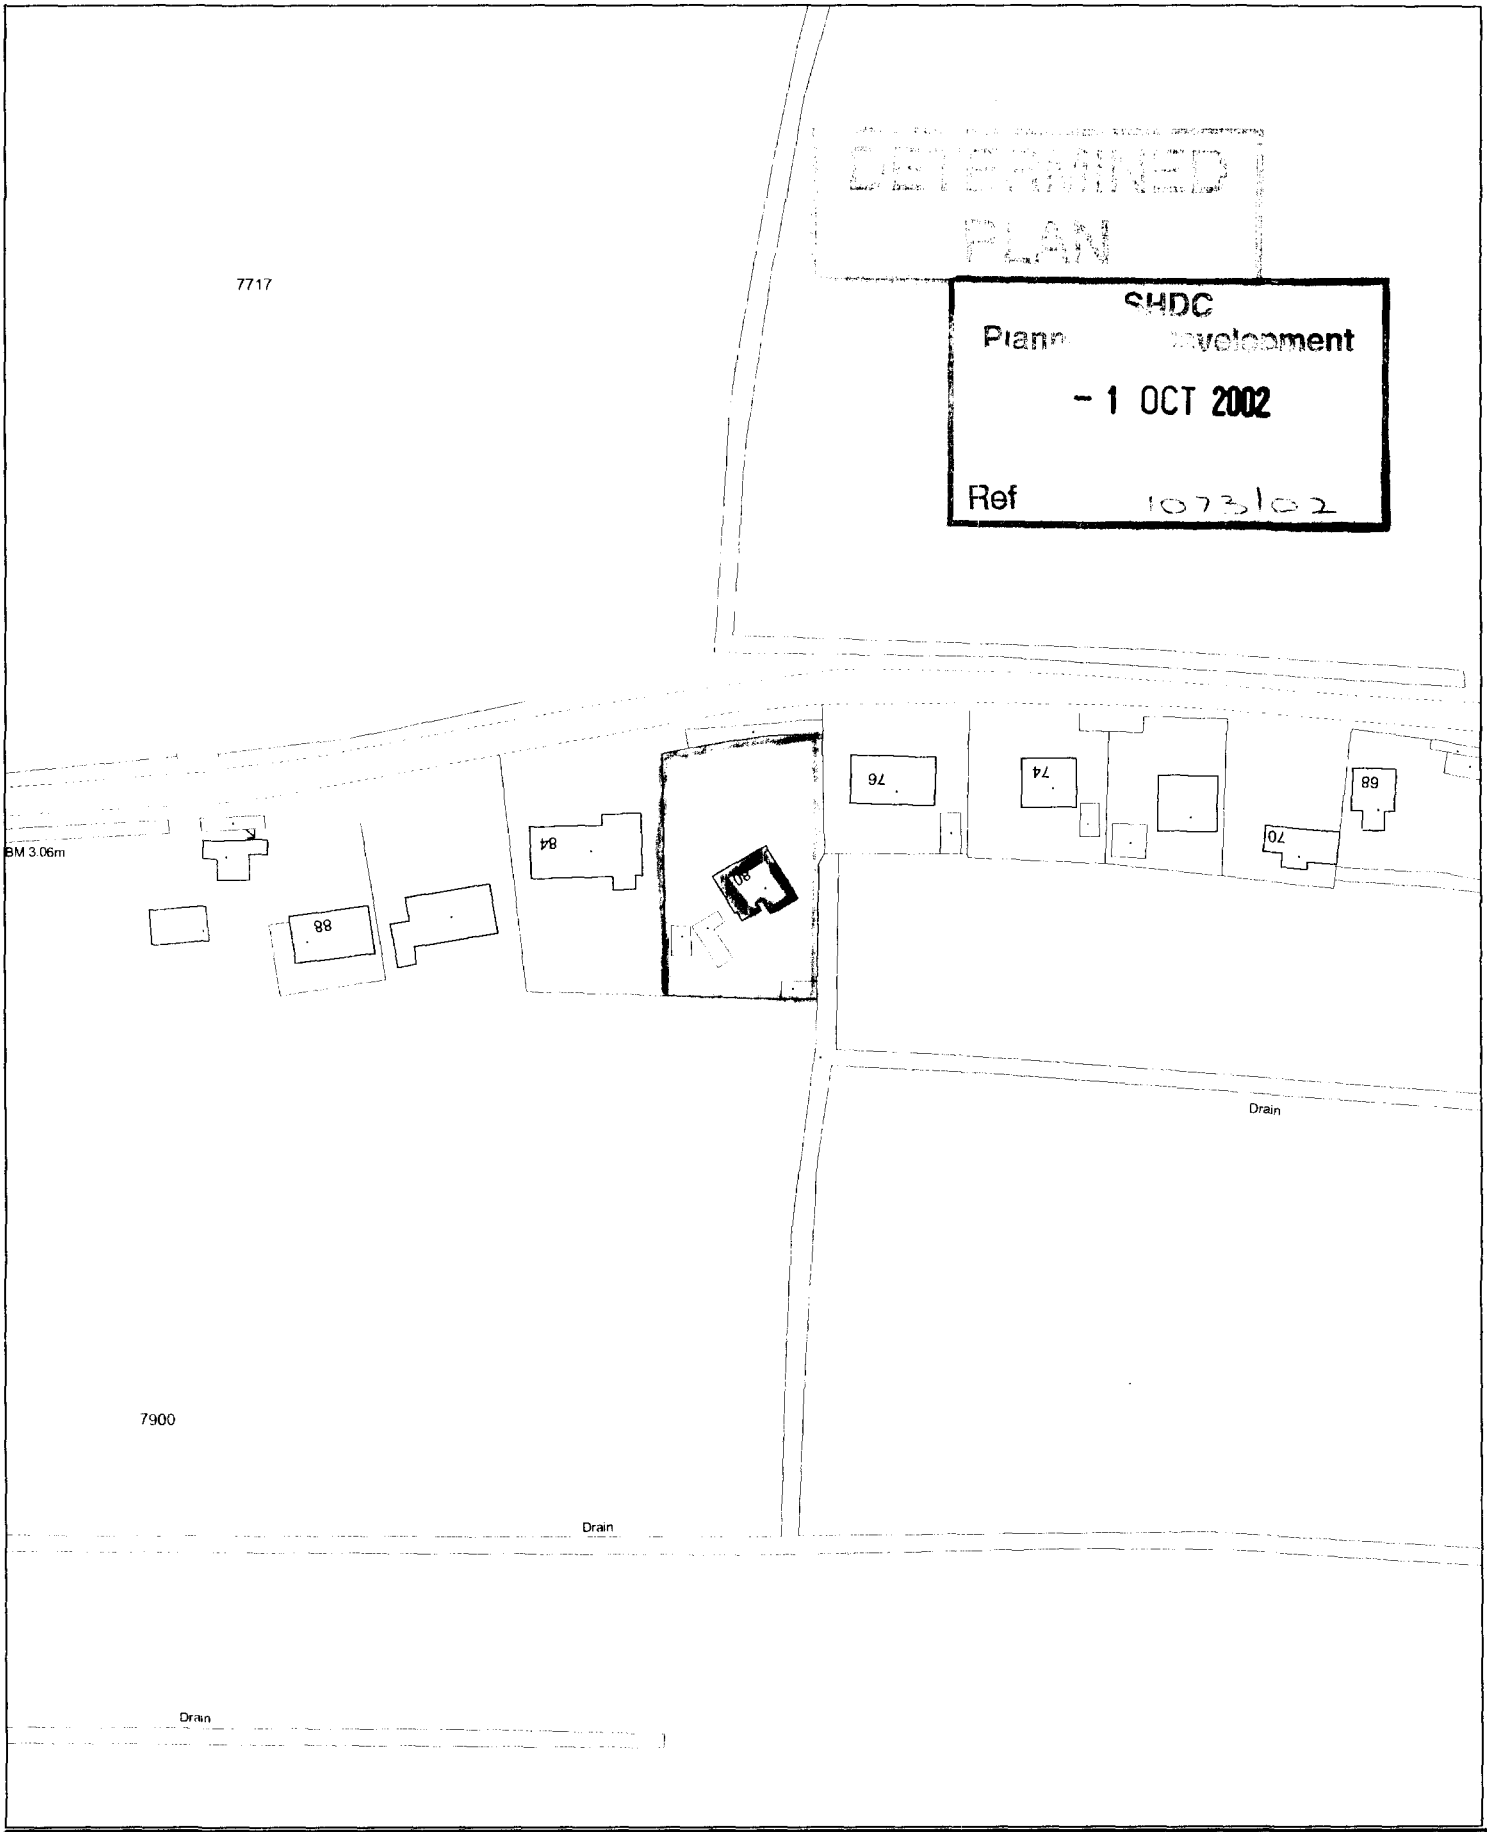



SOUTH HOLLAND DISTRICT COUNCIL

Council Offices, Priory Road, Spalding,
Lincolnshire PE11 2XE


This copy has been produced specifically for the map return scheme purposes only. No further copies may be made.

Scale: 1:1250

This map is reproduced from Ordnance Survey material with permission of Ordnance Survey on behalf of Her Majesty's Stationery Office (c) Crown copyright. Unauthorised reproduction infringes Crown copyright and may lead to prosecution or civil proceedings. South Holland District Council LA079413 2002

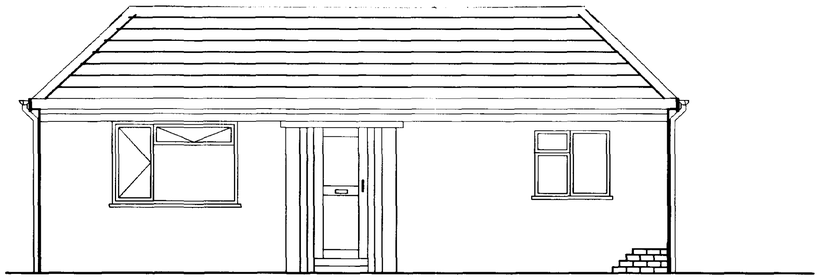

FRONT ELEVATION

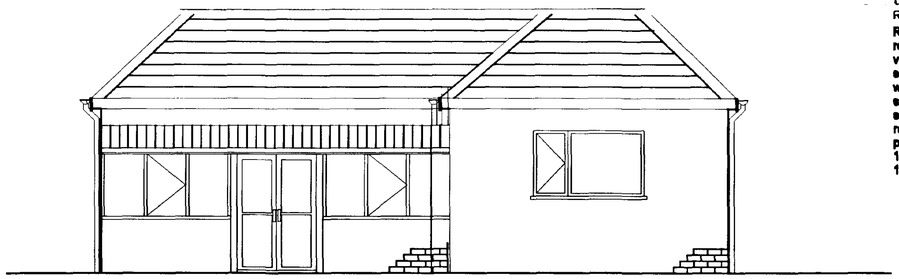


REAR ELEVATION


BUILDING SPECIFICATION

ROOF CONSTRUCTION


Redland interlocking tile with min100mm overlap on reinforced roofing felt type 1f lapped 150mm vertical/horizontal carried well into gutters. softwood tiling battens 38mmx25mm secured with wire nailes 1200mm min length to ensure support over 3 no rafters.roof trusses by specialist to comply to cp 152 and manufacturers recommendations at 600mm min centres.where parallel to walls to be secured with 5mmx30mmx 1650mm galvanised mild steel restraints at 1.8m centres at joist/rafter level.

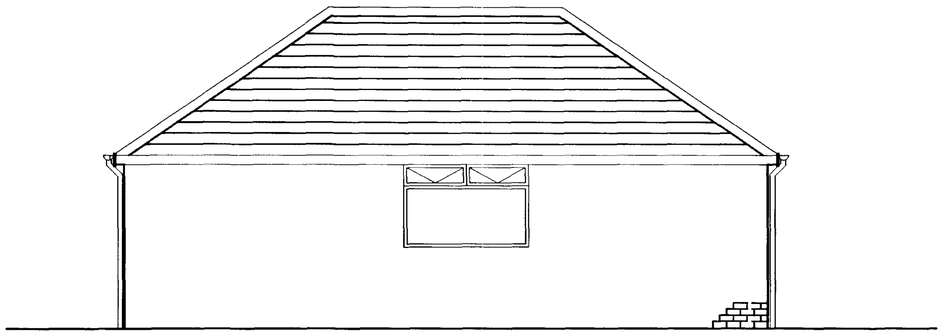


SIDE ELEVATION

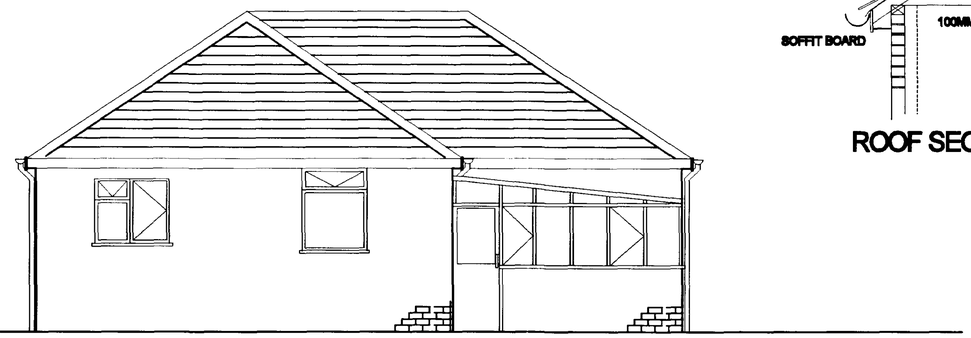


SIDE ELEVATION

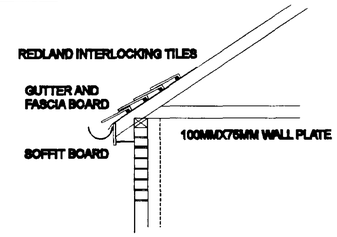

ROOF SECTION

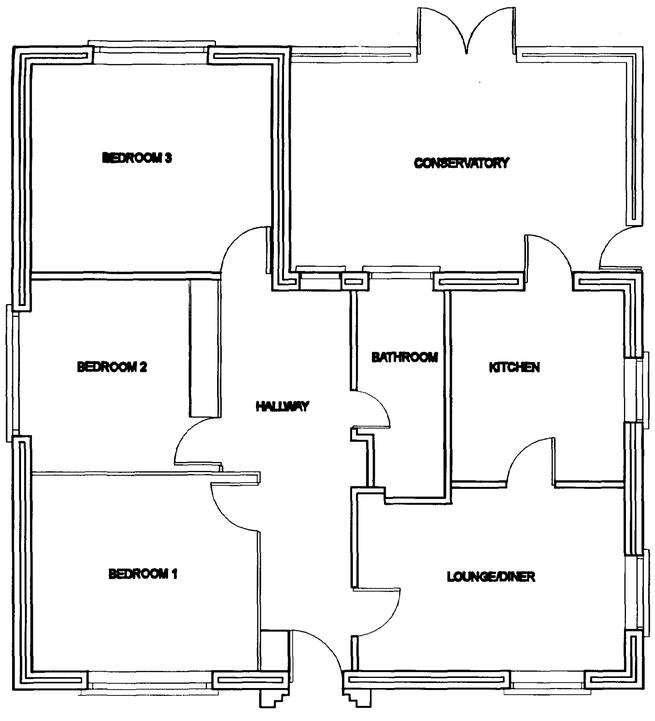


PLAN

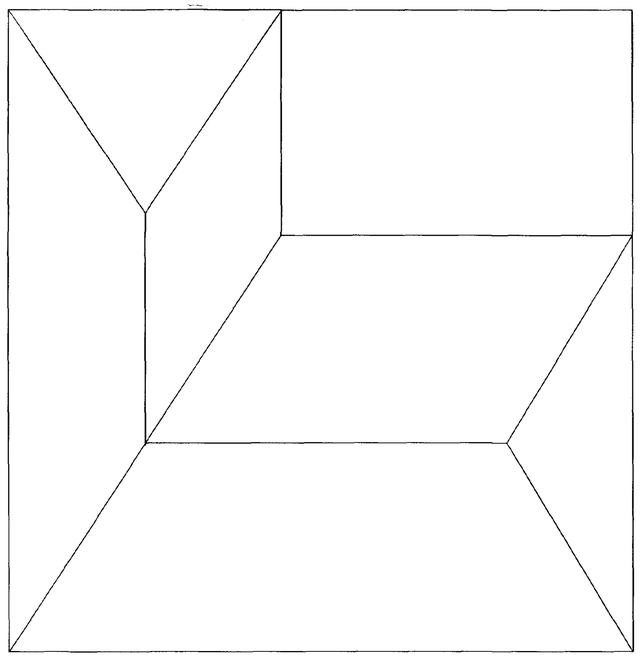


ROOF PLAN

SHDC
Planning & Development
- 1 OCT 2002
Ref 1073/02

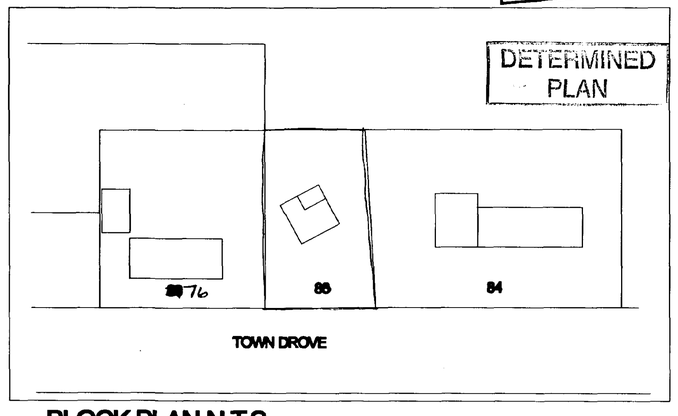


BLOCK PLAN N.T.S.


REVISIONS Description	Date	Initials
OTIUM DESIGN	4B2E FLAT 52 KINGS ROAD EALING LONDON W5 2SD TEL 07771884857	
PROJECT MR J WEBB 86 TOWN DROVE QUADRING NR SPALDING LINCS	Date 02/02/02	
	Scale 1-50	
TITLE PROPOSED PLANS AND ELEVATIONS BUNGALOW	Drawn by RT	
	Drawing No. 86/PP2002	

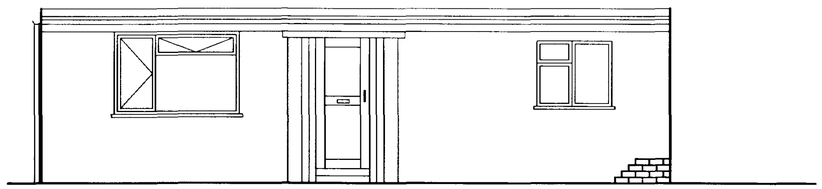


FRONT ELEVATION

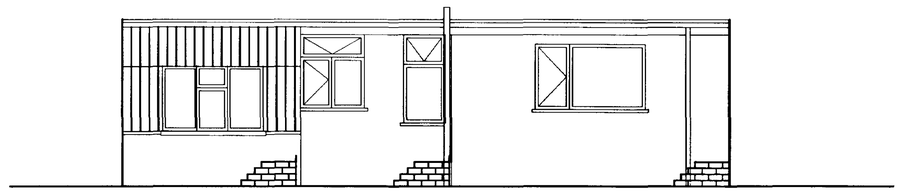


REAR ELEVATION

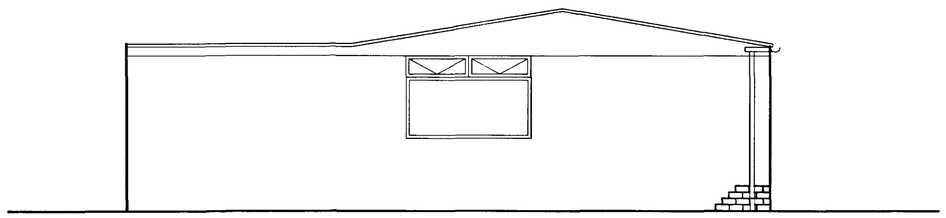


SIDE ELEVATION

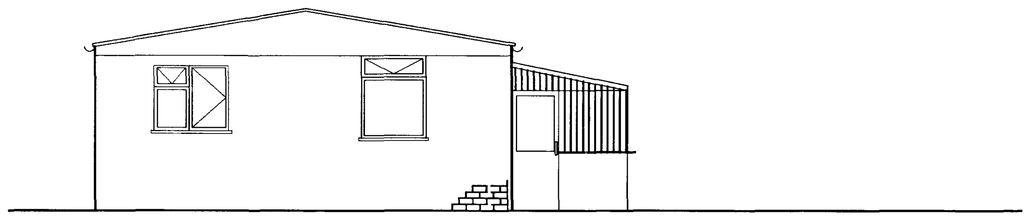

SIDE ELEVATION

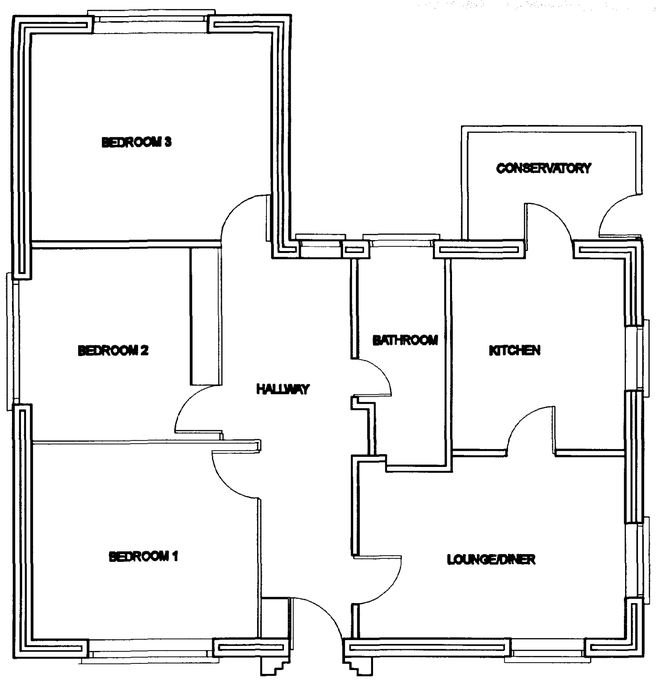

PLAN

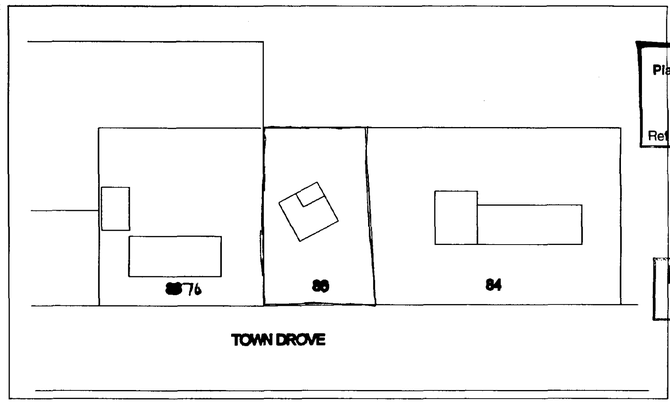

BLOCK PLAN N.T.S.

SHDC
Planning & Development
- 1 OCT 2002
Ref 1073/02

DETERMINED
PLAN

REVISIONS Description | Date | Initials

OTIUM DESIGN

SIDE FLAT
33 KINGS ROAD
EALING
LONDON
W6 2ED
TEL 07711884887

PROJECT MR J WEBB 86TOWN DROVE
QUADRING
NR SPALDING
LINCS PE114QN

Date 02/02/02

Scale 1-50

TITLE
EXISTING PLANS AND ELEVATIONS
BUNGALOW

Drawn by RT

Drawing No. 82/EP2000