


NORTH ELEVATION 1:100




EAST ELEVATION 1:100




WEST ELEVATION 1:100

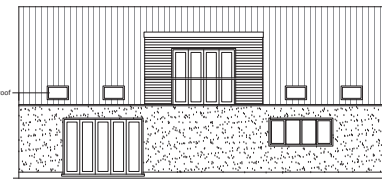

SOUTH ELEVATION 1:100

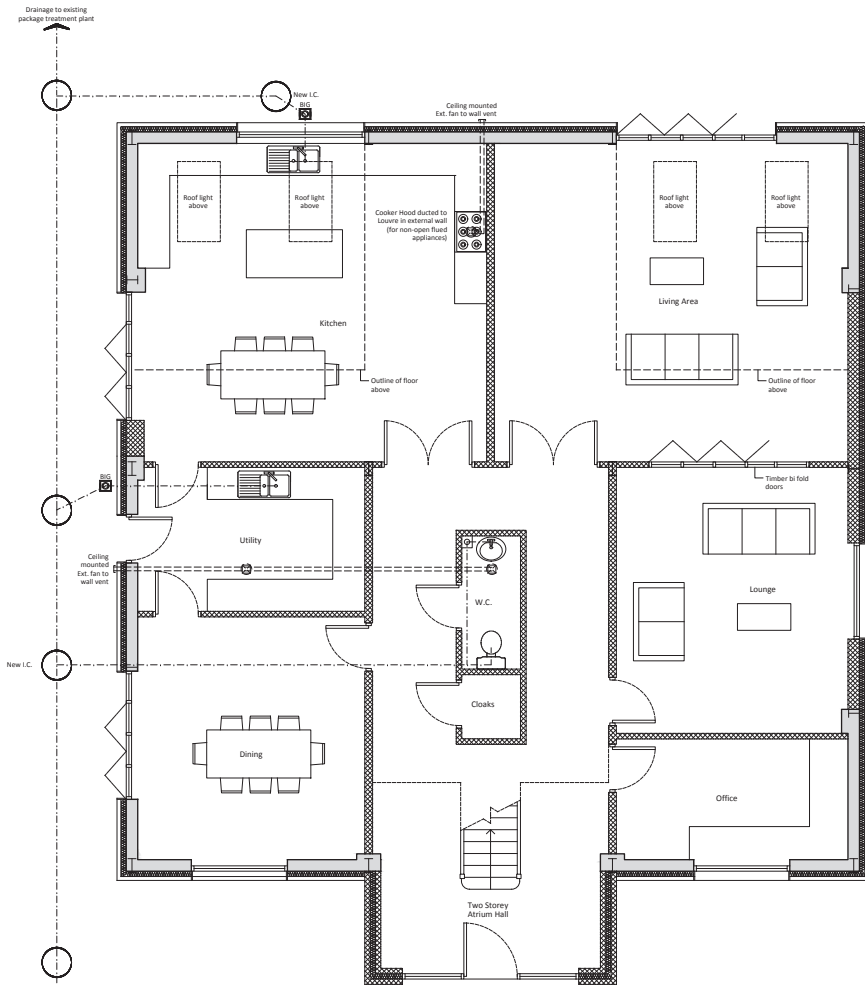

PROPOSED GROUND FLOOR PLAN 1:50

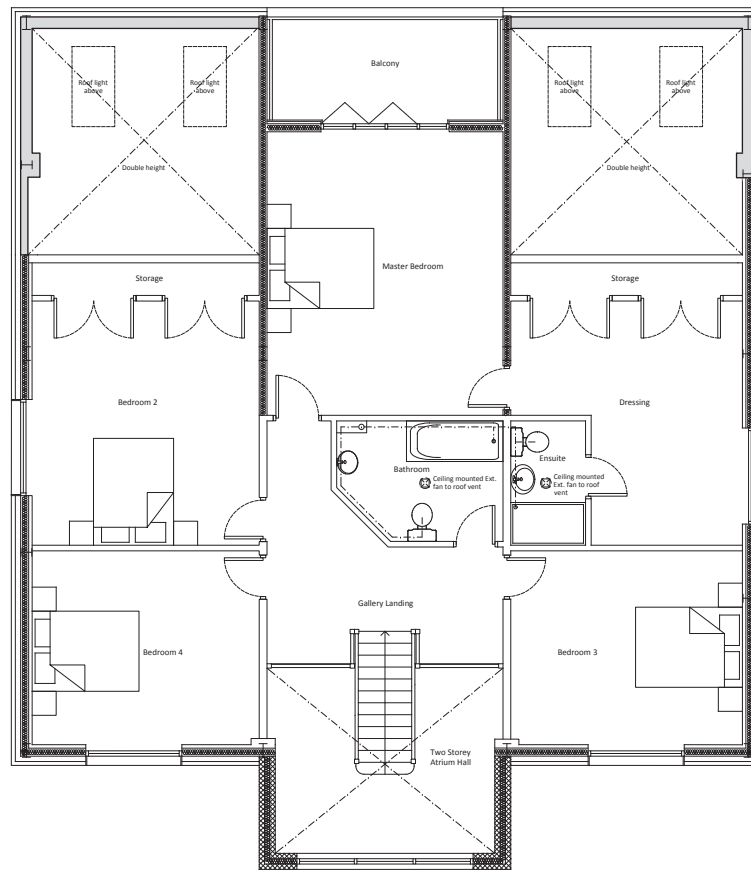

PROPOSED FIRST FLOOR PLAN 1:50



Notes
Copyright
© Robert Doughty Consultancy Limited.
All rights described in the Copyright, Designs and Patents Act 1988 have been asserted.
CDM 2015
This drawing is for illustrative purposes and/or obtaining the relevant planning permission only. It should not be used for construction and accordingly, risk identification under the Construction (Design & Management) Regulations 2015 has not been undertaken.
Existing Building Survey
The dimensions of the existing building were supplied by the client. Therefore the Robert Doughty Consultancy Ltd cannot be held responsible for any errors or discrepancies that may exist between this and the as-built information.

Rev	Description	Date
-----	-------------	------

rdc
Robert Doughty
Consultancy

32 High Street, Helpingham
Seaford, Lincolnshire, NG34 0BA
Tel 01529 421446
Email: admin@rdc-landplan.co.uk
Web: www.rdc-landplan.co.uk

Client
Dobney Developments LTD

Project
Barn Conversion
White House Farm, Sarah Gate Lane, Quadring

Drawing
Proposed Plans and Elevations

Scale @ A1 1: 50 / 1:100	Date 30/08/19
Drawn By CH	Checked By CS
Job Number 1333-3	Status PL
Drawing No. 1333-3_PL_PL02	Purpose of Issue Planning
	Rev -