


Miaows

existing forecourt


440 SQ. BRICKWORK PIERS & ONE BRICK THICK WALL IN 'COTSWOLD' BRICK BY L.B.C. TO MATCH EXISTING HOUSE.

GALVANISED MILD STEEL RAILINGS & POWDER COAT FINISH IN 'ANTHRACITE' SIZE :- 40x20 FRAME 20x20 VERTICALS.

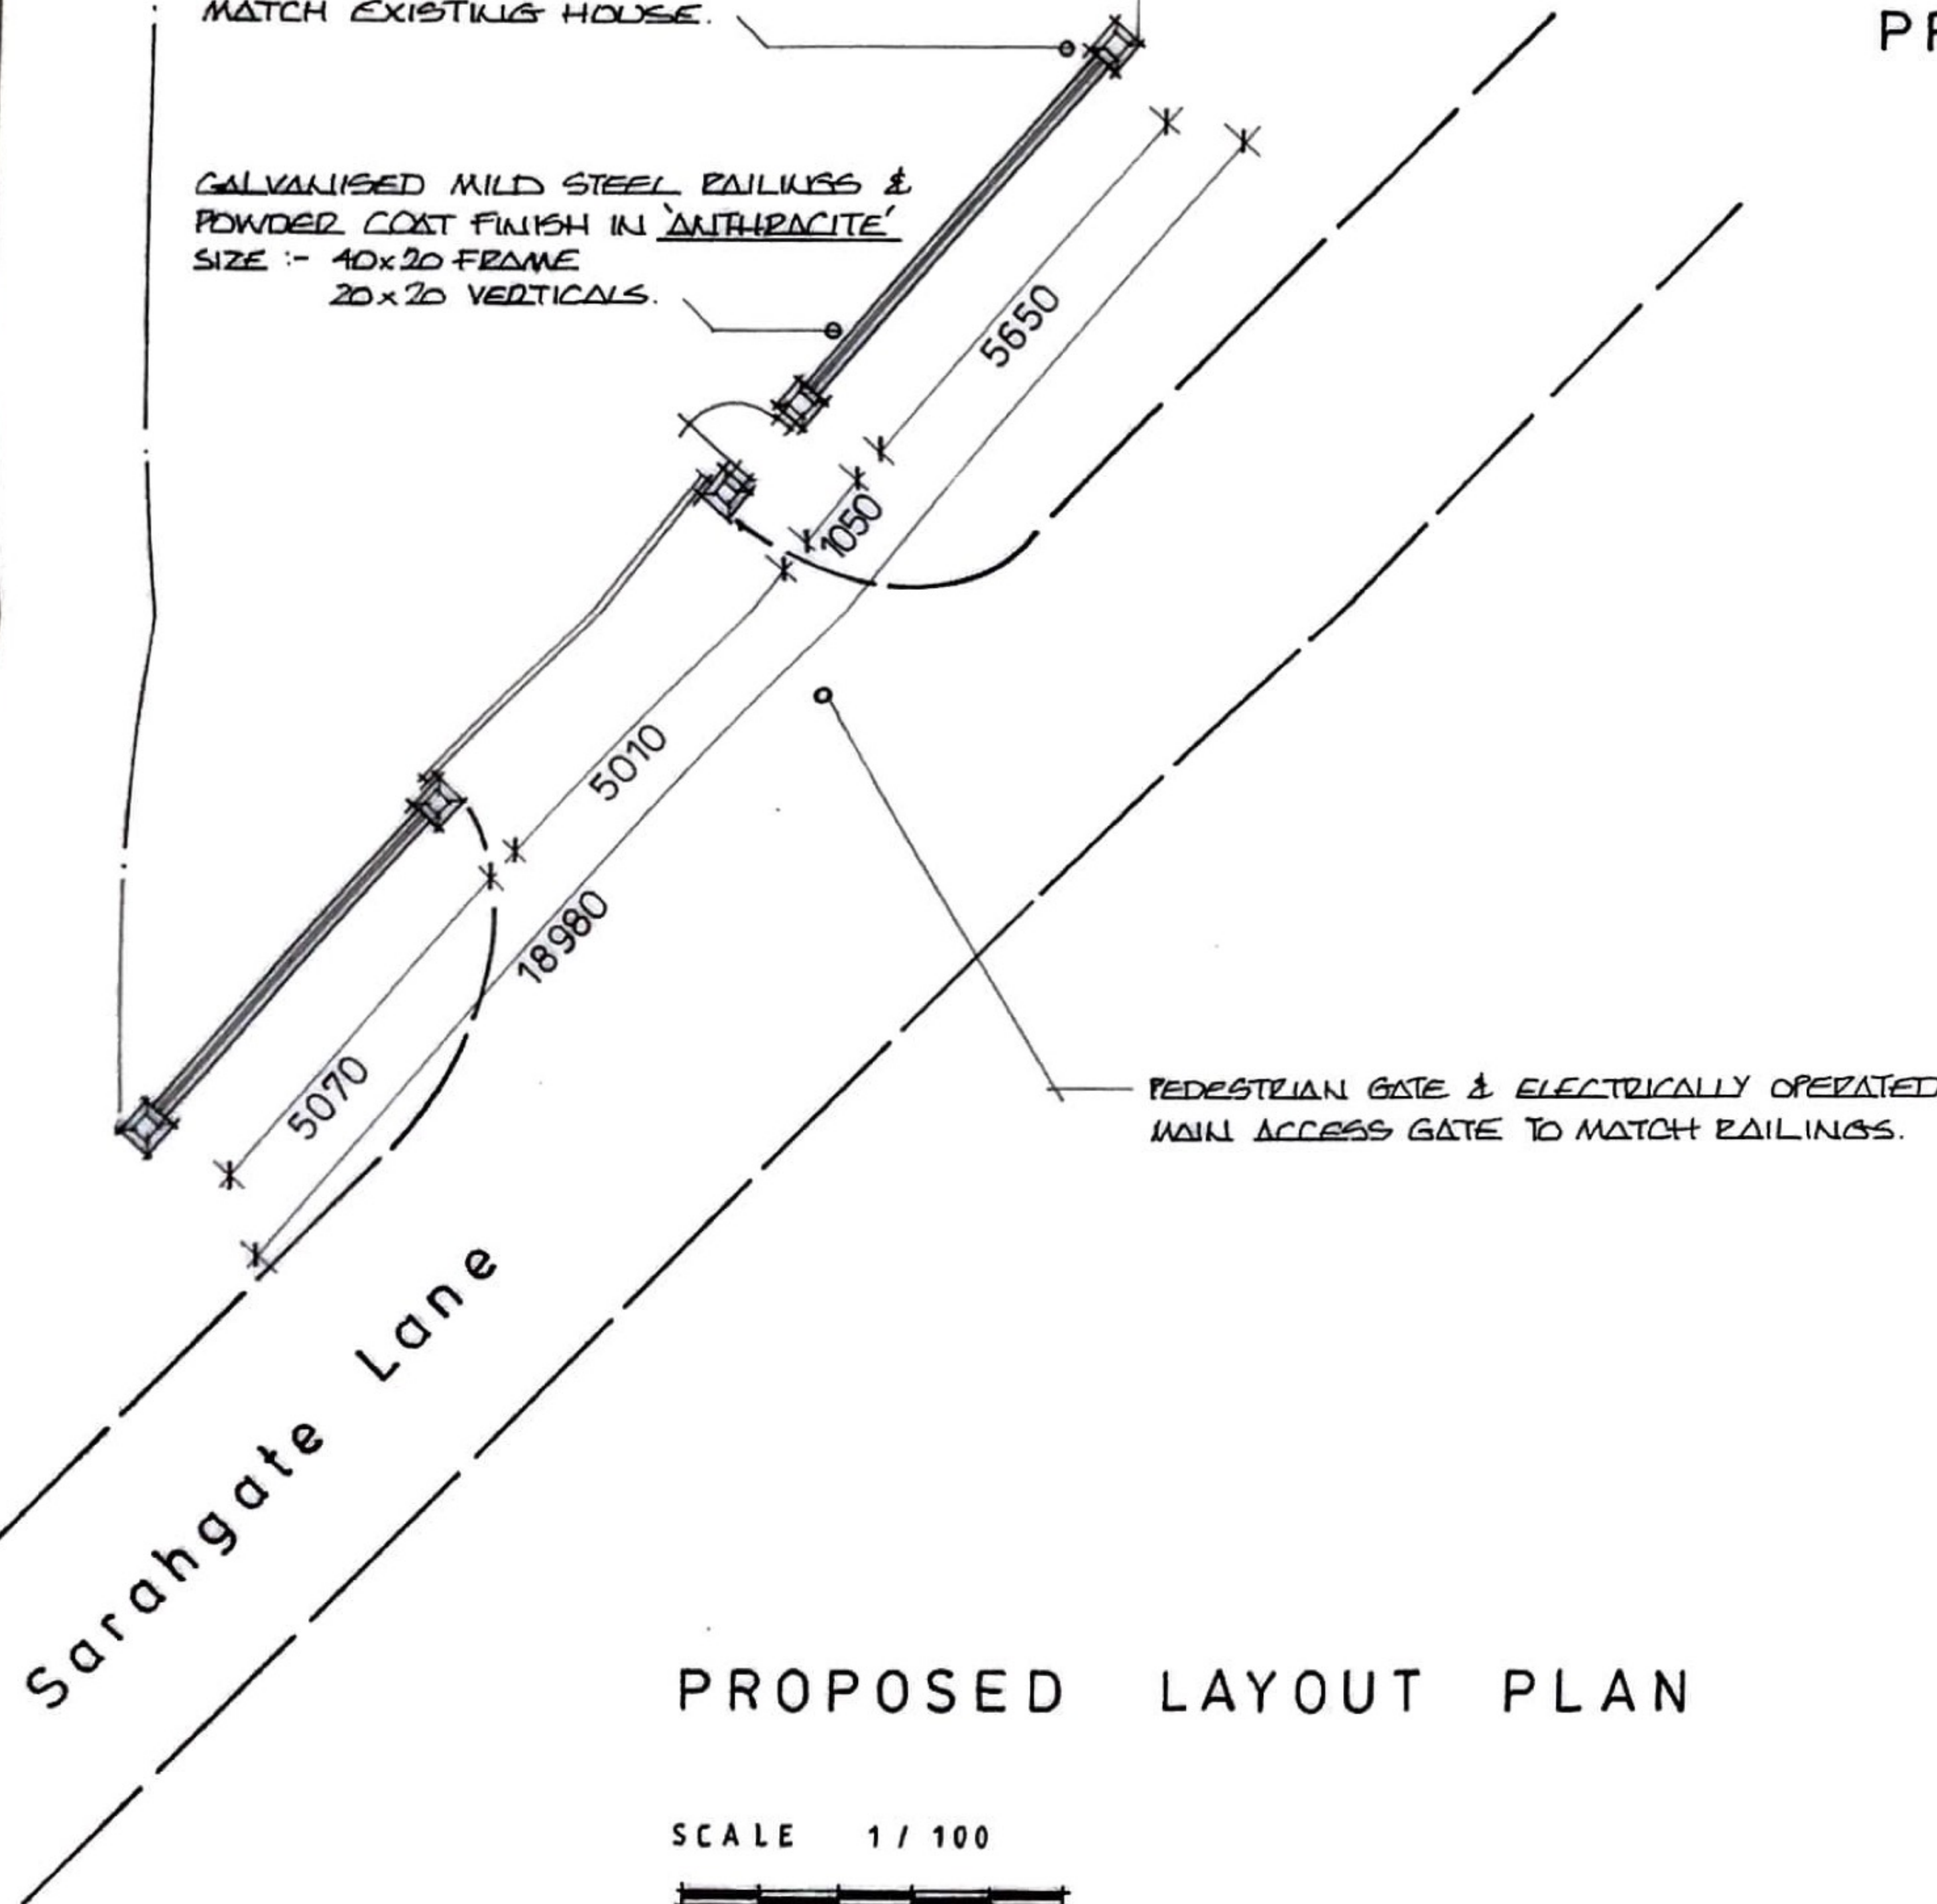

PROPOSED LAYOUT PLAN

SCALE 1 / 100

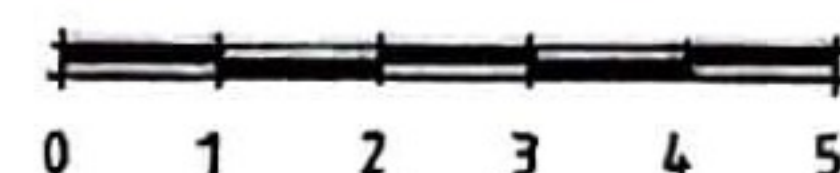

COPINGS TO PIERS & WALL BY COPING STONES, LK. LTD. IN 'ANTHRACITE'

1680 pier top


750 wall ht.

2 COURSES CLASS B ENG. BRK. - 'BLUE'

PROPOSED FRONTAGE ELEVATION




EXISTING HOUSE

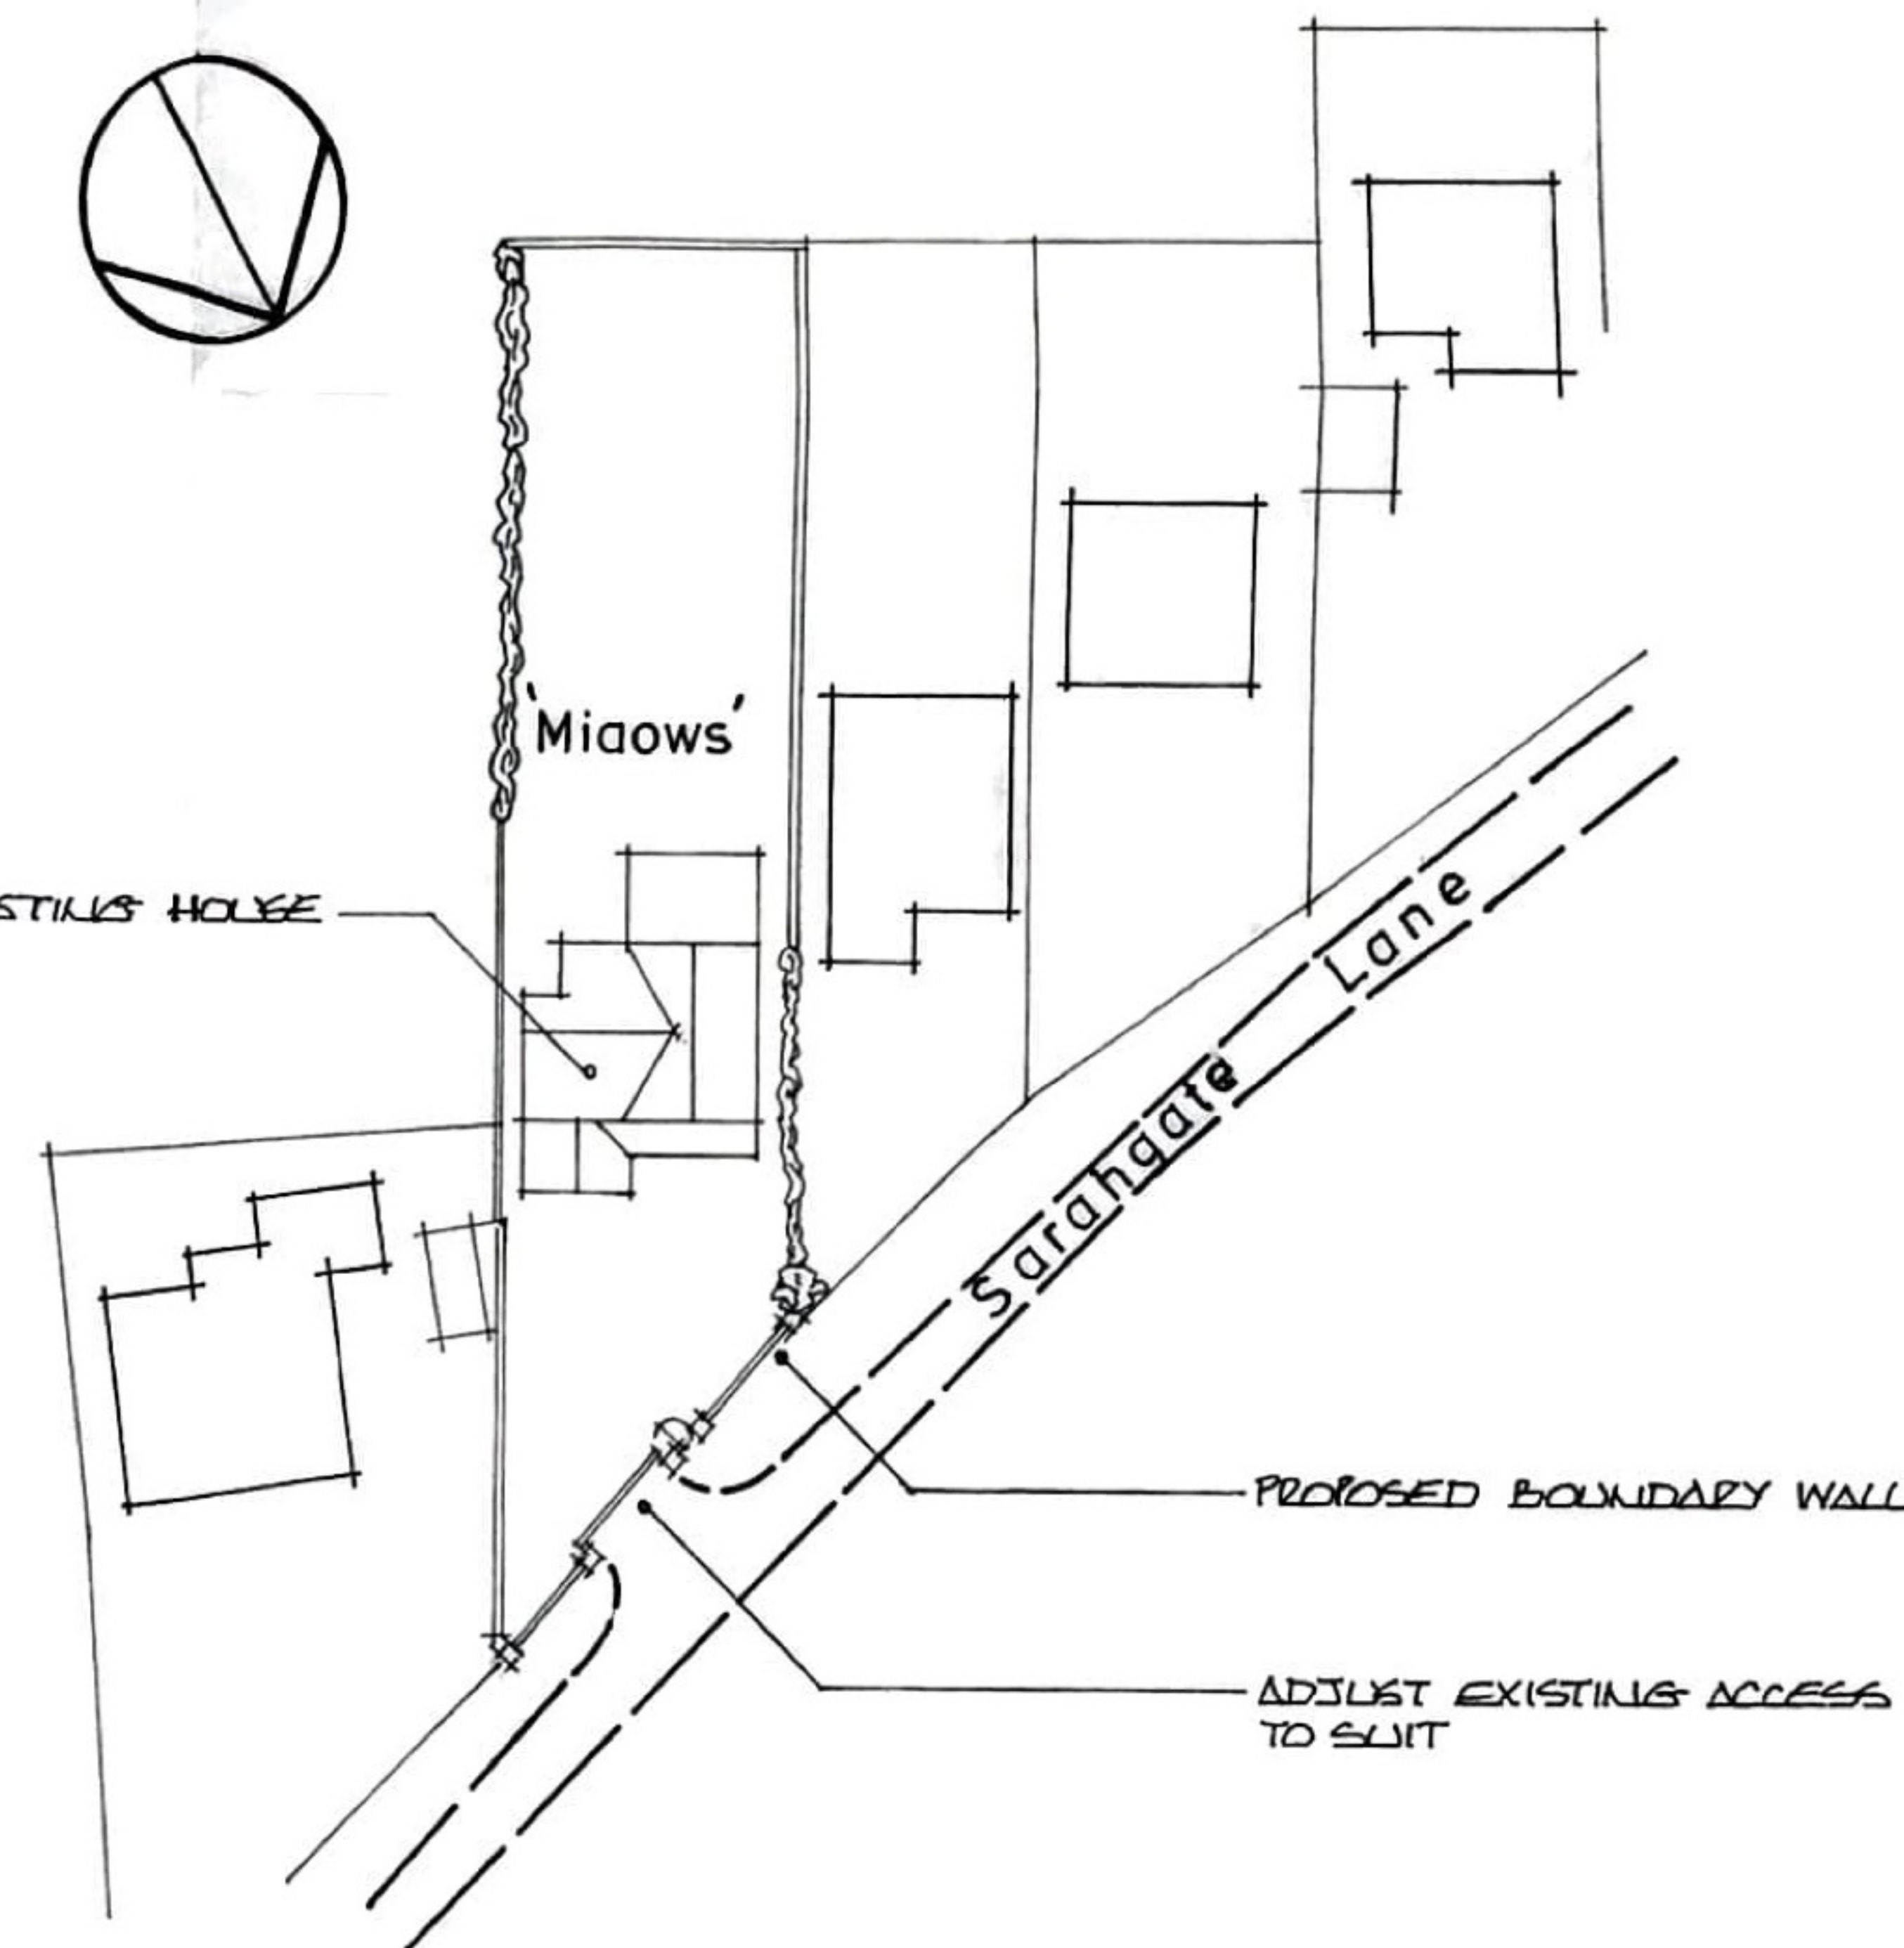

BLOCK PLAN

1 / 500

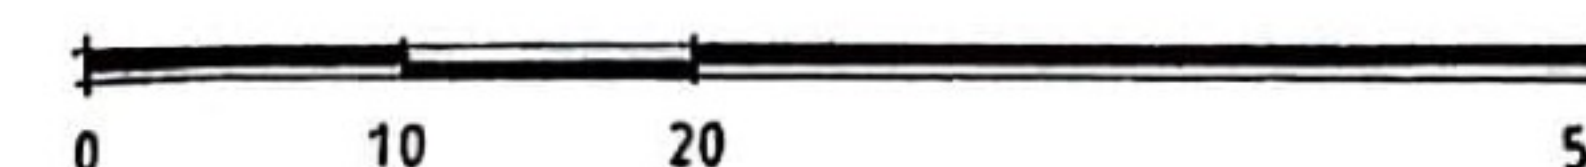

PROPOSED BOUNDARY WALL TO FRONTAGE at MIAOWS' SARAHGATE LANE QUADRING PE11 4QE for MR. & MRS. C. LAWRENCE

SCALES 1 / 100, 1 / 500

DRWG. NO.

CL / 3