


STRUMECH VERSATOWER SYSTEM

16M20 HEAVY DUTY SERIES

SOUTH HOLLAND DC
HOUSING & PLANNING



-4 OCT 2001

Ref: 1177101

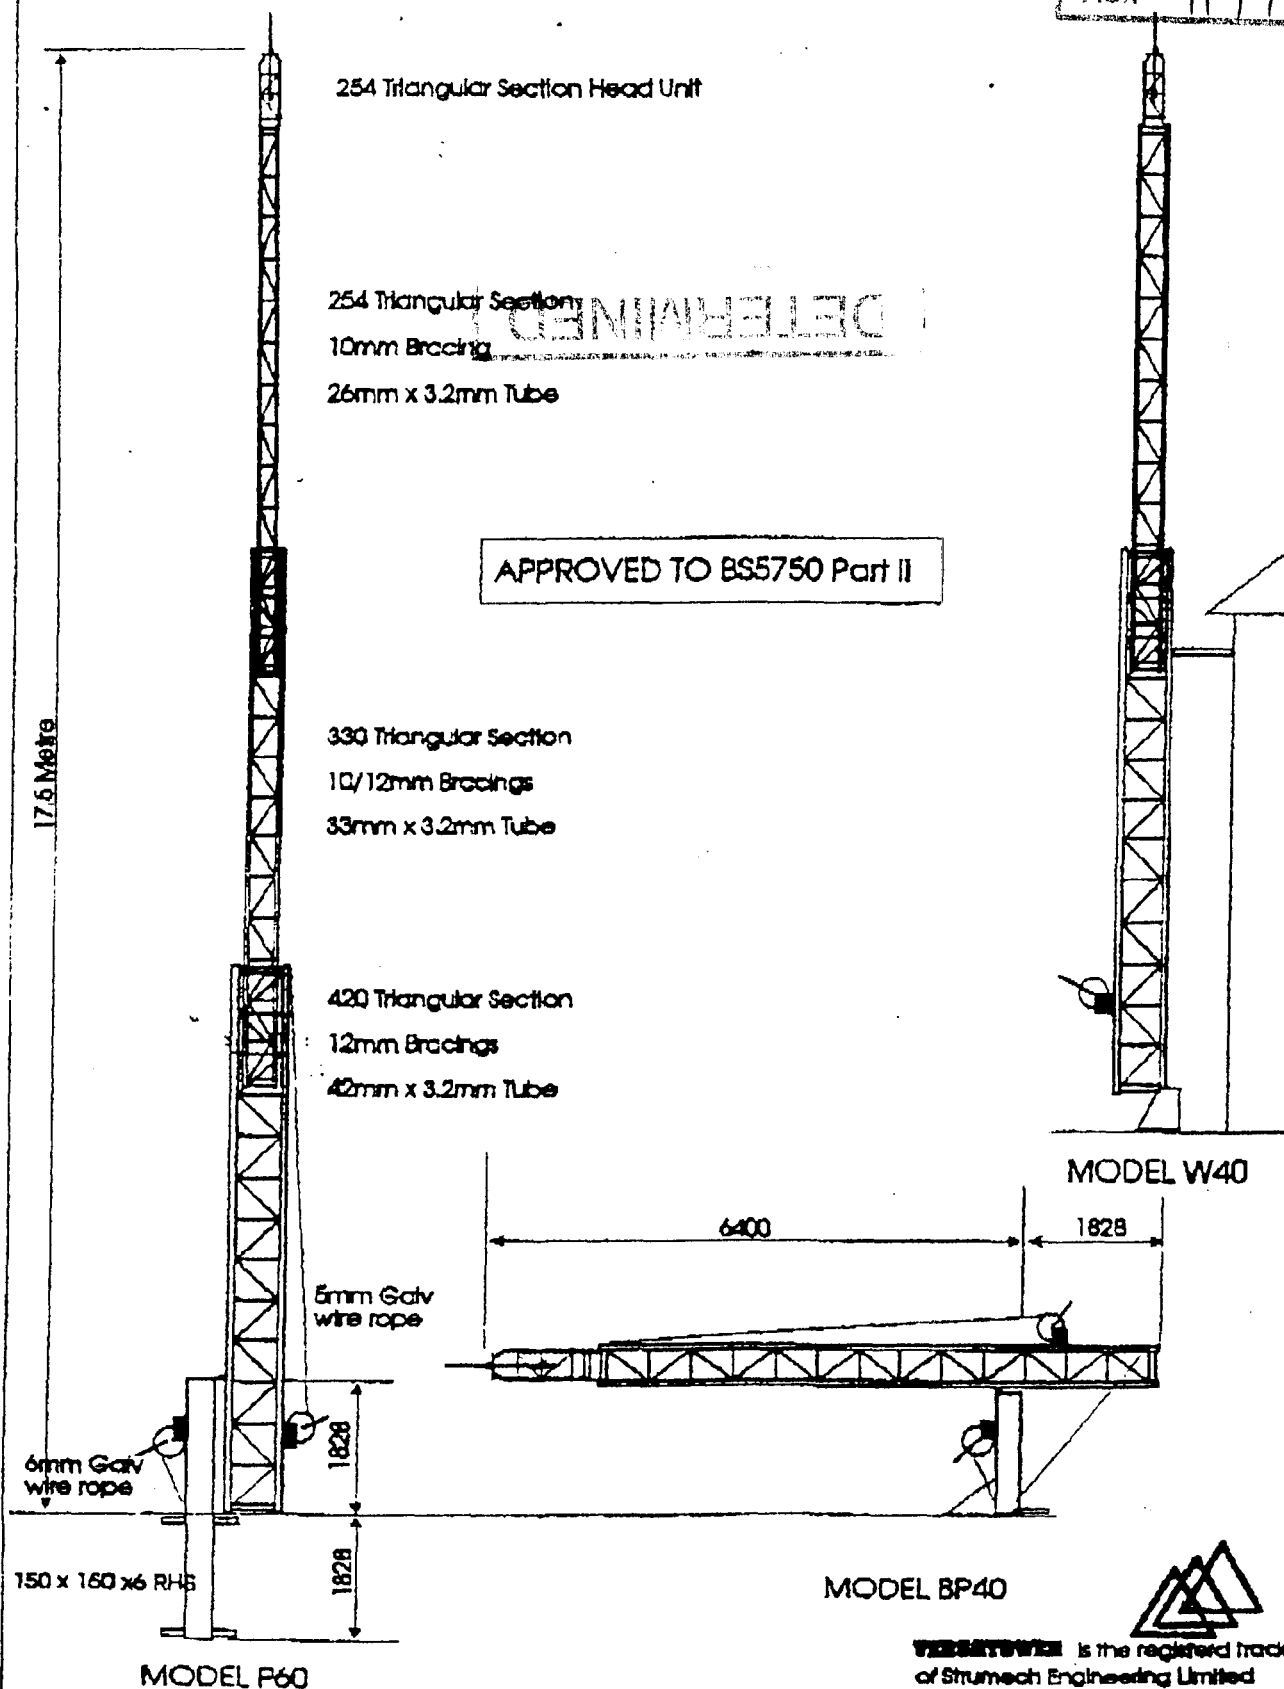

VERSATOWER is the registered trade mark
of Strumech Engineering Limited

ORDNANCE SURVEY PLAN REFERENCE	TF2433	Scale 1/1250 Enlarged From 1/2500
COUNTY	LINCOLNSHIRE	DISTRICT SOUTH HOLLAND © Crown copyright

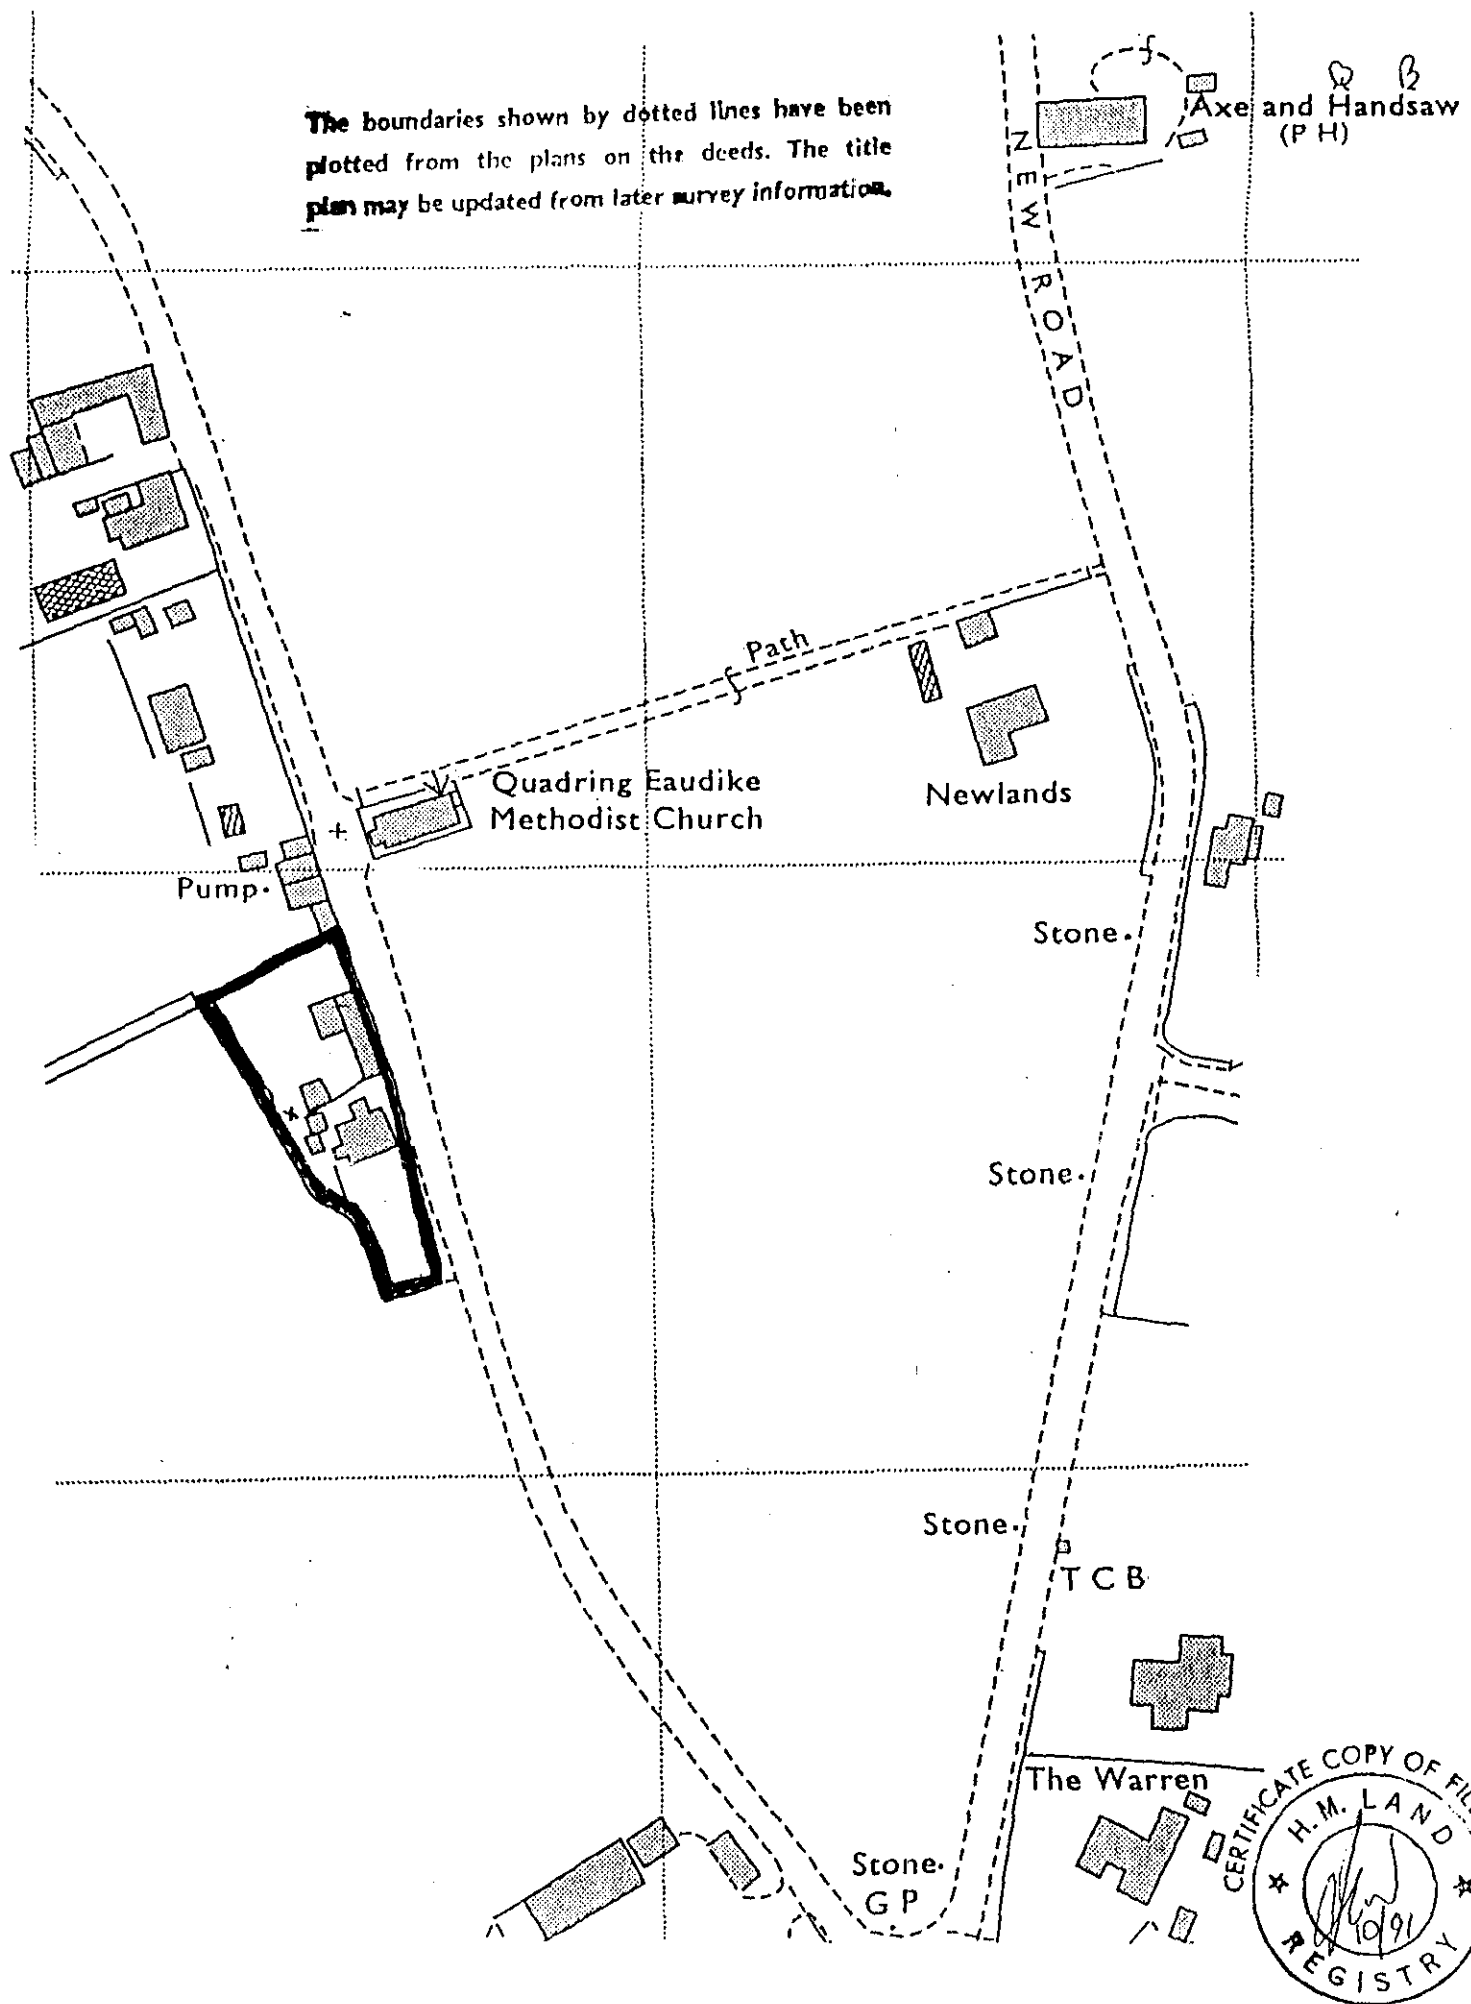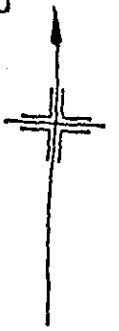

DETERMINED
PLAN

SOUTH HOLLAND DC
HOUSING & PLANNING
- 4 OCT 2001
Ref: 1177/01