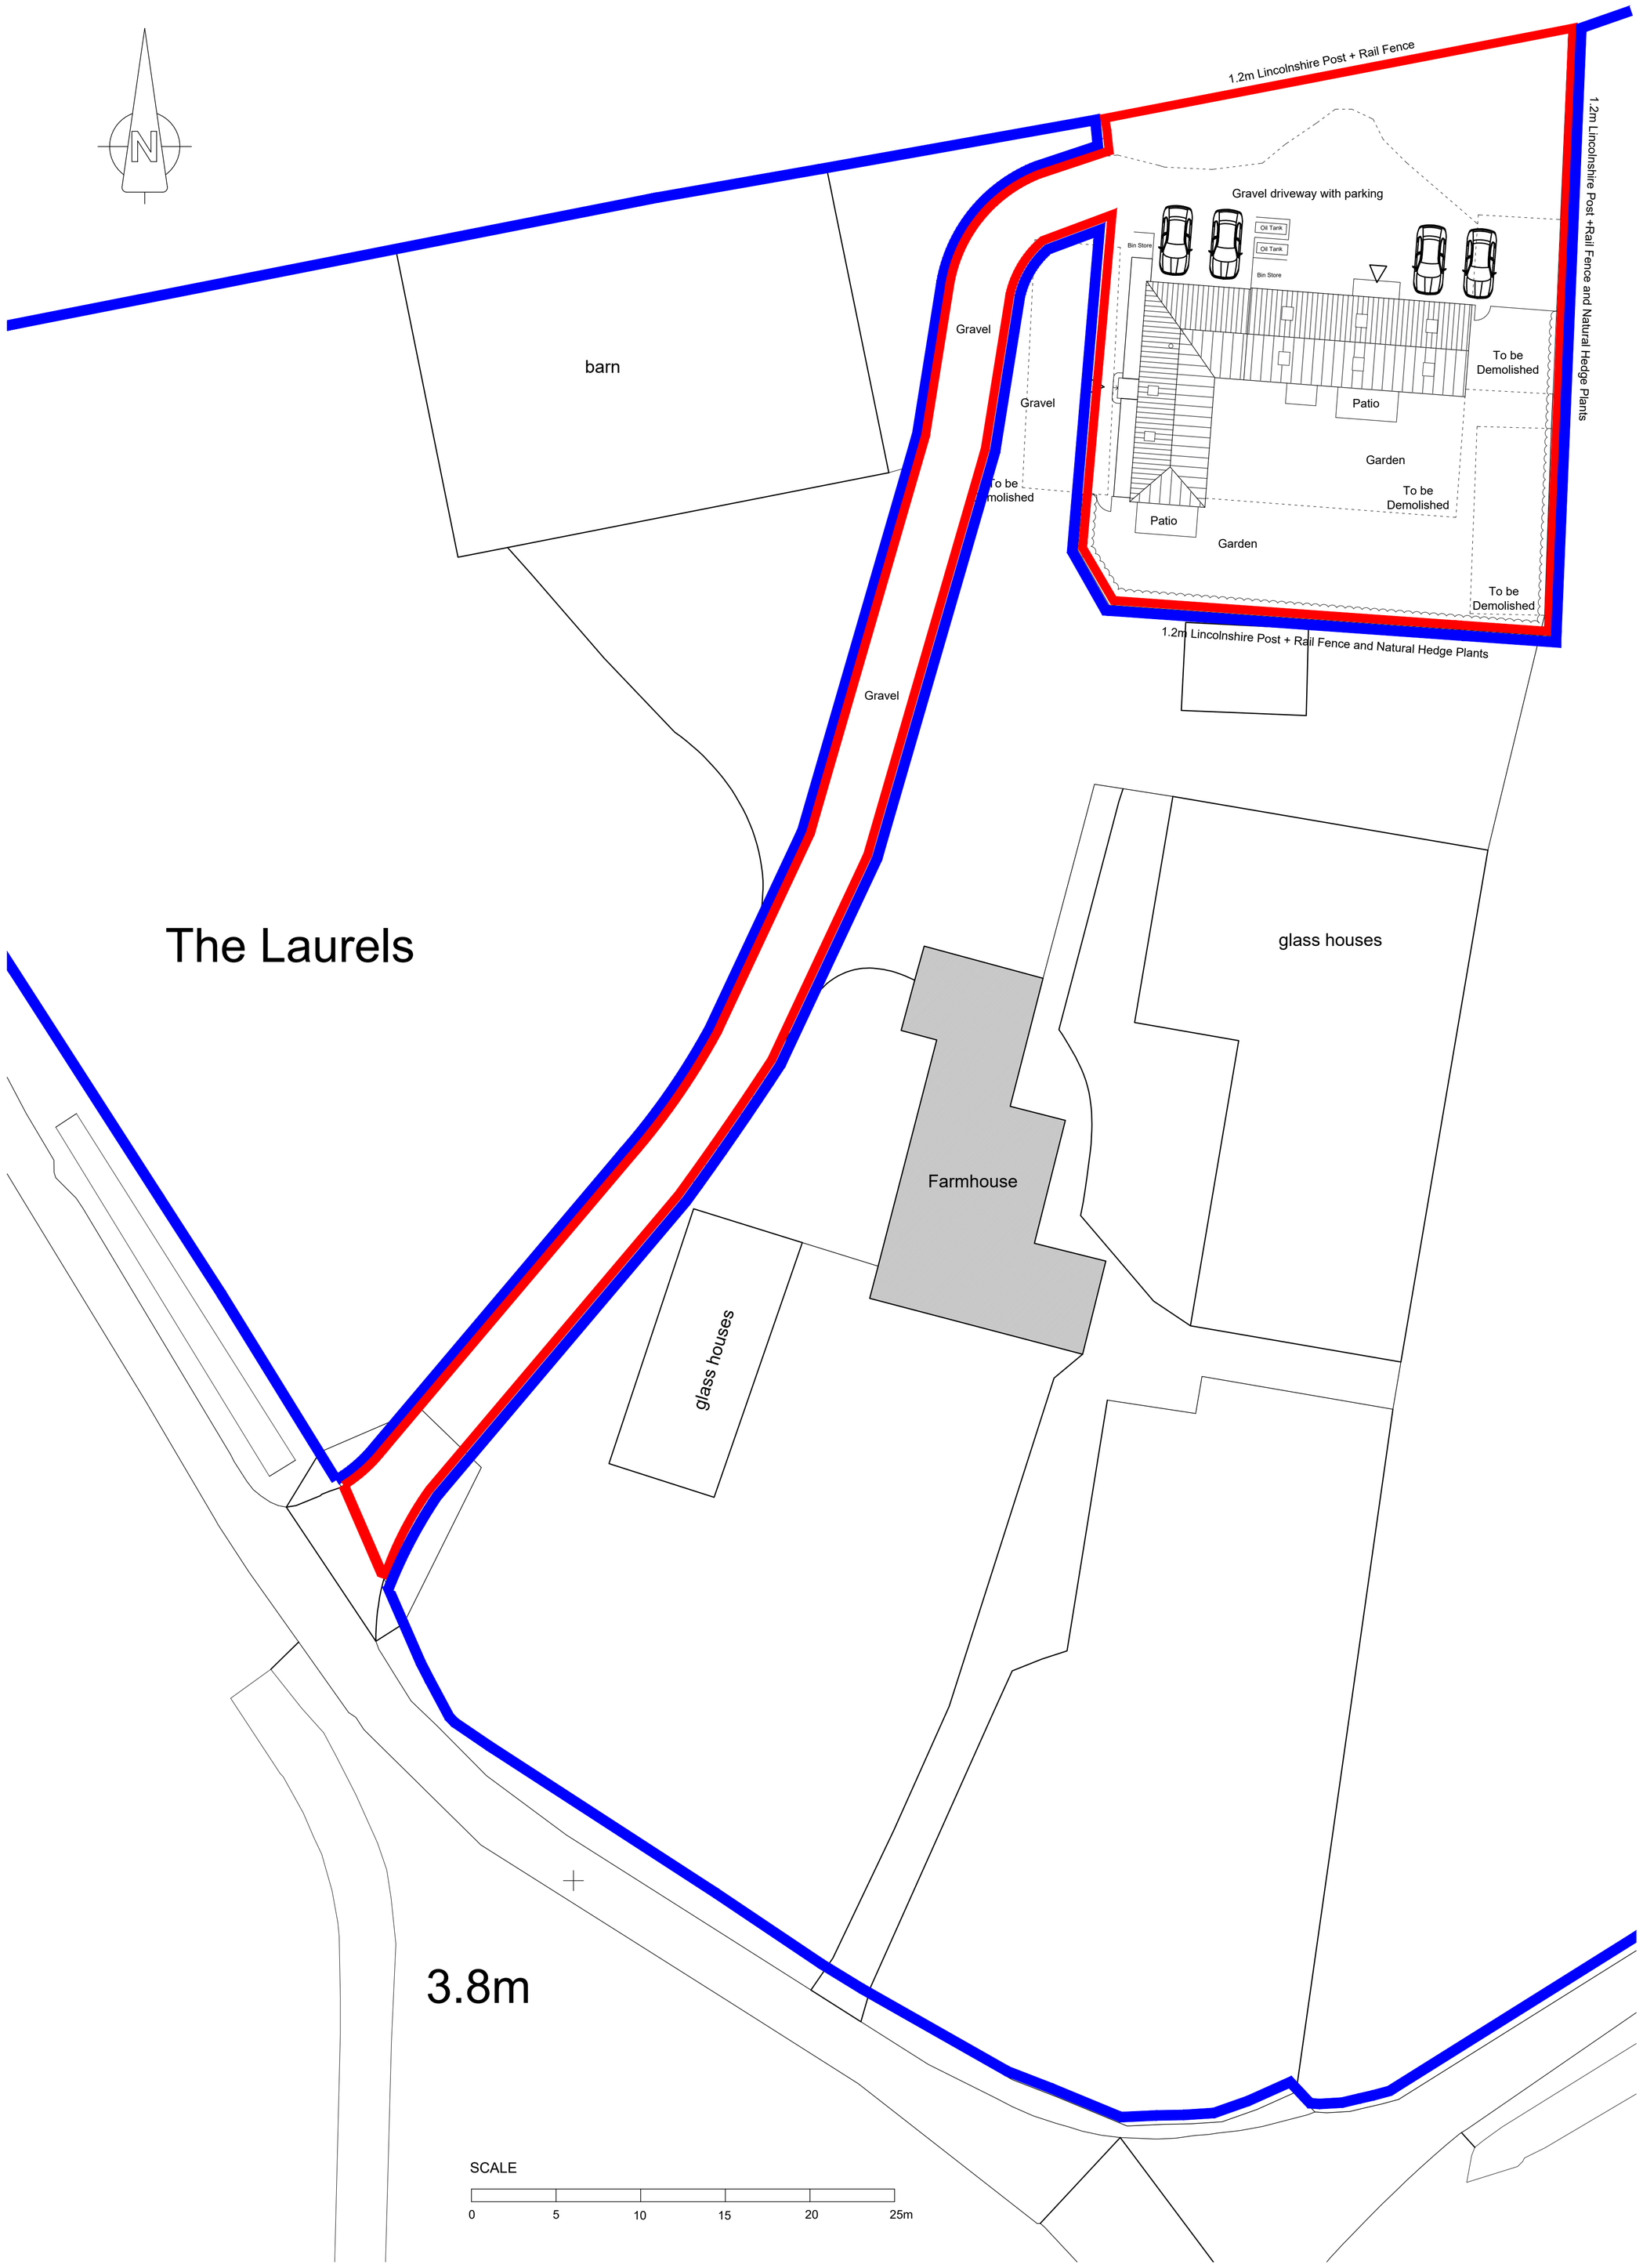


Site Block Plan

DRAINAGE
Foul drainage to septic tank
Surface water drains to new soakaway

LEVELS
No change to site levels

Rev C	Dec 2019	Access road included within site boundary.
Rev B	Dec 2019	Planning Issue.
Rev A	Nov 2019	Drawing generally updated.

J M A D Architecture
www.jennymcintee.co.uk info@jmadarch.co.uk Tel 01205 875885

Project:	Barn Conversion	Date:	November 2018
Address:	The Laurels, Wood Lane, Quadring Eaudlke, Spalding.	Scale:	1:200 @ A1
		drawn: OL	checked: JM
Client:	Mr & Mrs Clark	Job No:	18156
Drawing Title:	Proposed Site Block Plan	Dwg No:	02 C