© 1996 NATIONAL TRANSCOMMUNICATIONS LIMITED
All rights reserved. No part of this publication may be reproduced, stored in a retrieval system or transmitted in any form or by any means (Electronic, Mechanical, Photocopying, Recording or otherwise), without the prior written consent of the Company.

NOTES

1. Site Address:-
   Barholme Farm
   Barholme Road
   Barehams Lane
   Quadring
   Lincolnshire
2. Vodafone padlock to be fitted to access gate
3. Cabin base in accordance with Vodafone RBS requirements manual appendix 'B' figure 01.4.
4. Vodafone power supply to be 100amp single phase.
5. All Vodafone sector feeders to be LDF5-50.
6. All build and rigging works, to comply with Vodafone specifications.
7. Vodafone/1-2-1 head frame sharing guidelines apply.
8. A cable scan is to be carried out before any works of excavation are started on site.

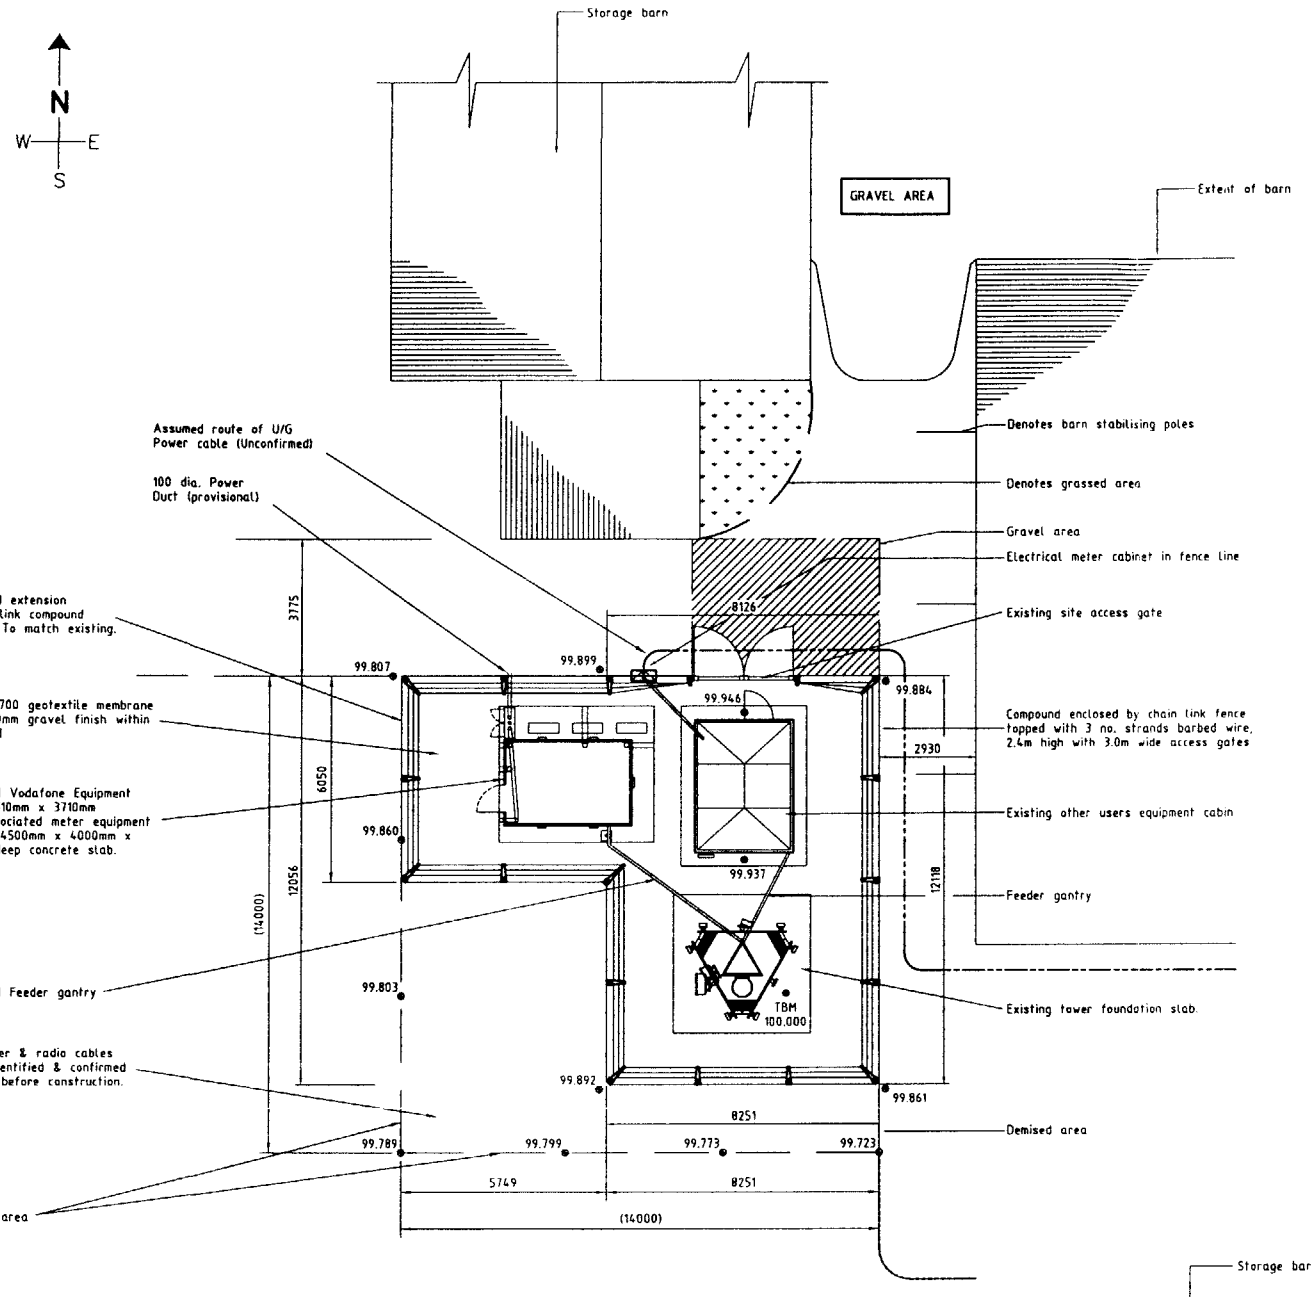

AREA USED FOR CROPS

COMPOUND PLAN
Scale 1:100

Headframe orientated at 0° E.G.N.

HEADFRAME PLAN
DISH ANTENNA'S

Headframe orientated at 0° E.G.N.

HEADFRAME PLAN
SECTOR ANTENNA'S

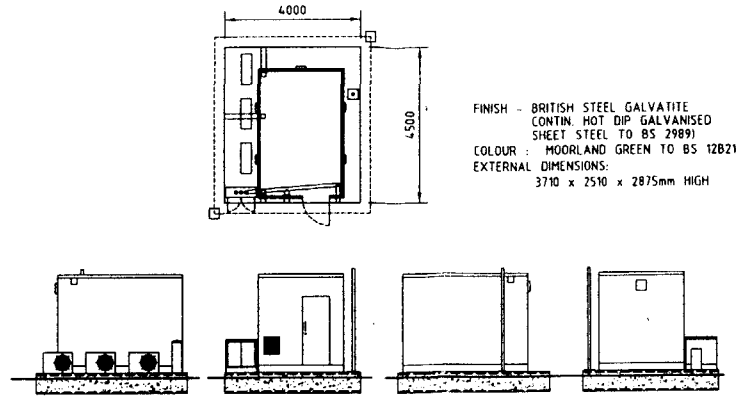

ELEVATIONS ON VODAFONE 2.51mx3.71m CABIN
SCALE 1:100

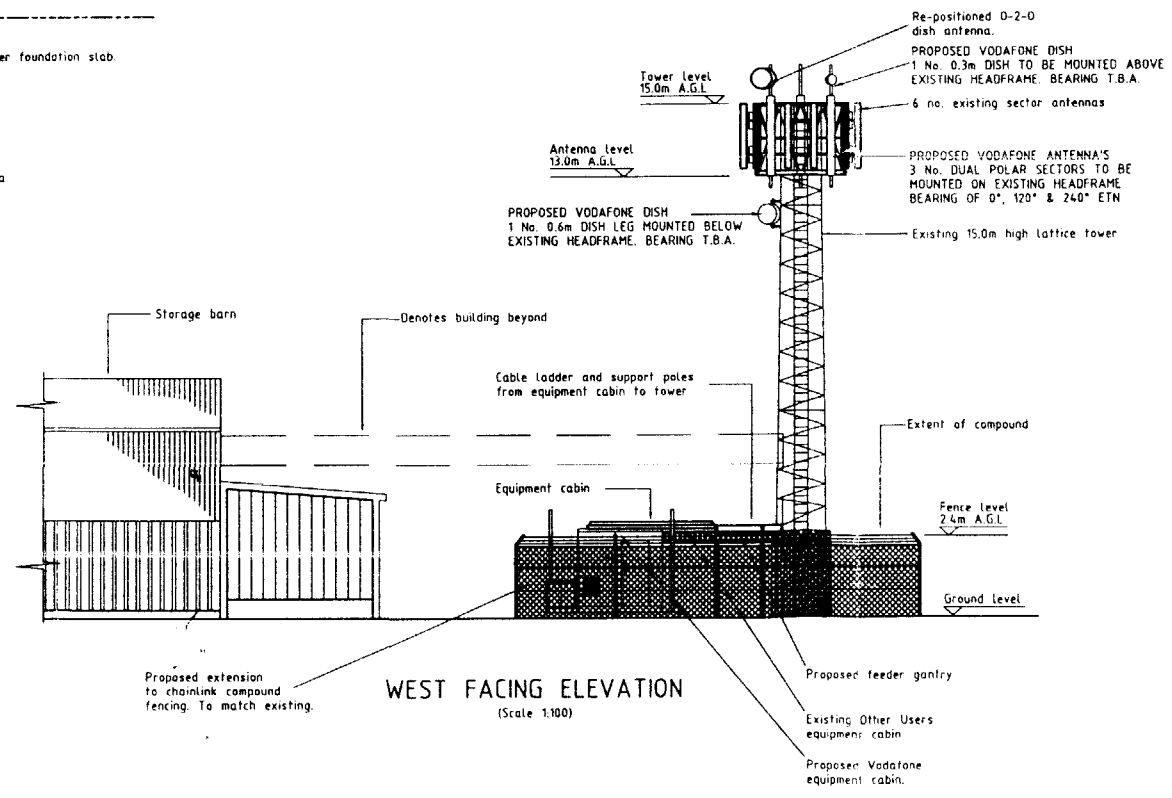

WEST FACING ELEVATION
(Scale 1:100)

VODAFONE BUILD '98
PROJECT PULSAR
CELL No 8541
NGR TF 2180 3270

ISSUE	AMENDMENTS	APP'D	DATE
C	PROV ISSUE		05/03/98
B	PROV ISSUE		12/16/97
A	PROV ISSUE		22/11/97

MODS SINCE LAST ISSUE
Date: 05/03/98 Key: DO.P2-02466\11\C
VODAFONE COMMENTS ADDED
Date 12/16/97 Key: DO.P2-02466\11\B
Planning Issue.

NTL
National Transcommunications Limited
Network Services, Crawley Court, Winchester
Hampshire, SO21 2QA ENGLAND.

TITLE
QUADRING
PLANNING DETAILS
PLANS & ELEVATIONS
FOR VODAFONE 98

THIRD ANGLE PROJECTION AND DIMENSIONS IN mm UNLESS STATED OTHERWISE

DRAWN	CHK'D	SCALE	
JDK		1:100	
S.R.G.	SITE No.	PROJ No.	BUS. TYPE
8030	93274	FLBSDV	STN

DRG No. DC.P2-02466 sh 1 of 1

CAD LOCATION V:\PROJECTS\PR007026

© 1994 NATIONAL TRANSCOMMUNICATIONS LIMITED
All rights reserved. No part of this publication may be reproduced, stored in a retrieval system or transmitted in any form or by any means (Electronic, Mechanical, Photocopying, Recording or otherwise), without the prior written consent of the Company.

NOTES

SITE ADDRESS
Barholme Farm
Barholme Road
Barehams Lane
Quadring
Lincolnshire

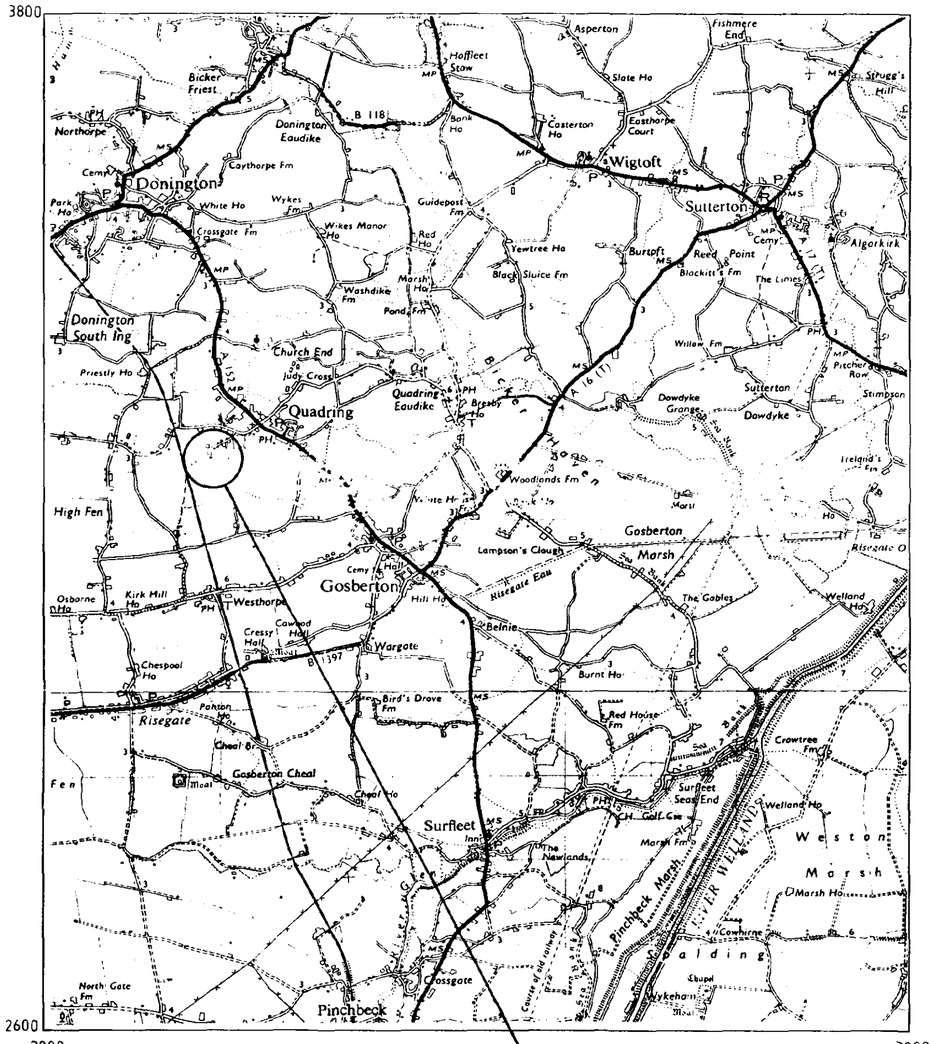

LOCATION PLAN
SCALE 1:50000

SITE LOCATION

---- Denotes access route

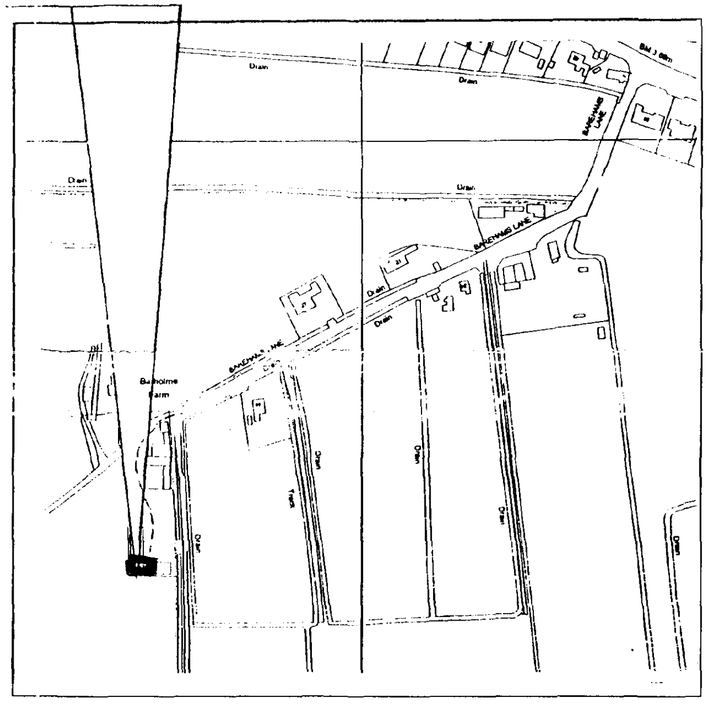

SITE PLAN
SCALE 1:2500

DETERMINED PLAN

1997
Ref: 1321/97.

N.G.R. No. TF 2180 3270
O.S. MAP No. 131

Based upon Ordnance Survey maps with the permission of the Controller of Her Majesty's Stationery Office, Crown Copyright Reserved. Licence No. AL 542288.

MODS SINCE LAST ISSUE

ISSUE	AMENDMENTS	APP'D	DATE
A	PROV ISSUE		16/12/97

NTL
National Transcommunications Limited
Network Services, Crawley Court, Winchester
Hampshire, SO21 2QA ENGLAND.

TITLE
QUADRING
LOCATION & SITE PLAN

THIRD ANGLE PROJECTION AND DIMENSIONS IN mm UNLESS STATED OTHERWISE

DRAWN	CHK'D	SCALE	
PID		1=1	
S.R.G.	SITE No.	PROJ No.	BUS. TYPE
8030	93274	FLBSDV	STN

DRG No. DO.E1-00524 sh 1 of 1

CAD LOCATION V:\PROJECTS\VODA98\v980082

A2

© 1994 NATIONAL TRANSCOMMUNICATIONS LIMITED
All rights reserved. No part of this publication may be reproduced, stored in a retrievat system or transmitted in any form or by any means (Electronic, Mechanical, Photocopying, Recording or otherwise), without the prior written consent of the Company.

NOTES

A CABLE SCAN IS TO BE CARRIED OUT BEFORE ANY WORKS OF EXCAVATION ARE STARTED ON SITE.

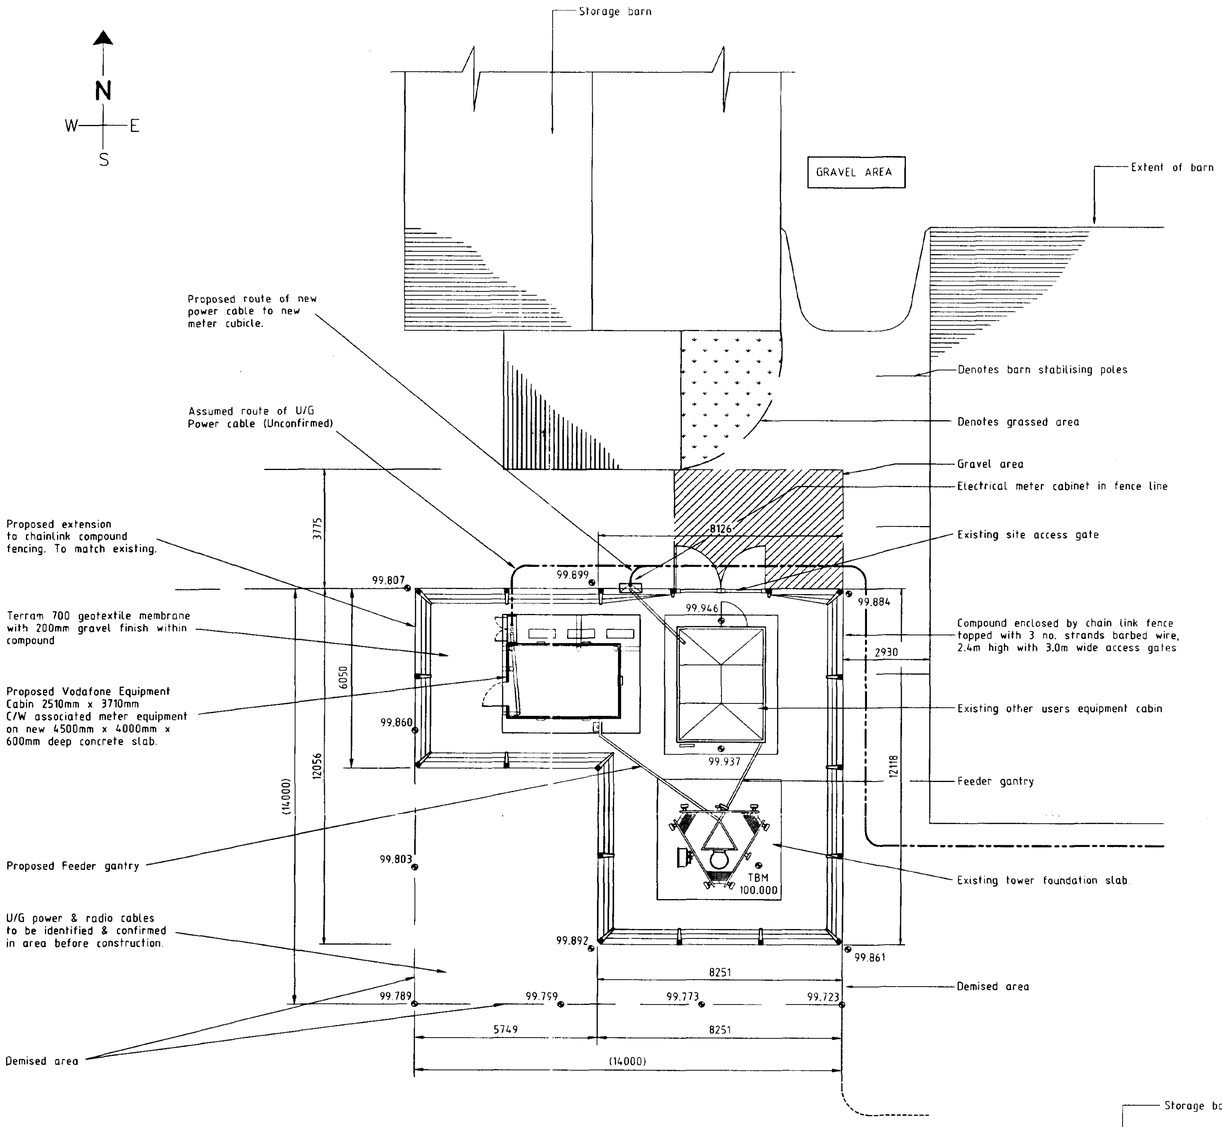

AREA USED FOR CROPS

COMPOUND PLAN
Scale 1:100

Headframe orientated at 0° E.G.N.

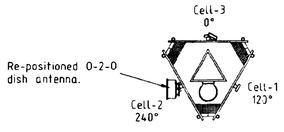

HEADFRAME ORIENTATION
(Scale 1:100)

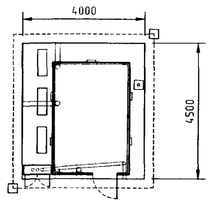

FINISH - BRITISH STEEL GALVATITE CONTIN. HOT DIP GALVANISED SHEET STEEL TO BS 2989)
COLOUR : MOORLAND GREEN TO BS 12B21
EXTERNAL DIMENSIONS:
3710 x 2510 x 2875mm HIGH

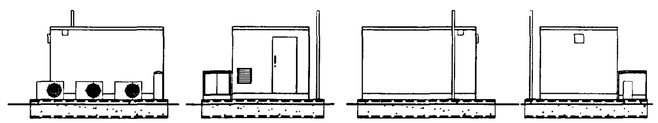

ELEVATIONS ON VODAFONE 2.51mx3.71m CABIN
SCALE 1:100

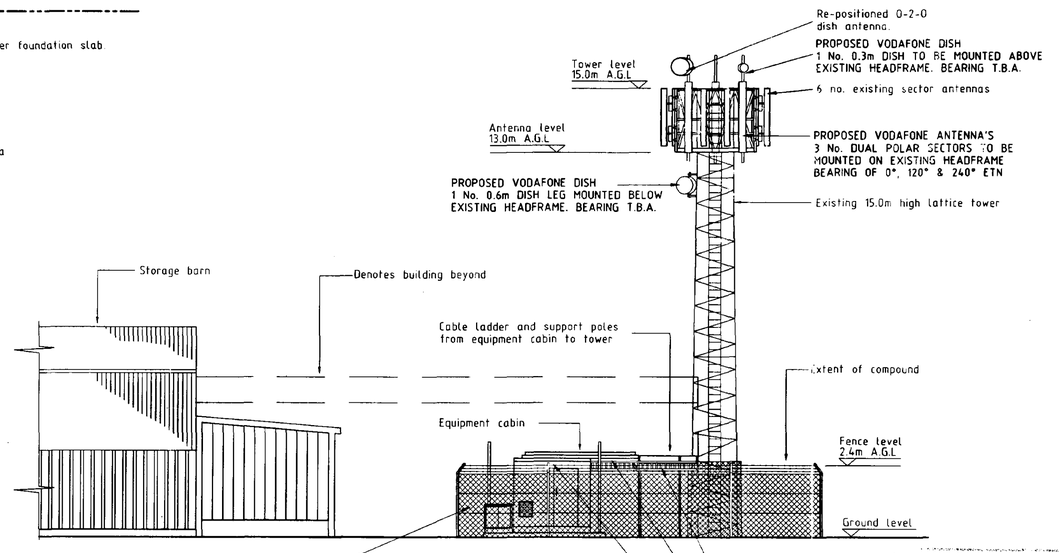

WEST FACING ELEVATION
(Scale 1:100)

DETERMINED PLAN

22 DEC 1997

Ref: 1321/97.

MODS SINCE LAST ISSUE

Date: 12/16/97 Key: DO.P2-02466\11\B
Planning Issue.

VODAFONE BUILD '98
PROJECT PULSAR
CELL No 8541
NGR TF 2180 3270

ISSUE	AMENDMENTS	APP'D	DATE
B	PROV ISSUE		12/16/97
A	PROV ISSUE		22/11/97

NTL
National Transcommunications Limited
Network Services, Crawley Court, Winchester
Hampshire, SO21 2QA ENGLAND.

TITLE
QUADRING
PLANNING DETAILS
PLANS & ELEVATIONS
FOR VODAFONE 98

THIRD ANGLE PROJECTION AND DIMENSIONS IN mm UNLESS STATED OTHERWISE

DRAWN	CHK'D	SCALE	
JDK		1=100	
S.R.G.	SITE No.	PROJ No.	BUS. TYPE
8030	93274	FLBSDV	STN

DRG No. DO.P2-02466 sh 1 of 1

CAD LOCATION V:\PROJECTS\PR007026

A1