



GENERAL NOTES:

All works are to be undertaken in accordance with the Building Regulations and the latest British Standards.


All proprietary materials and products are to be used strictly in accordance with the manufacturers recommendations.

This drawing must not be scaled. All dimensions to be checked on site prior to construction.

This drawing is to be read in conjunction with Structural Engineers drawings and calculations.

All structural timbers to be pressure treated.

KEY LISTING	
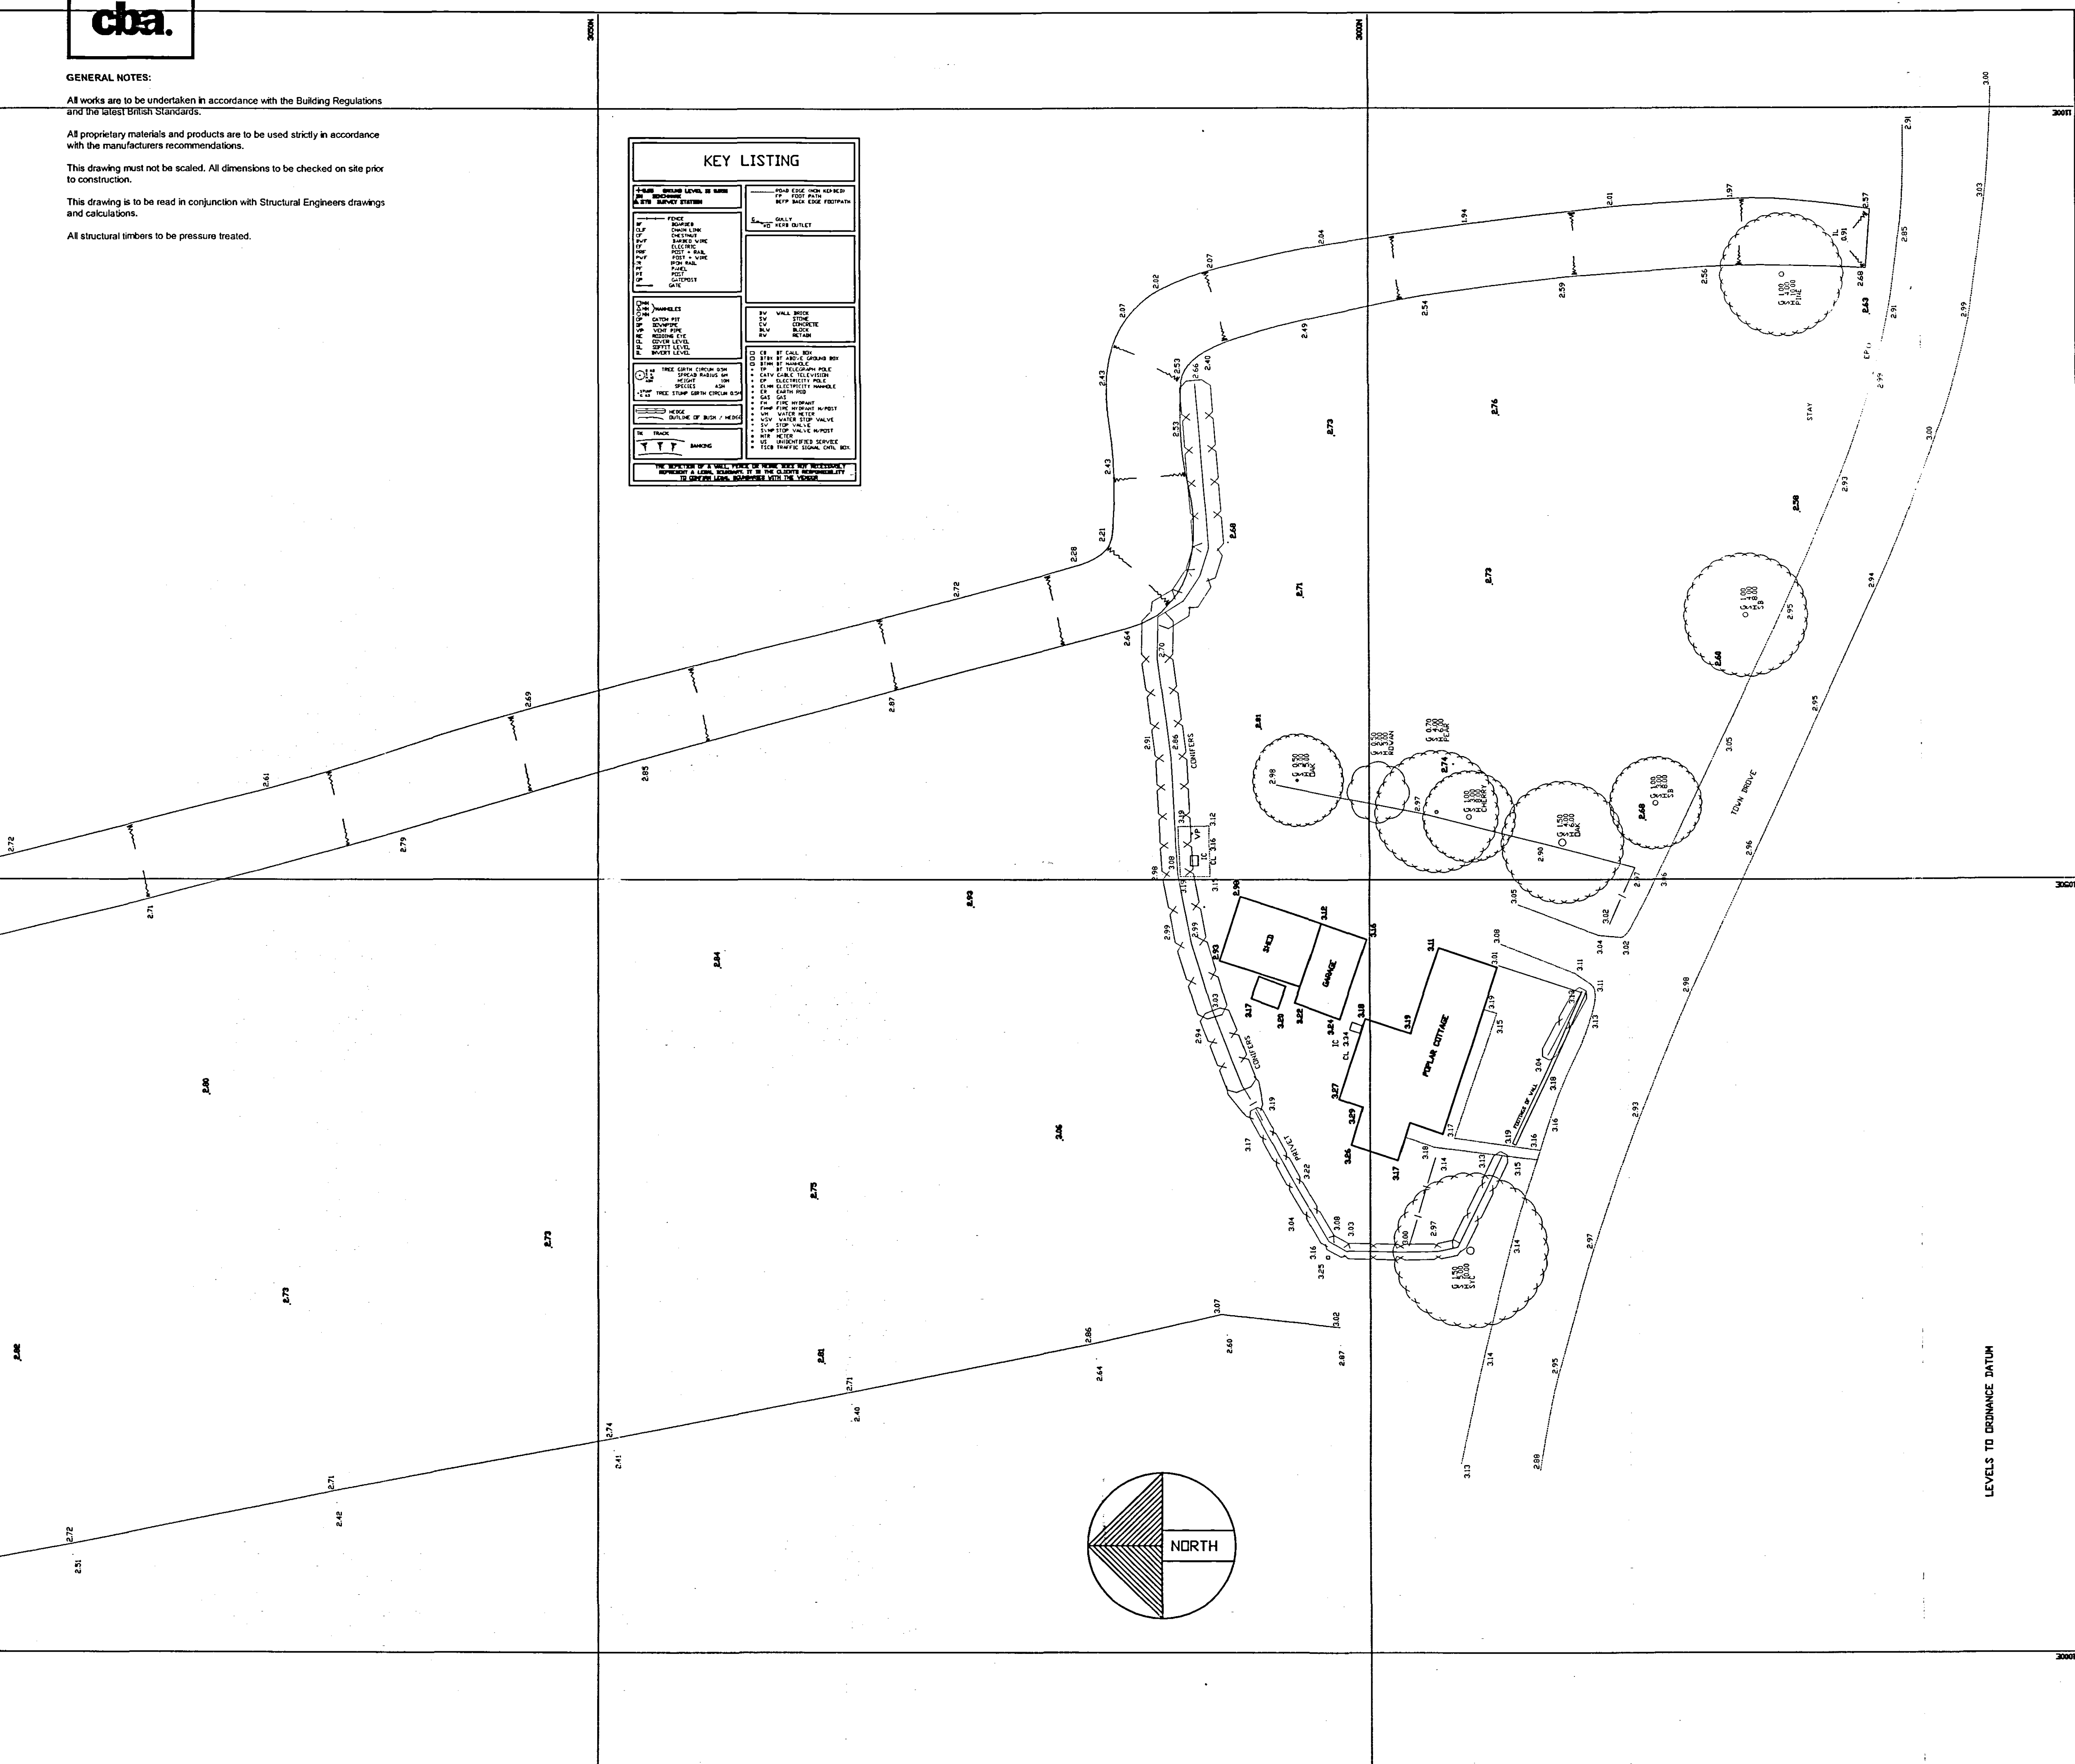









Colin Brooks Associates Ltd
The Old School, Alvalton,
Peterborough, PE7 3JU
tel: 01733 232033
fax: 01733 232031
e-mail: email@cba.ltd.uk
website: www.cba.ltd.uk

Client
Mr and Mrs R Austin

Project
Site survey at Poplar Cottage
Town Drive, Quadring, Lincolnshire

Drawing Title
SITE SURVEY

Drawn	AEC	Scale	1:200	@ A1
Checked	AEC	---	---	@ A2
Date	26/10/05	---	---	@ A3

STATUS:

Concept

Planning

B Regs

Tender

Contract

As Built

Job No.	Dwg No.	Revision
05-096	001	---