
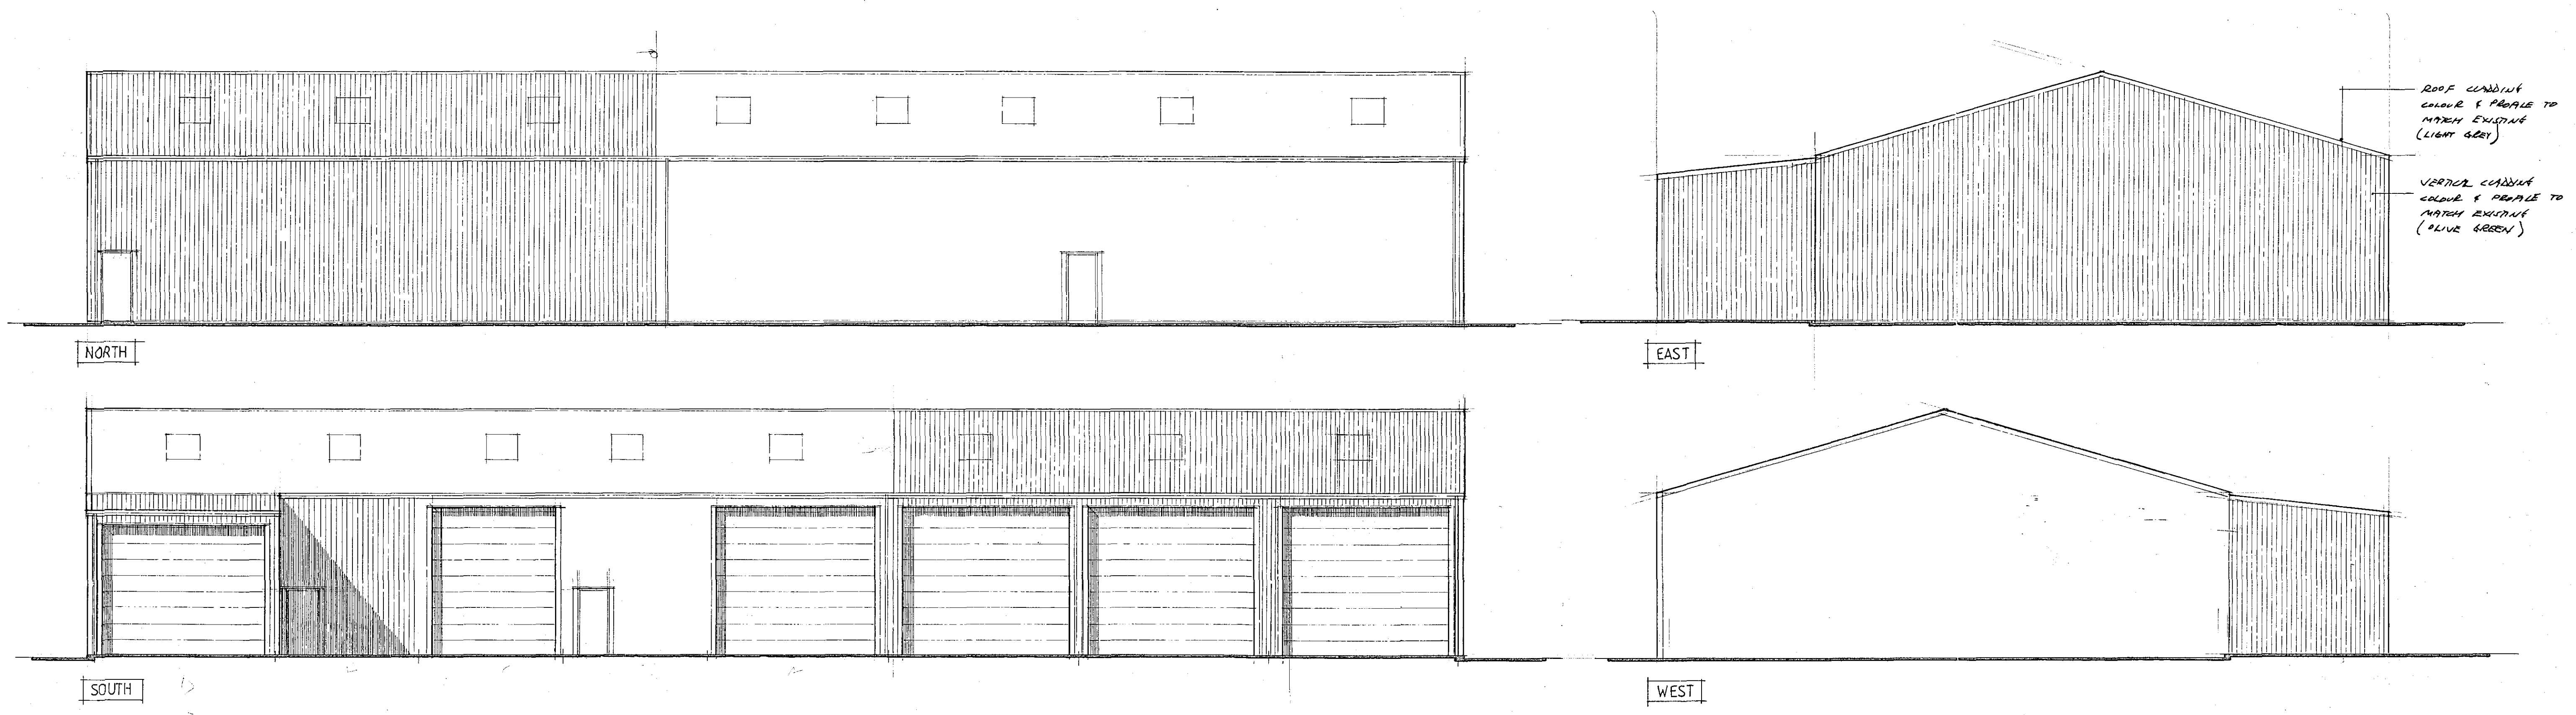


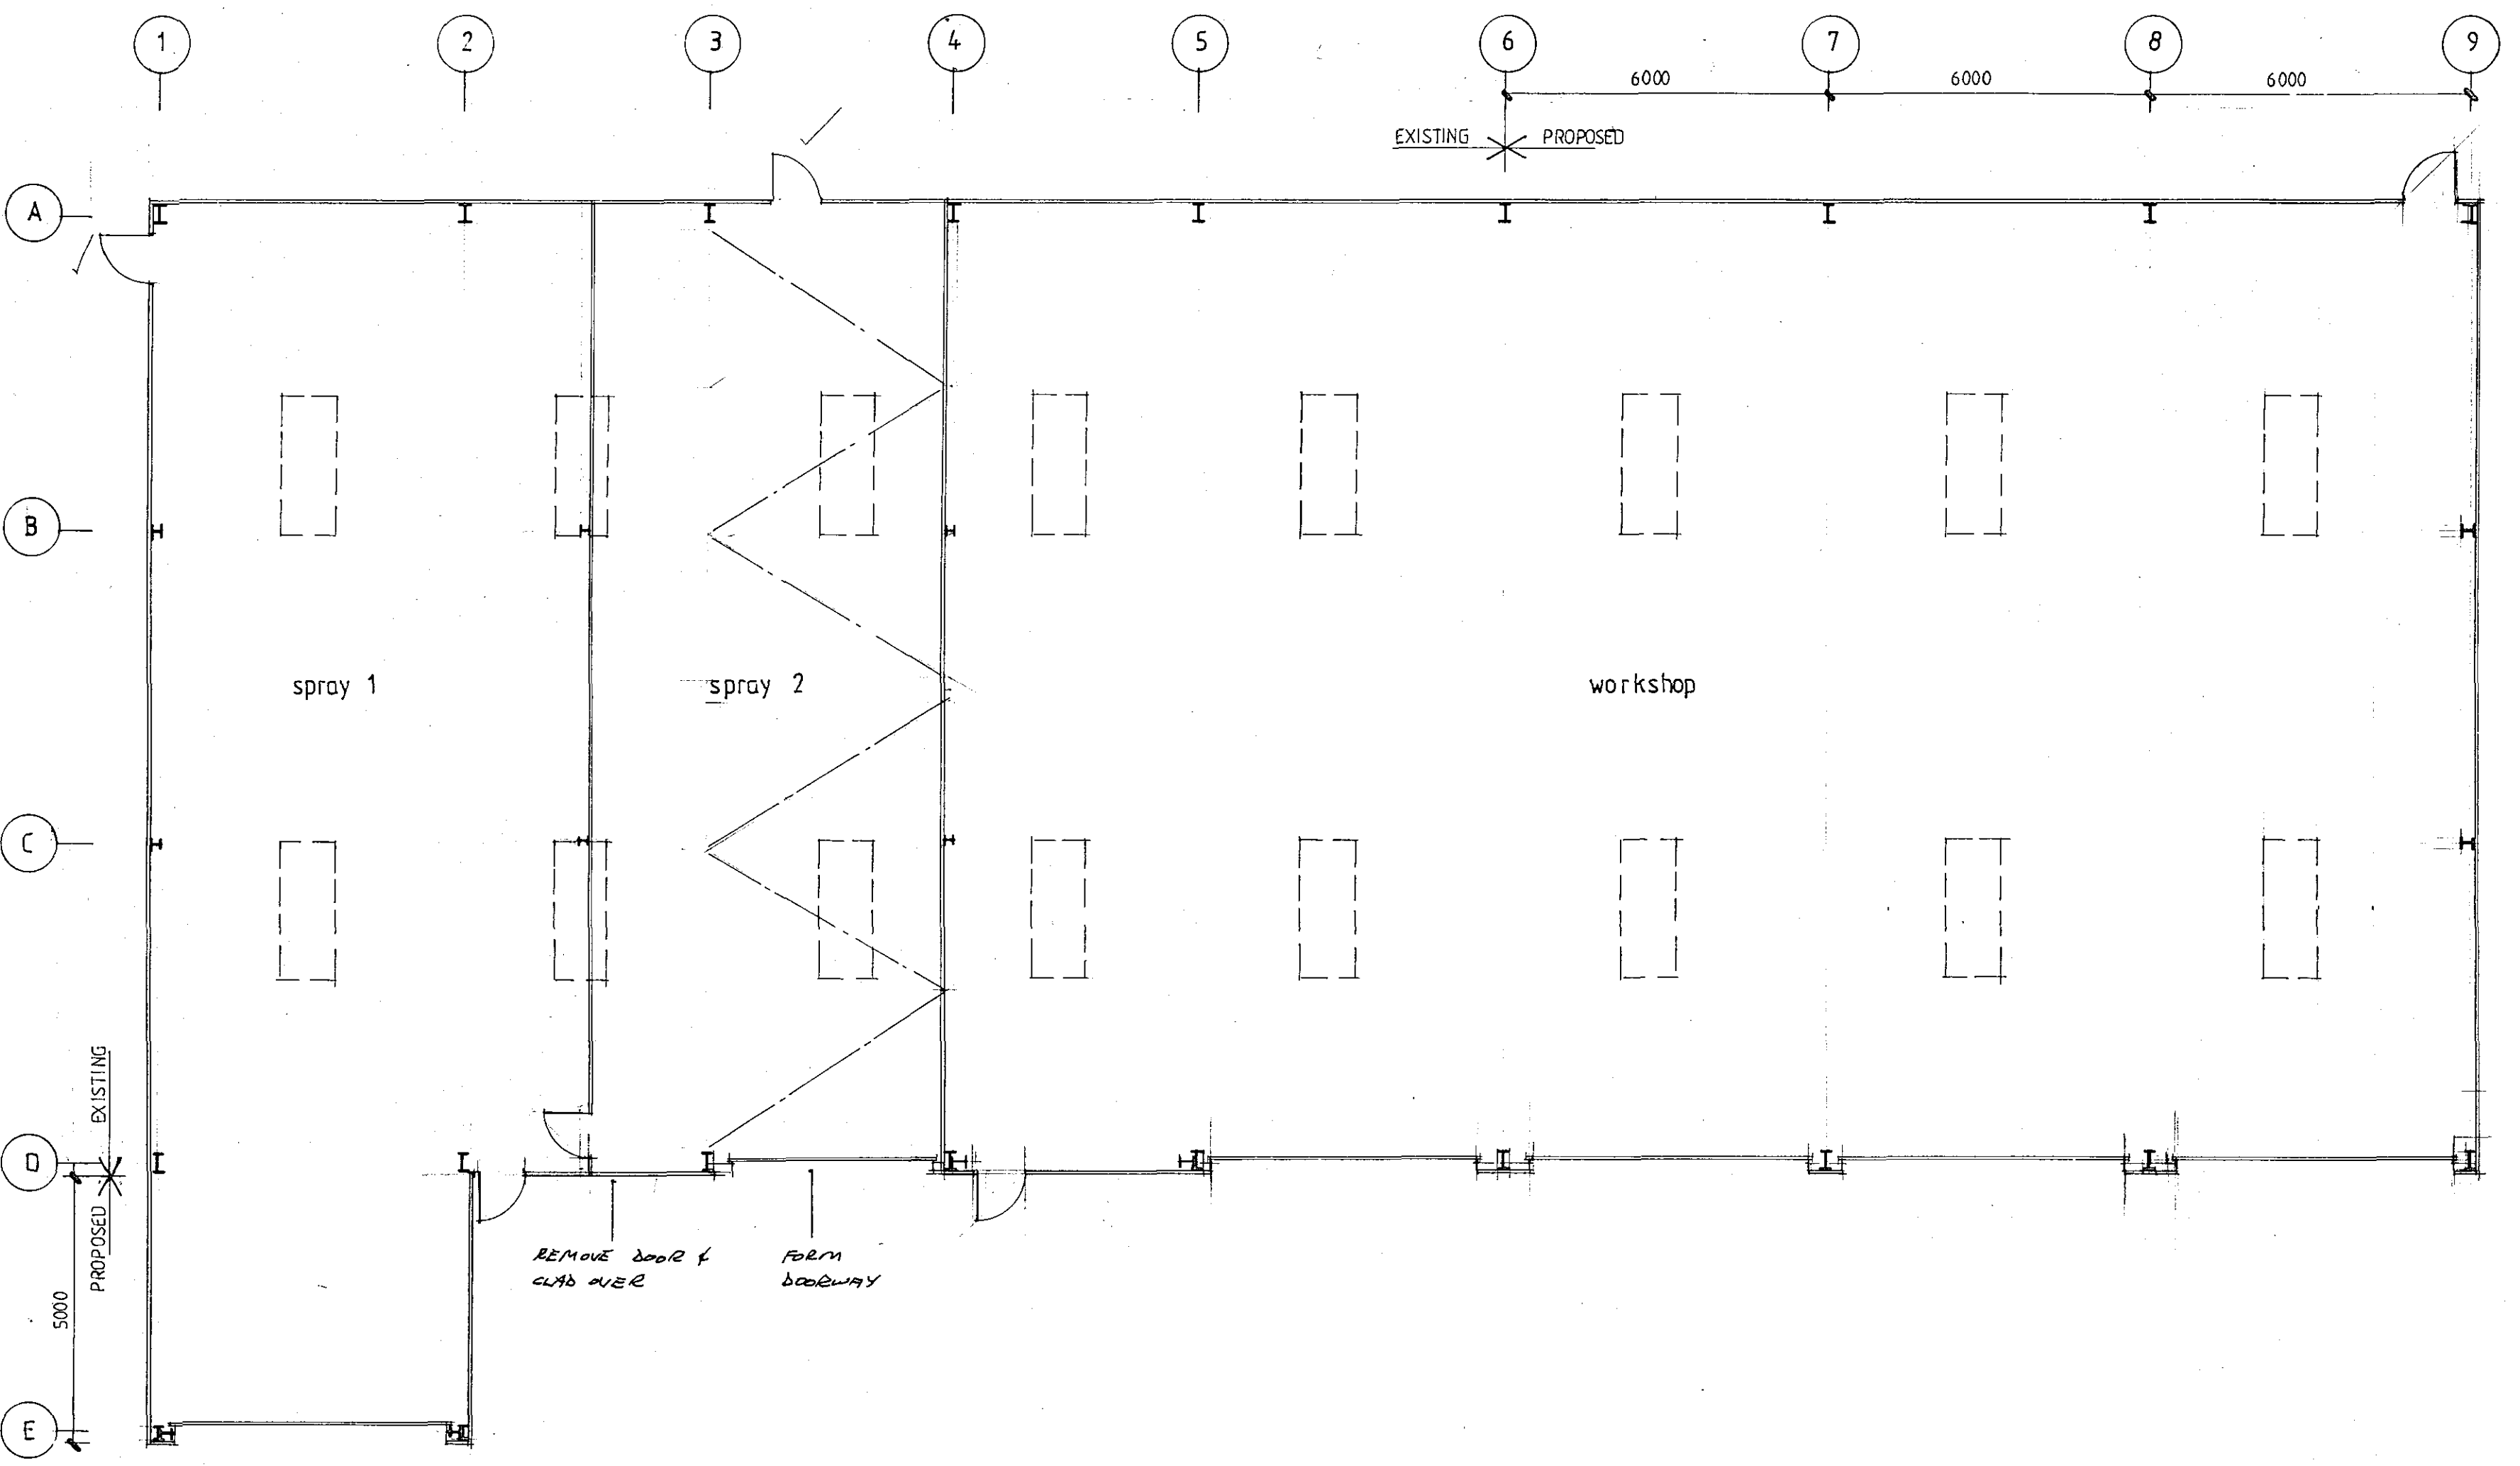

SHDC
Planning & Development
16 DEC 2004
Ref: 1651/04

DETERMINED
PLAN

Contractor To Check All Dimensions
On Site Before Work Commences.

Rev.	Date	Init.	Revision Details

PODDINGTONS
Architectural Design Consultants

Unit 7, The Flaxmill, Flaxmill Lane, Pinchbeck,
Spalding, Lincs. PE11 3XQ.
Tel: 01775 720866 Fax: 01775 720877

Project:
MBE FABRICATIONS LTD.
TOWN DROVE, QUADRING.
PROPOSED EXTENSION TO
WORKSHOP

Drawing:
PLAN AS PROPOSED

Scale: 1:100 Drawing No. 3053-2

Drawn: Date: DEC 2004 Rev.: