



SPALDING
WESTLODE STREET
NEW ROAD
HIGH STREET
DOUBLE STREET
RED LION STREET
MARKET PLACE
HOLLAND ROAD
BATH LANE
CHURCH STREET
PINCHBECK ROAD
ALBION STREET
CLEY HALL GARDENS
CLEY HALL DRIVE
BEECHWOOD GARDENS
HALL PLACE
Masonic Hall
Tank
Works
Pentecostal Church
Tennis Court
Cong Church
Sunday School
Garage
PH
Friends Meeting House
Fire Station
Sluice
Club
Store
Bowling Green
Cley Hall
Yew Lodge
Training Centre
Methodist Church
Car Park
Printing Works
Holland House
Government Offices
Clinic
Surgery
Mill
Red Lion Hotel
White Hart Hotel
Bank
Telephone Exchange
Crescent Garden
Abbey Buildings
Gamlyn's Almshouses
Parish Church Day School
River Welland
High Bridge
A151
A16
B1165
A1073
BM 5.89m
BM 6.68m
BM 4.93m
BM 6.01m
BM 5.55m
BM 7.07m
BM 6.54m
BM 3.91m
BM 2.51m
TCB
FB
Posts
Warehouse
Stores
El Sub Sta
Surgery
Ref 0001
2 JAN 2003

maples, solicitors, 23 new road, spalding

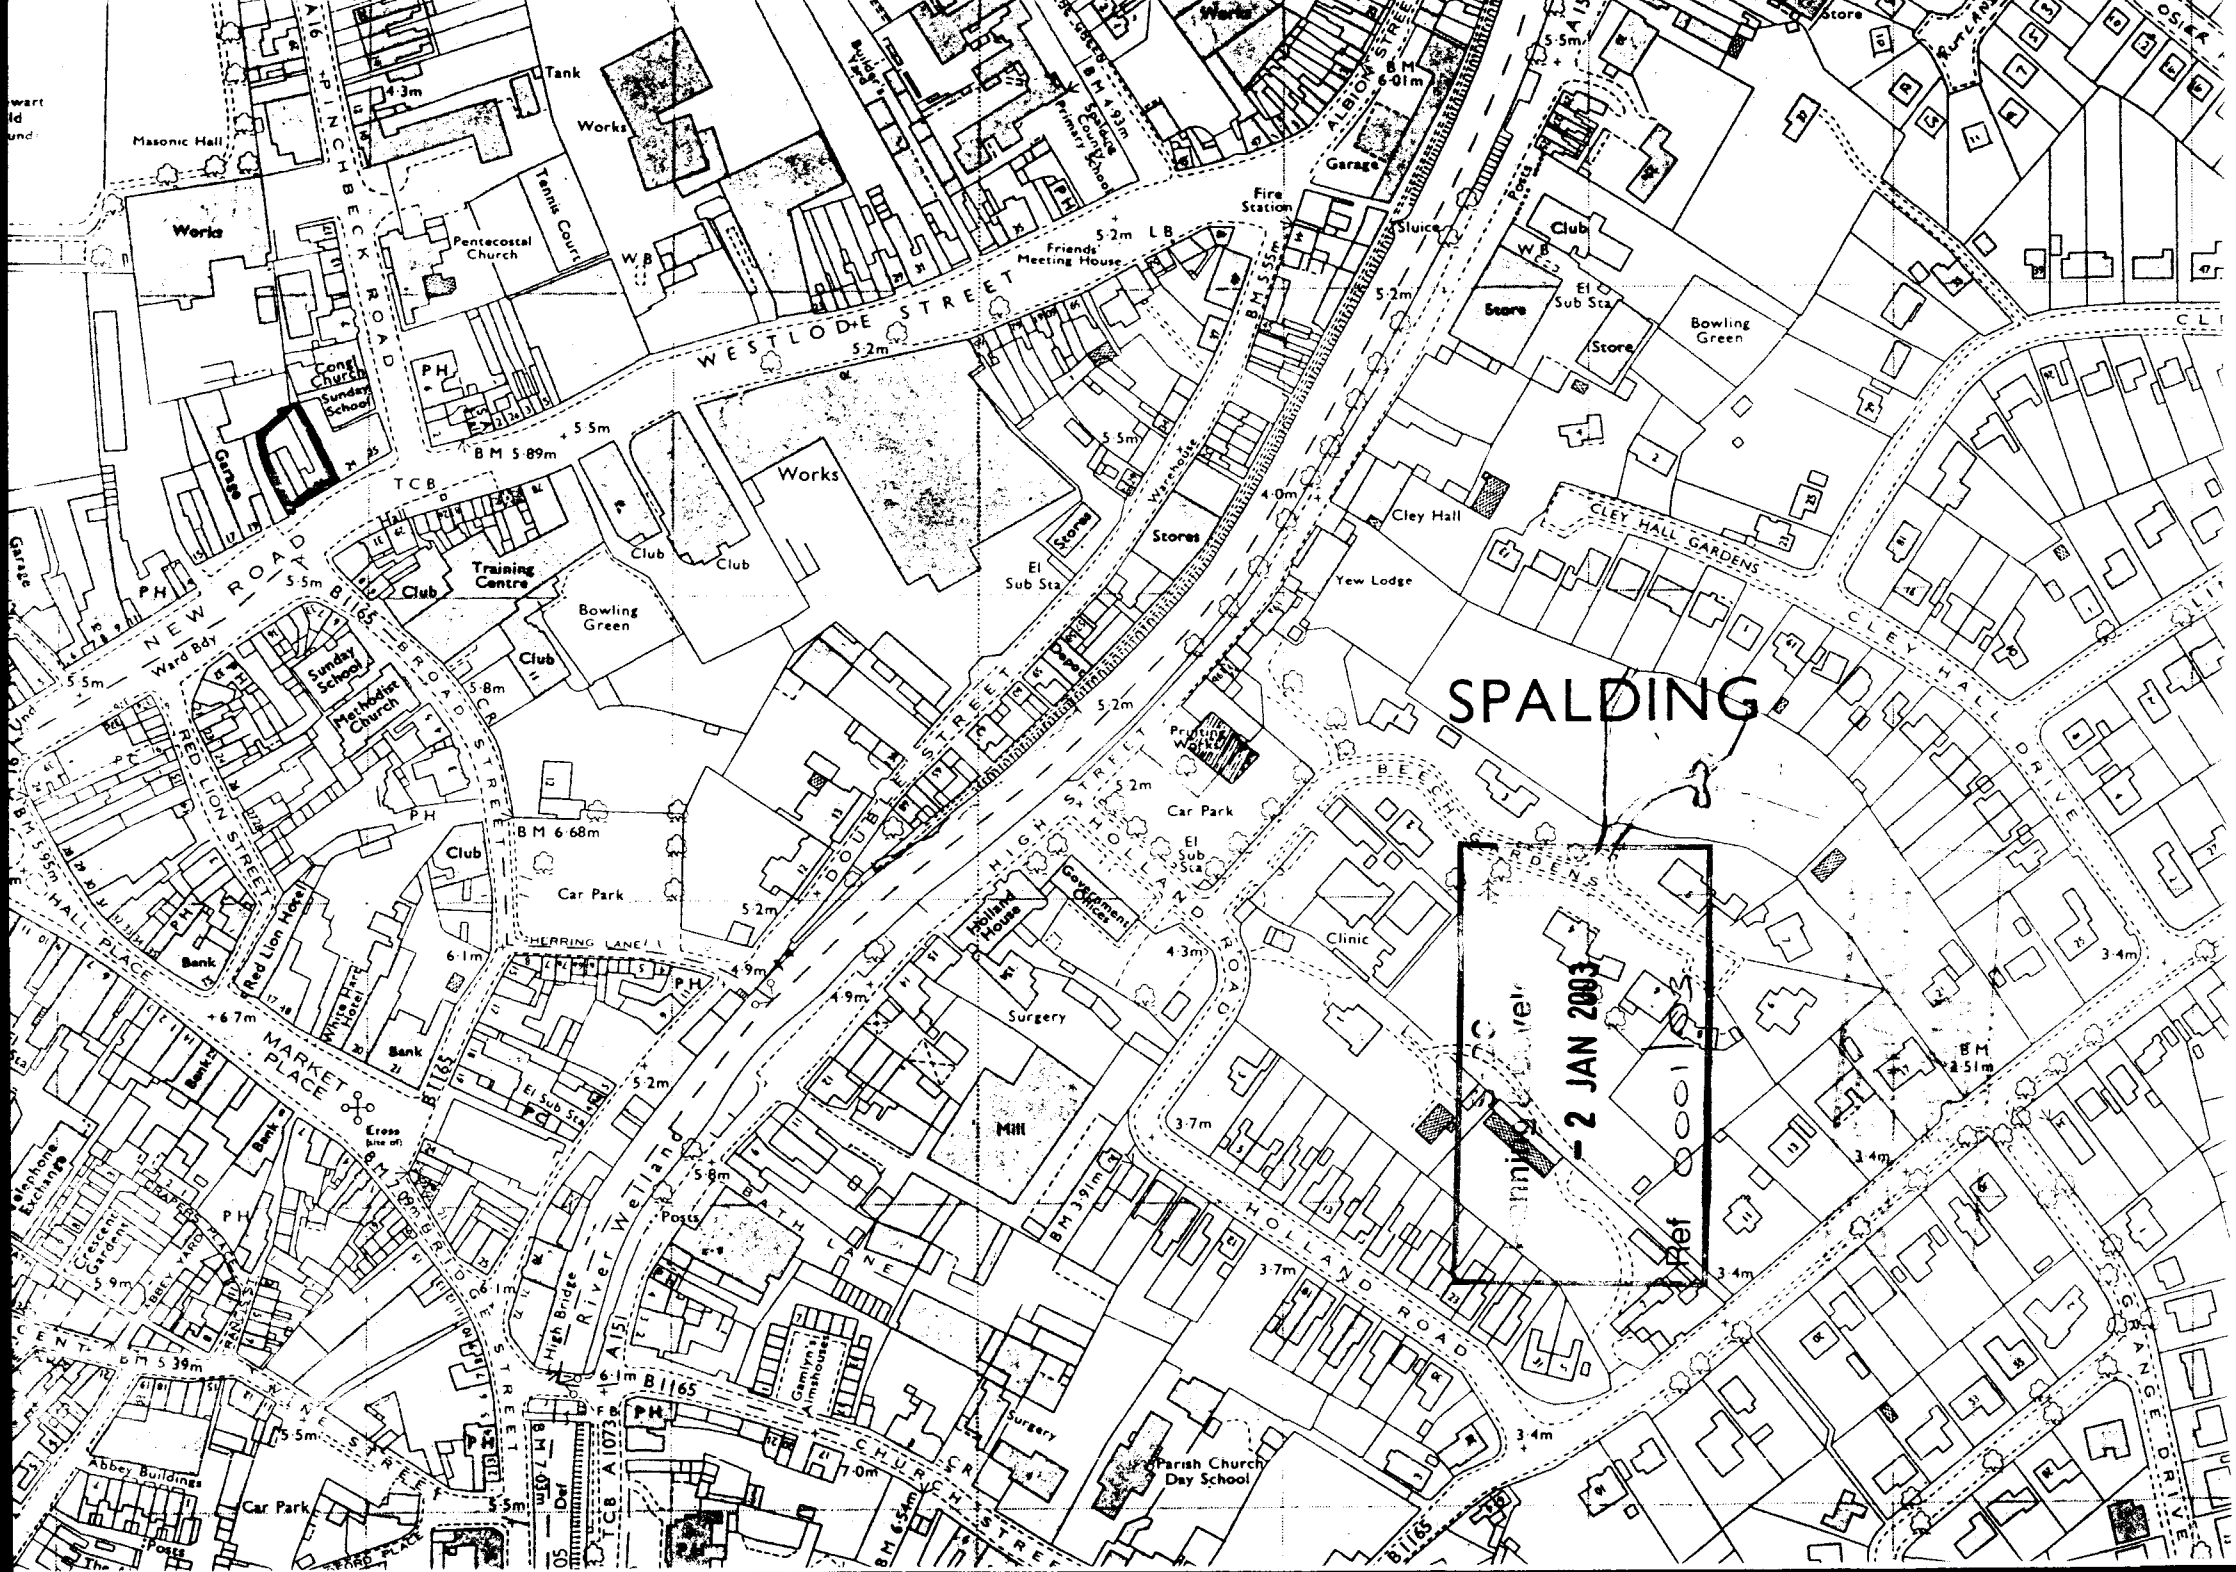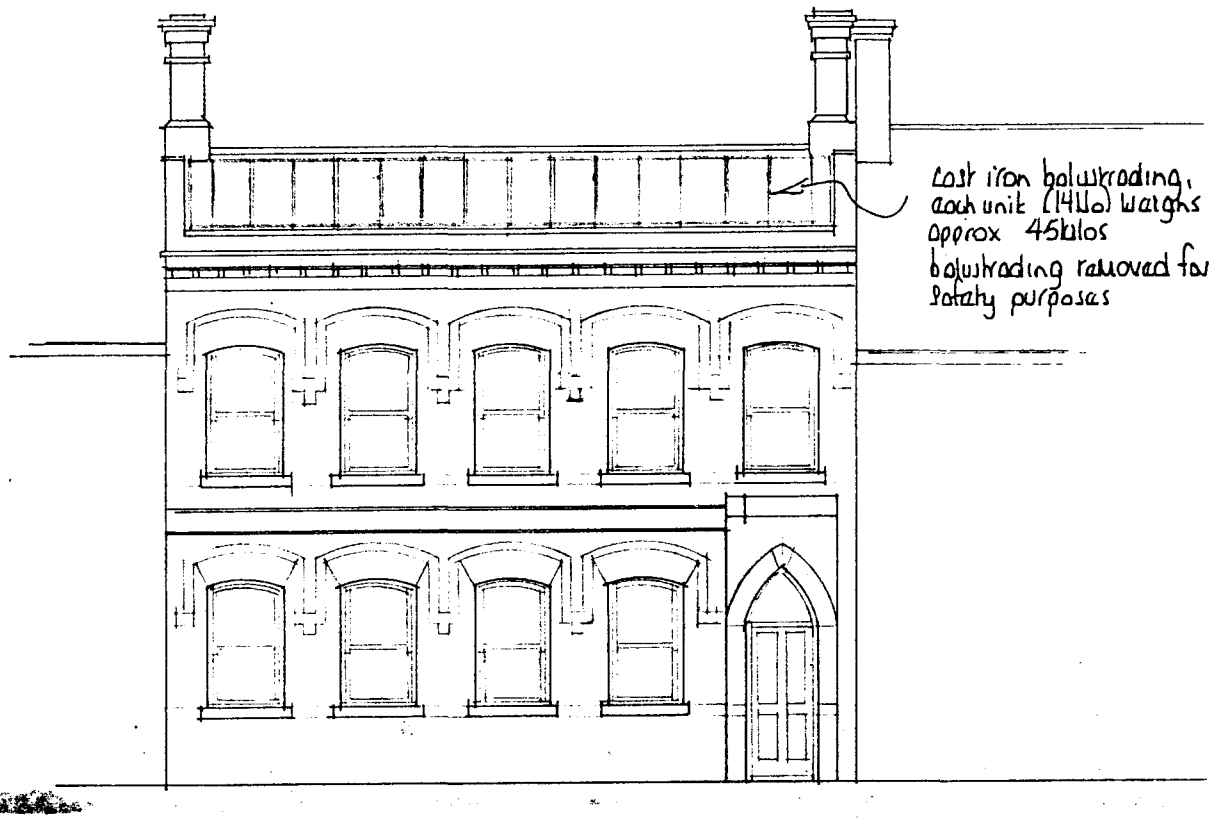

s east

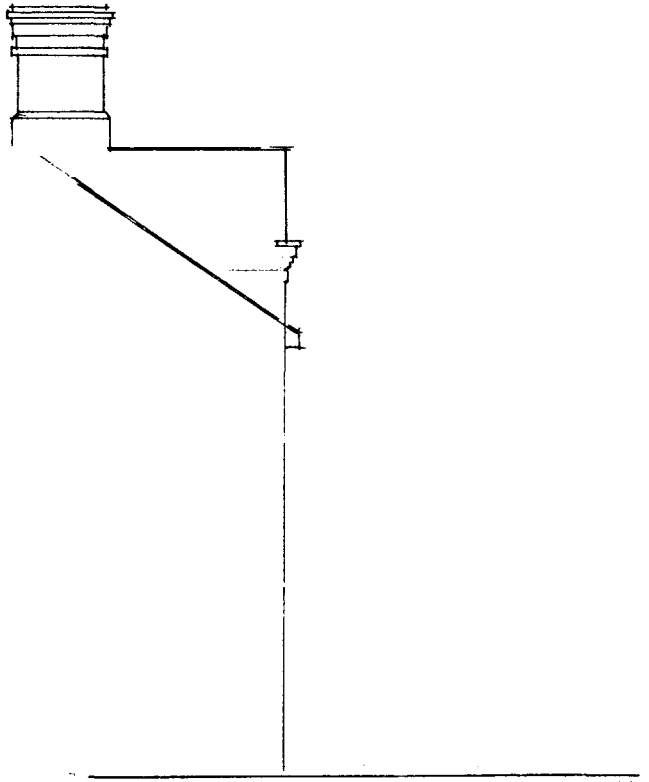

s west


existing

- 2 JAN 2003
Ref 0001/03

maples, solicitors, 23 new road, spalding



s east

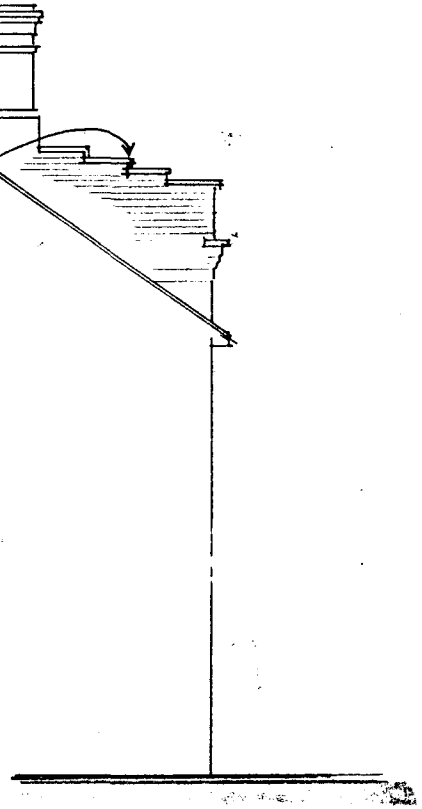


s west


Planning
- 2 JAN 2003
Ref 0001/03

proposed


	Fire alarm call point
	Warning device - sounder
FD	Fire door
SC	Self closing
VP	Vision panel
PB	Push bar ironmongery
F.E.N	Fire exit notice
	Luminaire - emergency self contained
	Extinguisher - water
	Extinguisher - carbon dioxide
	Extinguisher - AFFF foam

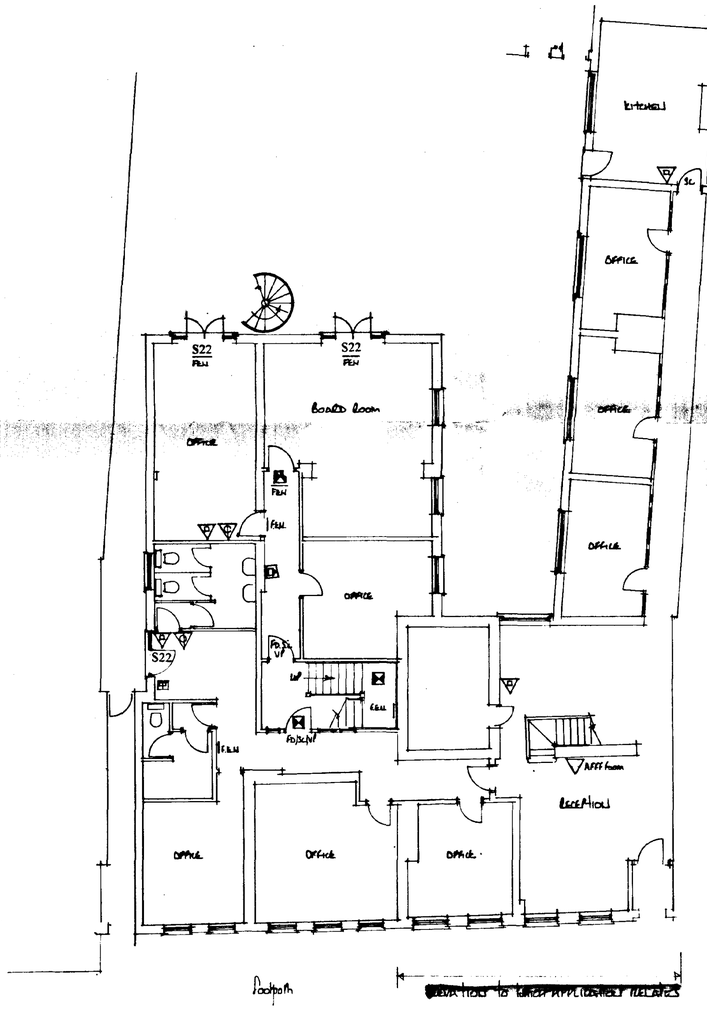

GROUND FLOOR

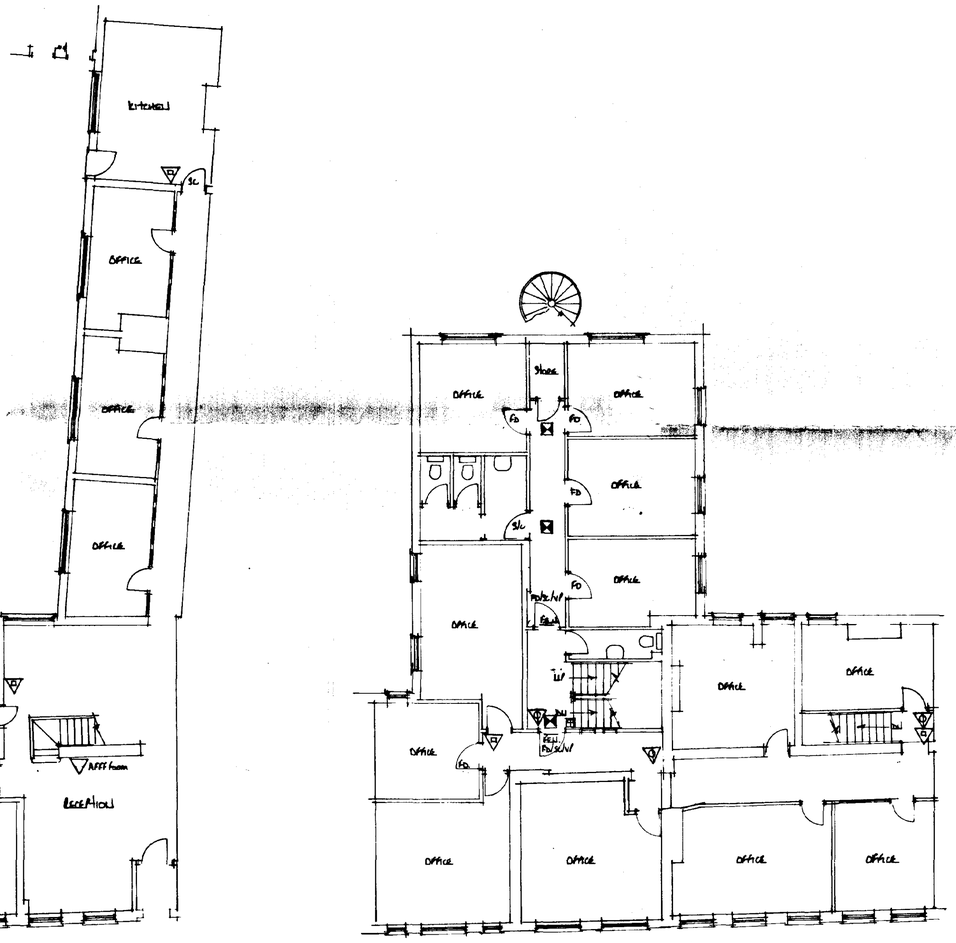

FIRST FLOOR

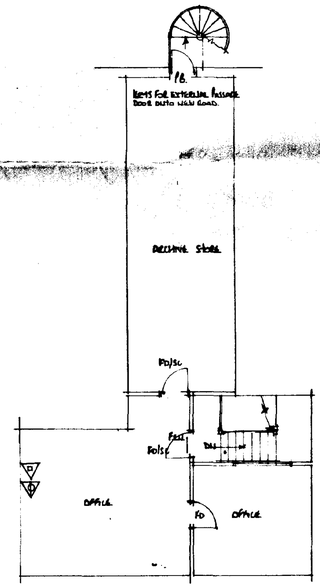

SECOND FLOOR

SHDC
Planning Development
- 2 JAN 2003
Ref 0001/03

DETERMINED PLAN

A	15/07/99	Fire precautions added.
	Date	Revisions

© copyright

E...
M... Lincs
D... Design
A... Associates

"Willow Lodge",
Horsesnoe Road,
Spalding,
Lincs. PE11 3JA
Tel. Spalding (0775) 767968

Client
MAPLES . SON

Job Title
EXISTING OFFICE LAYOUT AT
23 NEW ROAD
SPALDING
LINCS.

Drawing Title
GENERAL LAYOUT DRAWING.

Scale 1:100

Date July 99 | Drawn by AL

Drg. No. 99/32/01 | Rev. A