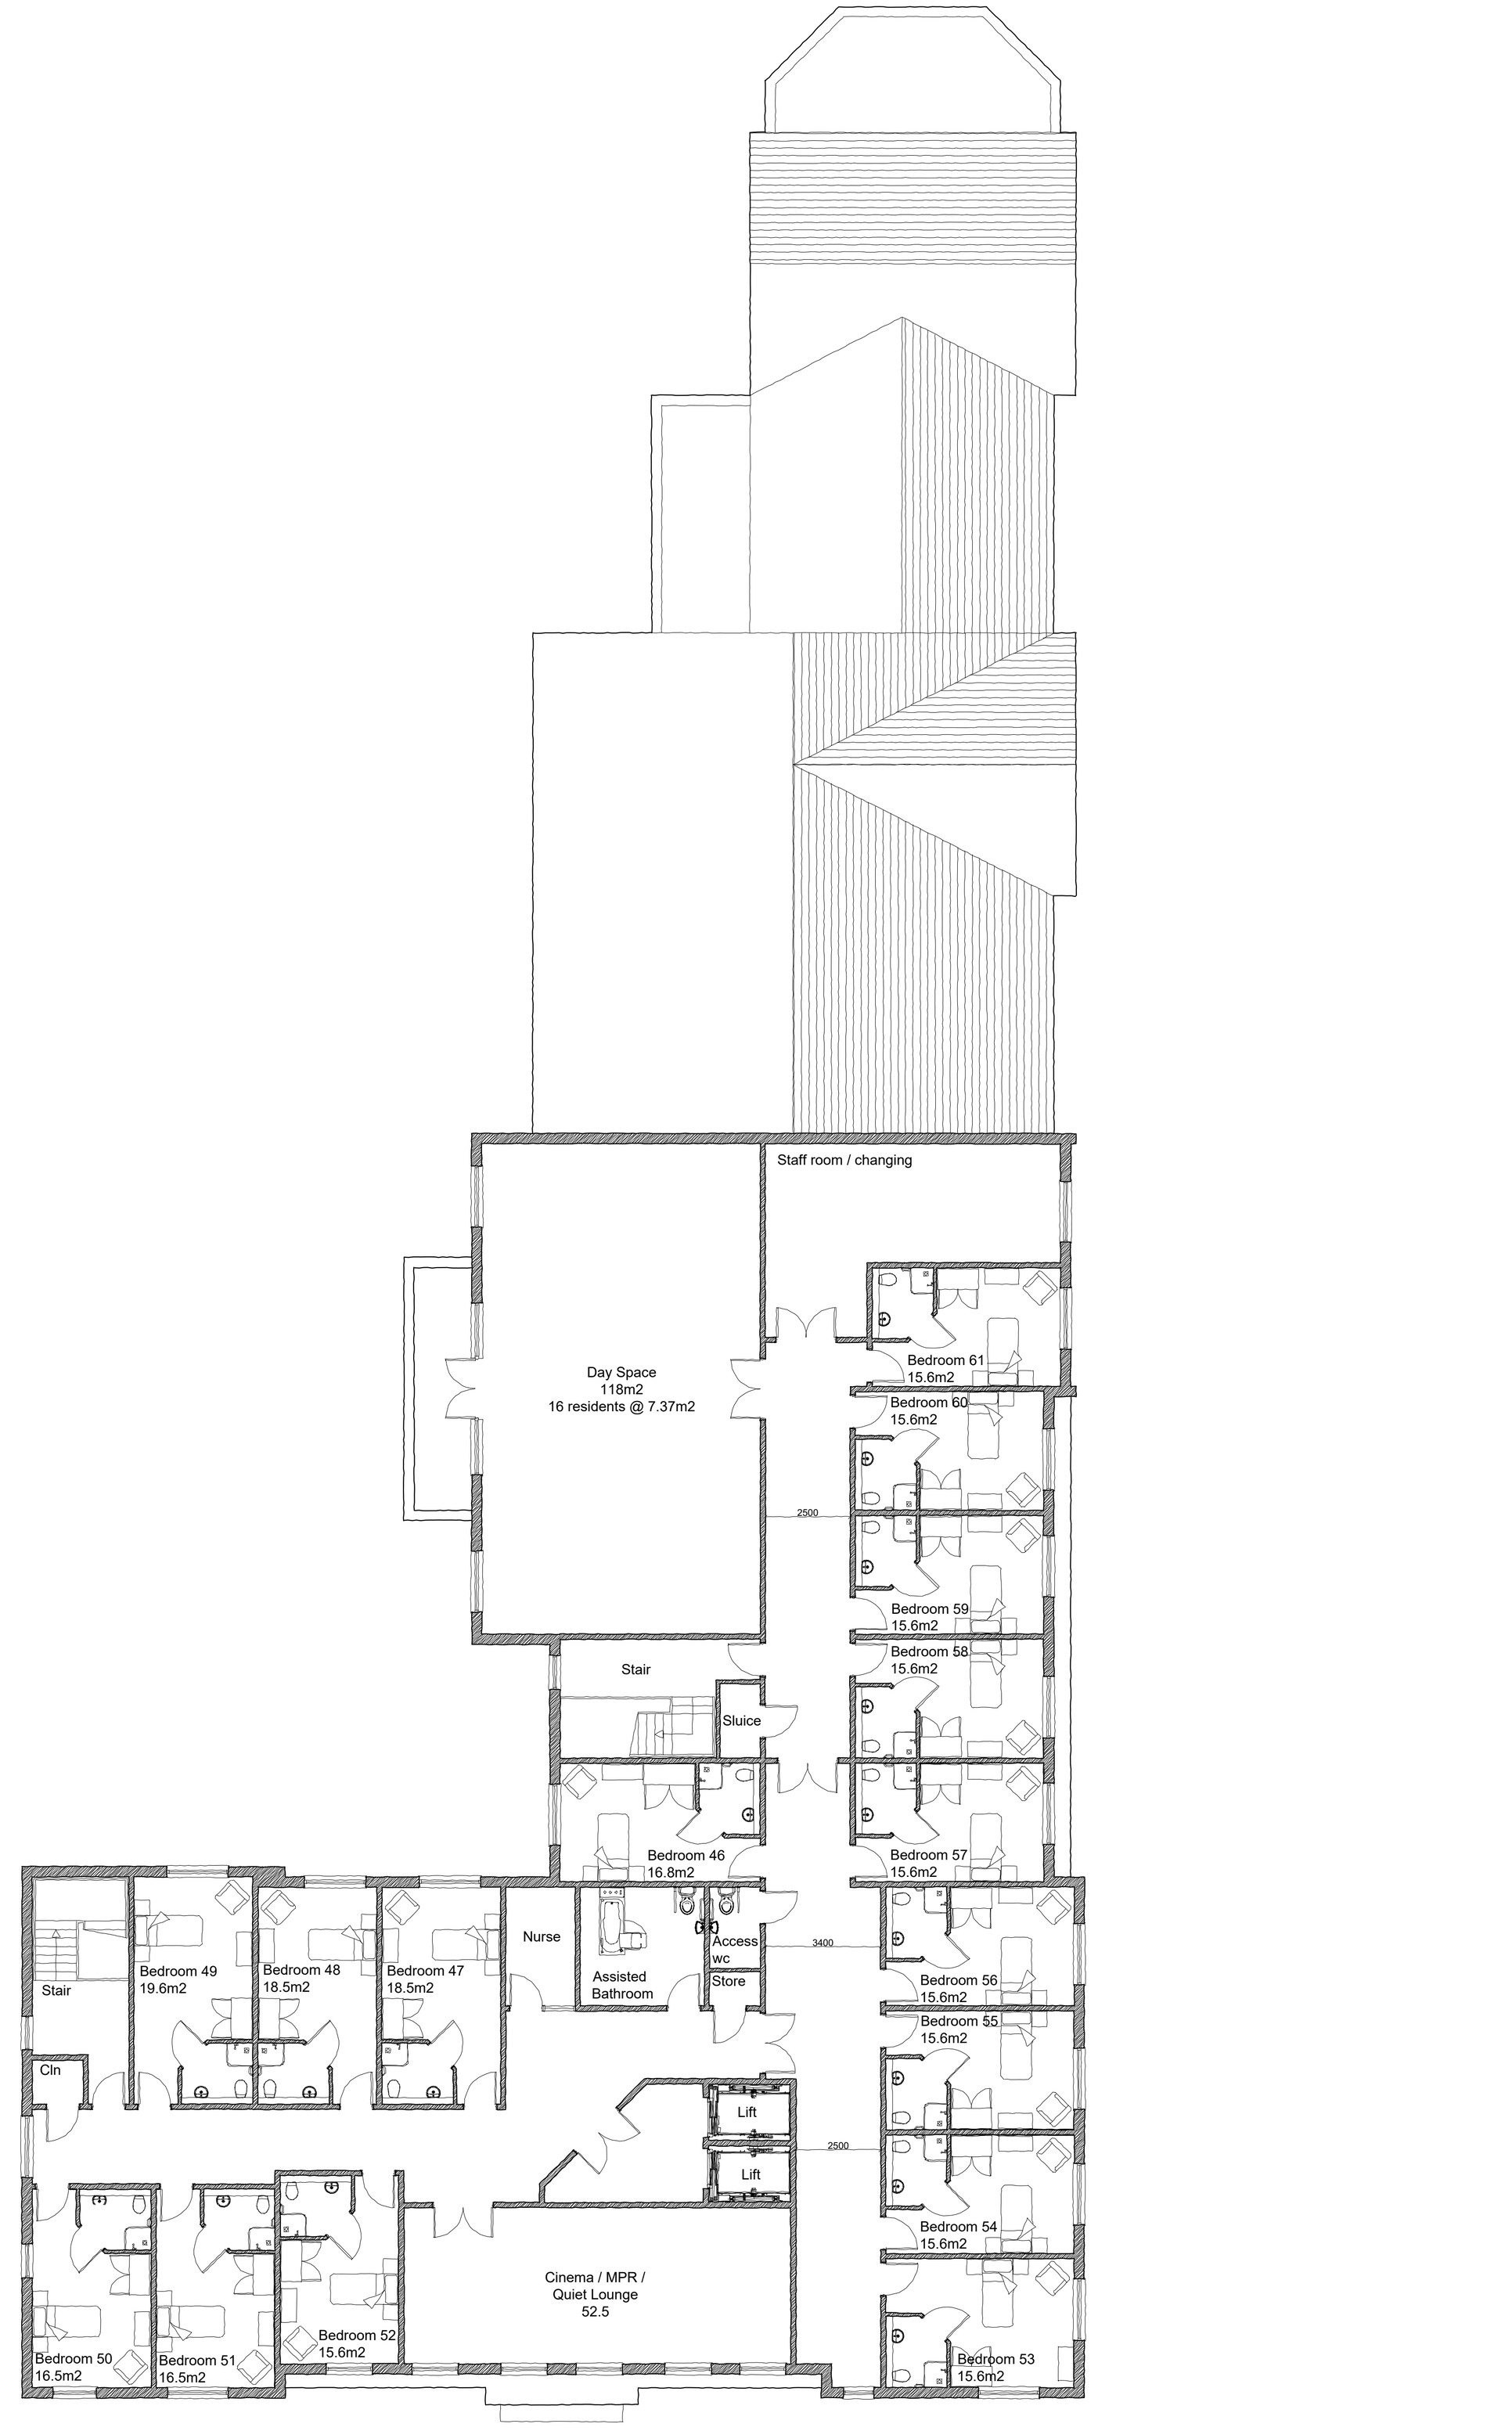


LineStyle Architecture

PLANNING

Client: Country Court Care Ltd

Project Title: Proposed care home at Goodfellows School, Spalding Common, Spalding

Drawing Title: Proposed 2nd Floor Layout

Scale 1:100 @ A1 Date 16.12.2015 Project No. 0074 Drawing No. (20)003 Rev A00

www.linestyle.co.uk / design@linestyle.co.uk

Alan House, Clumber Street, Nottingham NG1 3ED, tel +44 (0)115 870 9913

Do not scale from this drawing • dimensions and levels to be checked on site by the contractor. The title, copyright and confidential information in this document belongs to LineStyle Architecture. Copyright 2012. All rights reserved. You may not reproduce this document or disclose it to others without the written consent of LineStyle Architecture