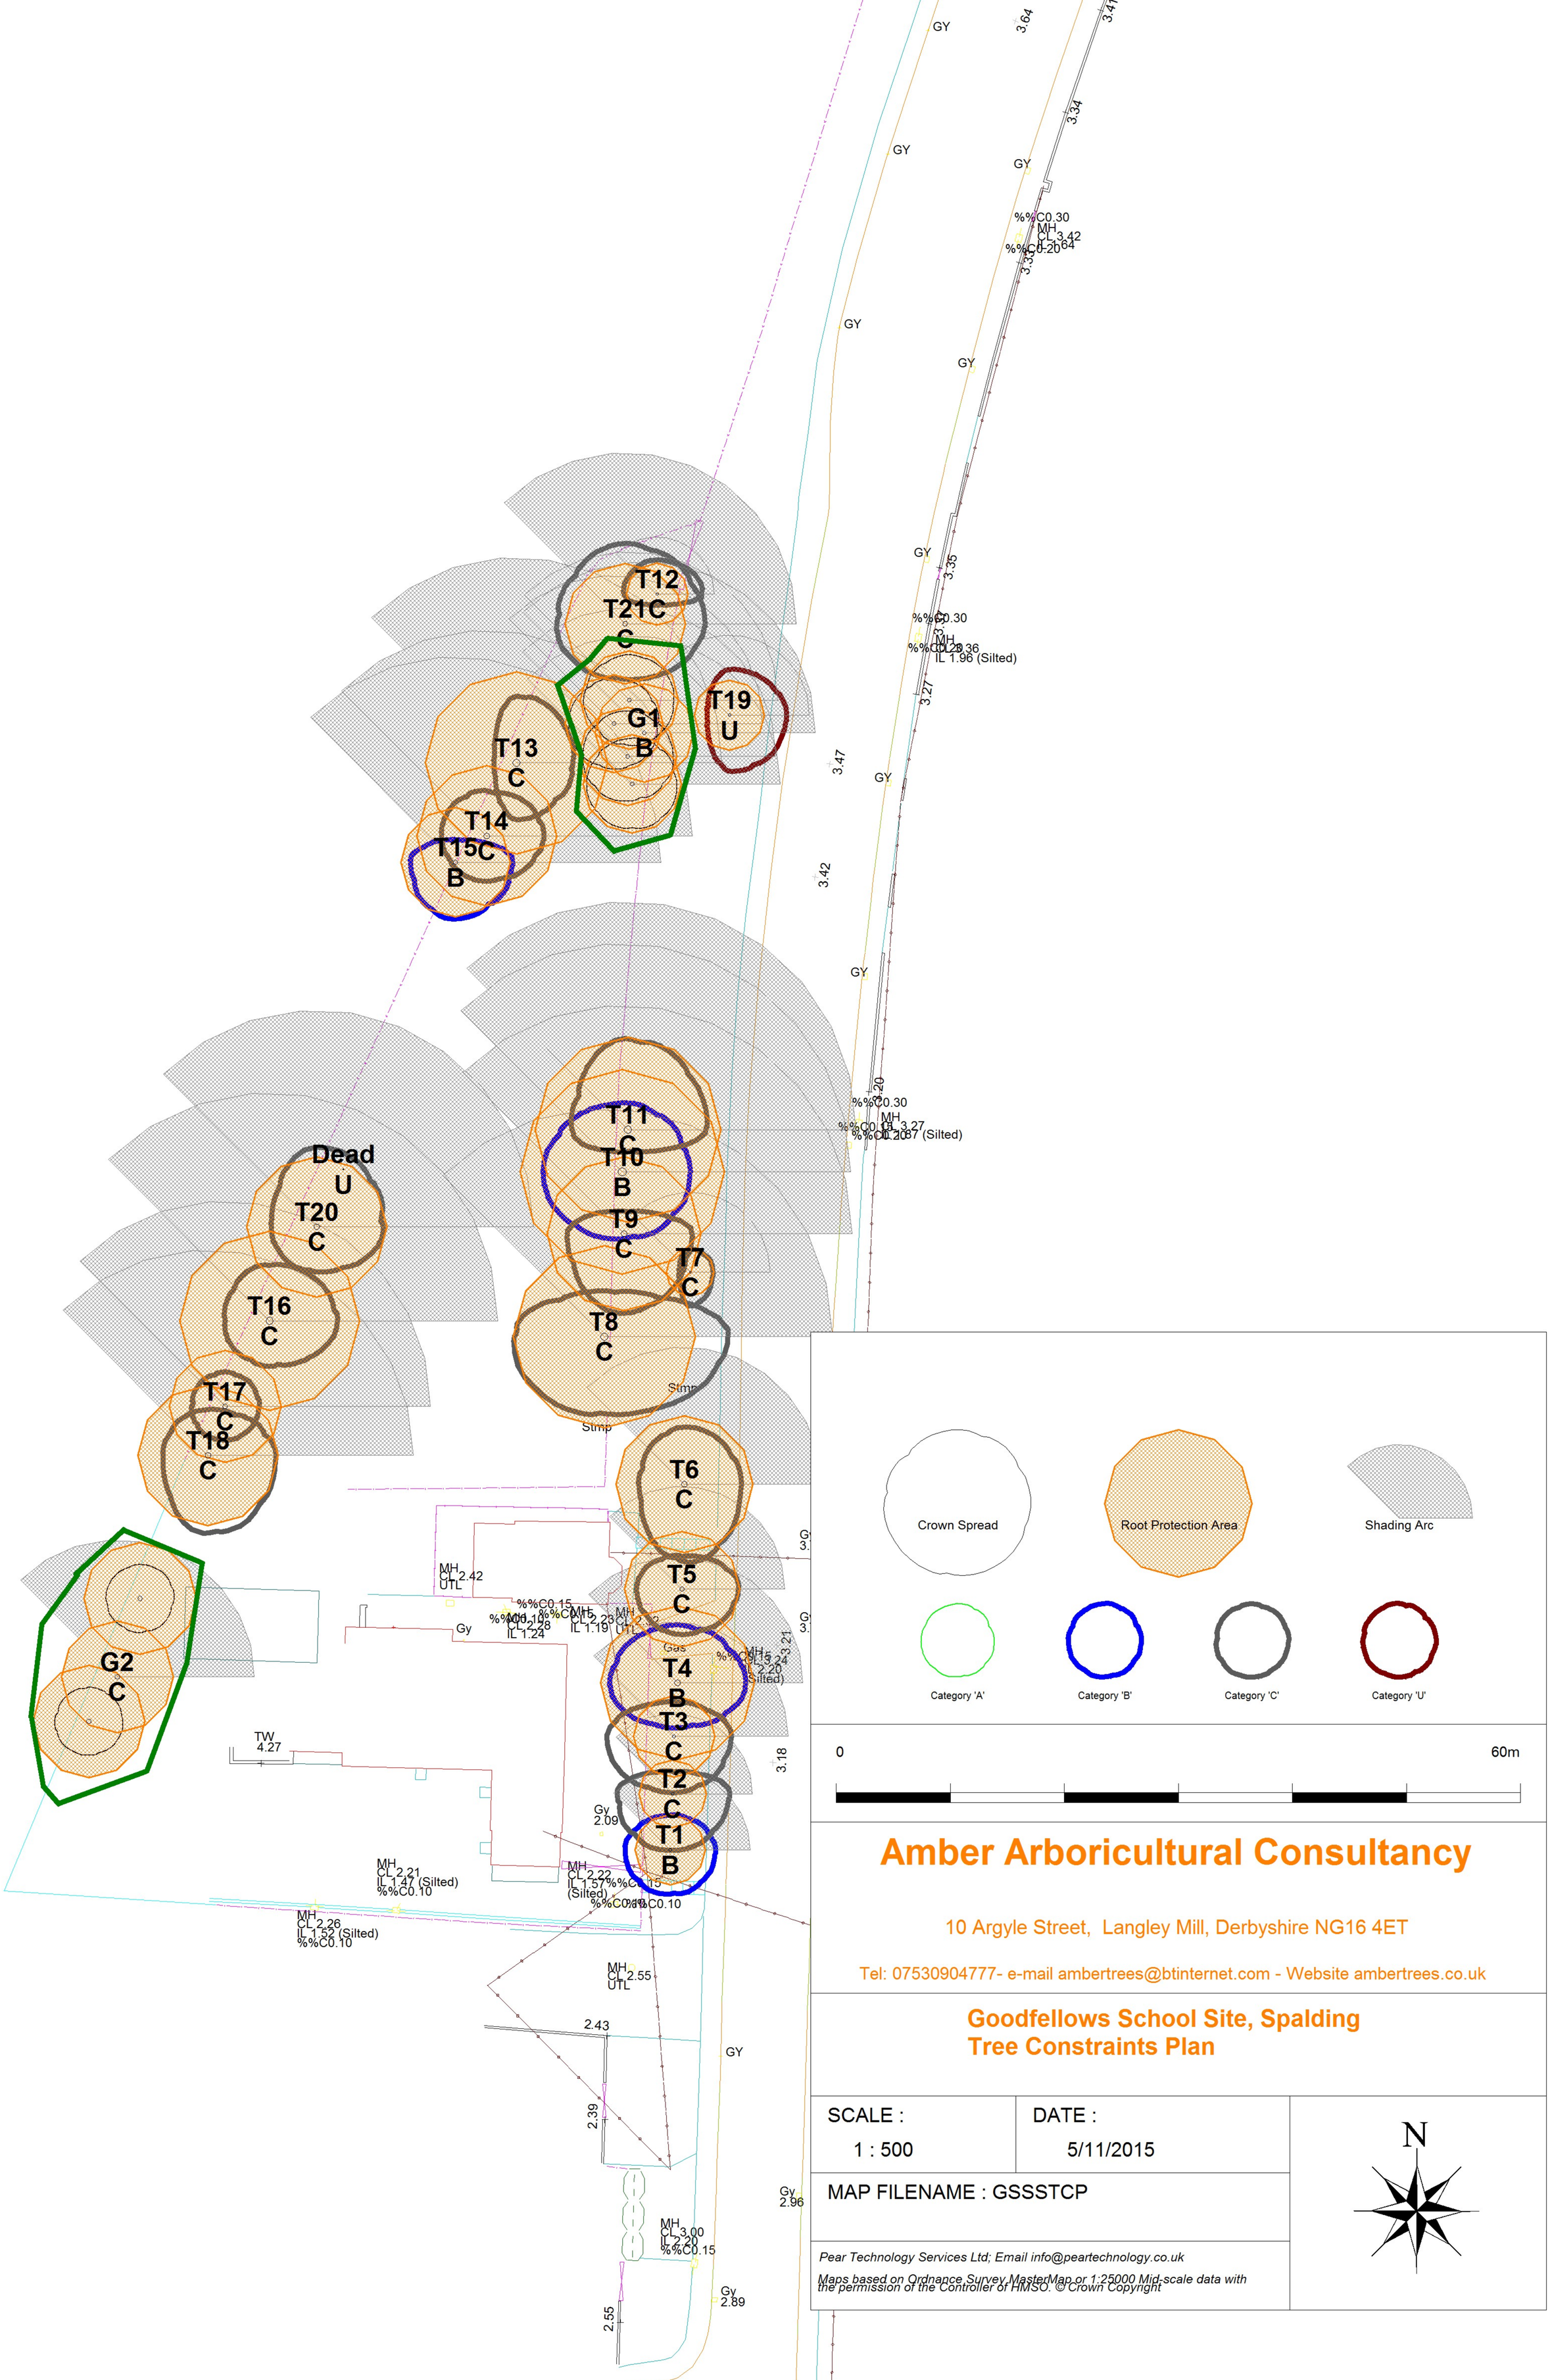


Amber Arboricultural Consultancy

10 Argyle Street, Langley Mill, Derbyshire NG16 4ET

Tel: 07530904777- e-mail ambertrees@btinternet.com - Website ambertrees.co.uk

Goodfellows School Site, Spalding
Tree Constraints Plan

SCALE :	DATE :
1 : 500	5/11/2015

MAP FILENAME : GSSSTCP

Pear Technology Services Ltd; Email info@peartechnology.co.uk

Maps based on Ordnance Survey MasterMap or 1:25000 Mid-scale data with the permission of the Controller of HMSO. © Crown Copyright

N