




EAST

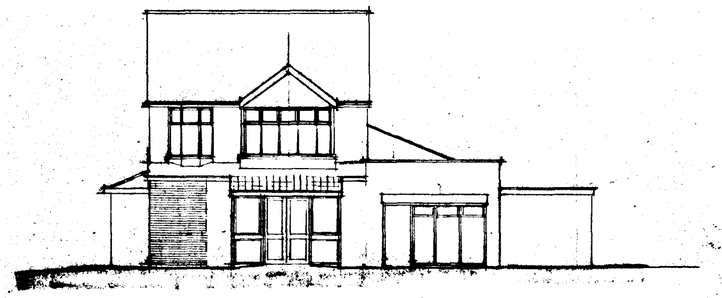

NORTH

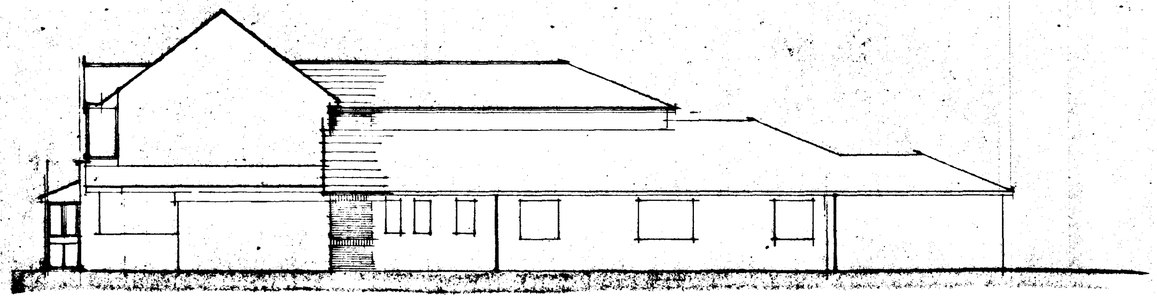

SOUTH

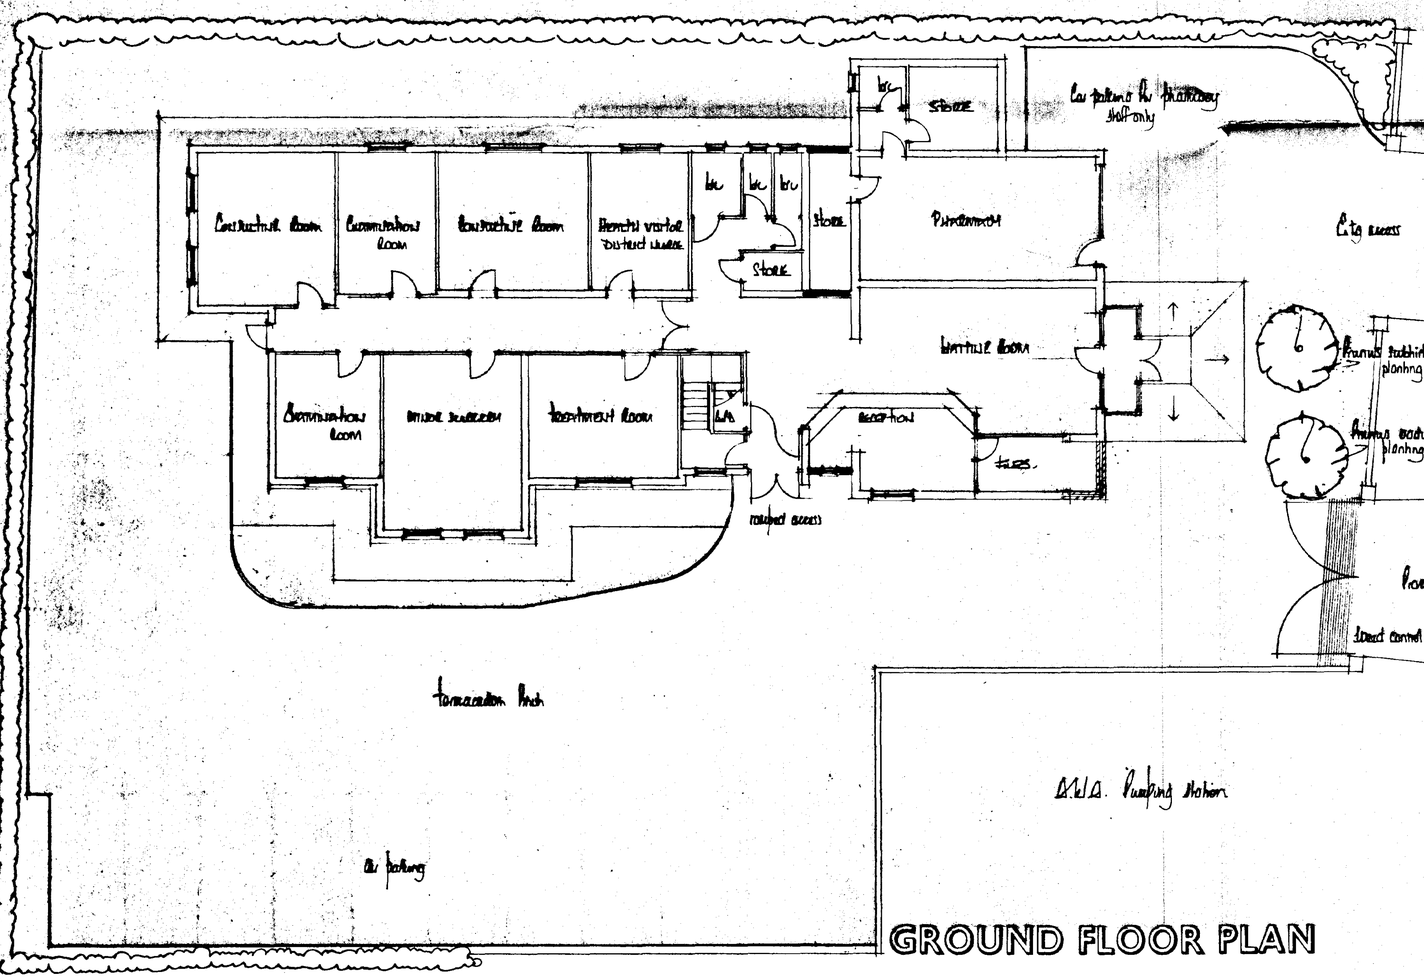
Store
Lecture Room
Store
Store
Store
Lecture Room
Lecture Room
Lecture Room