


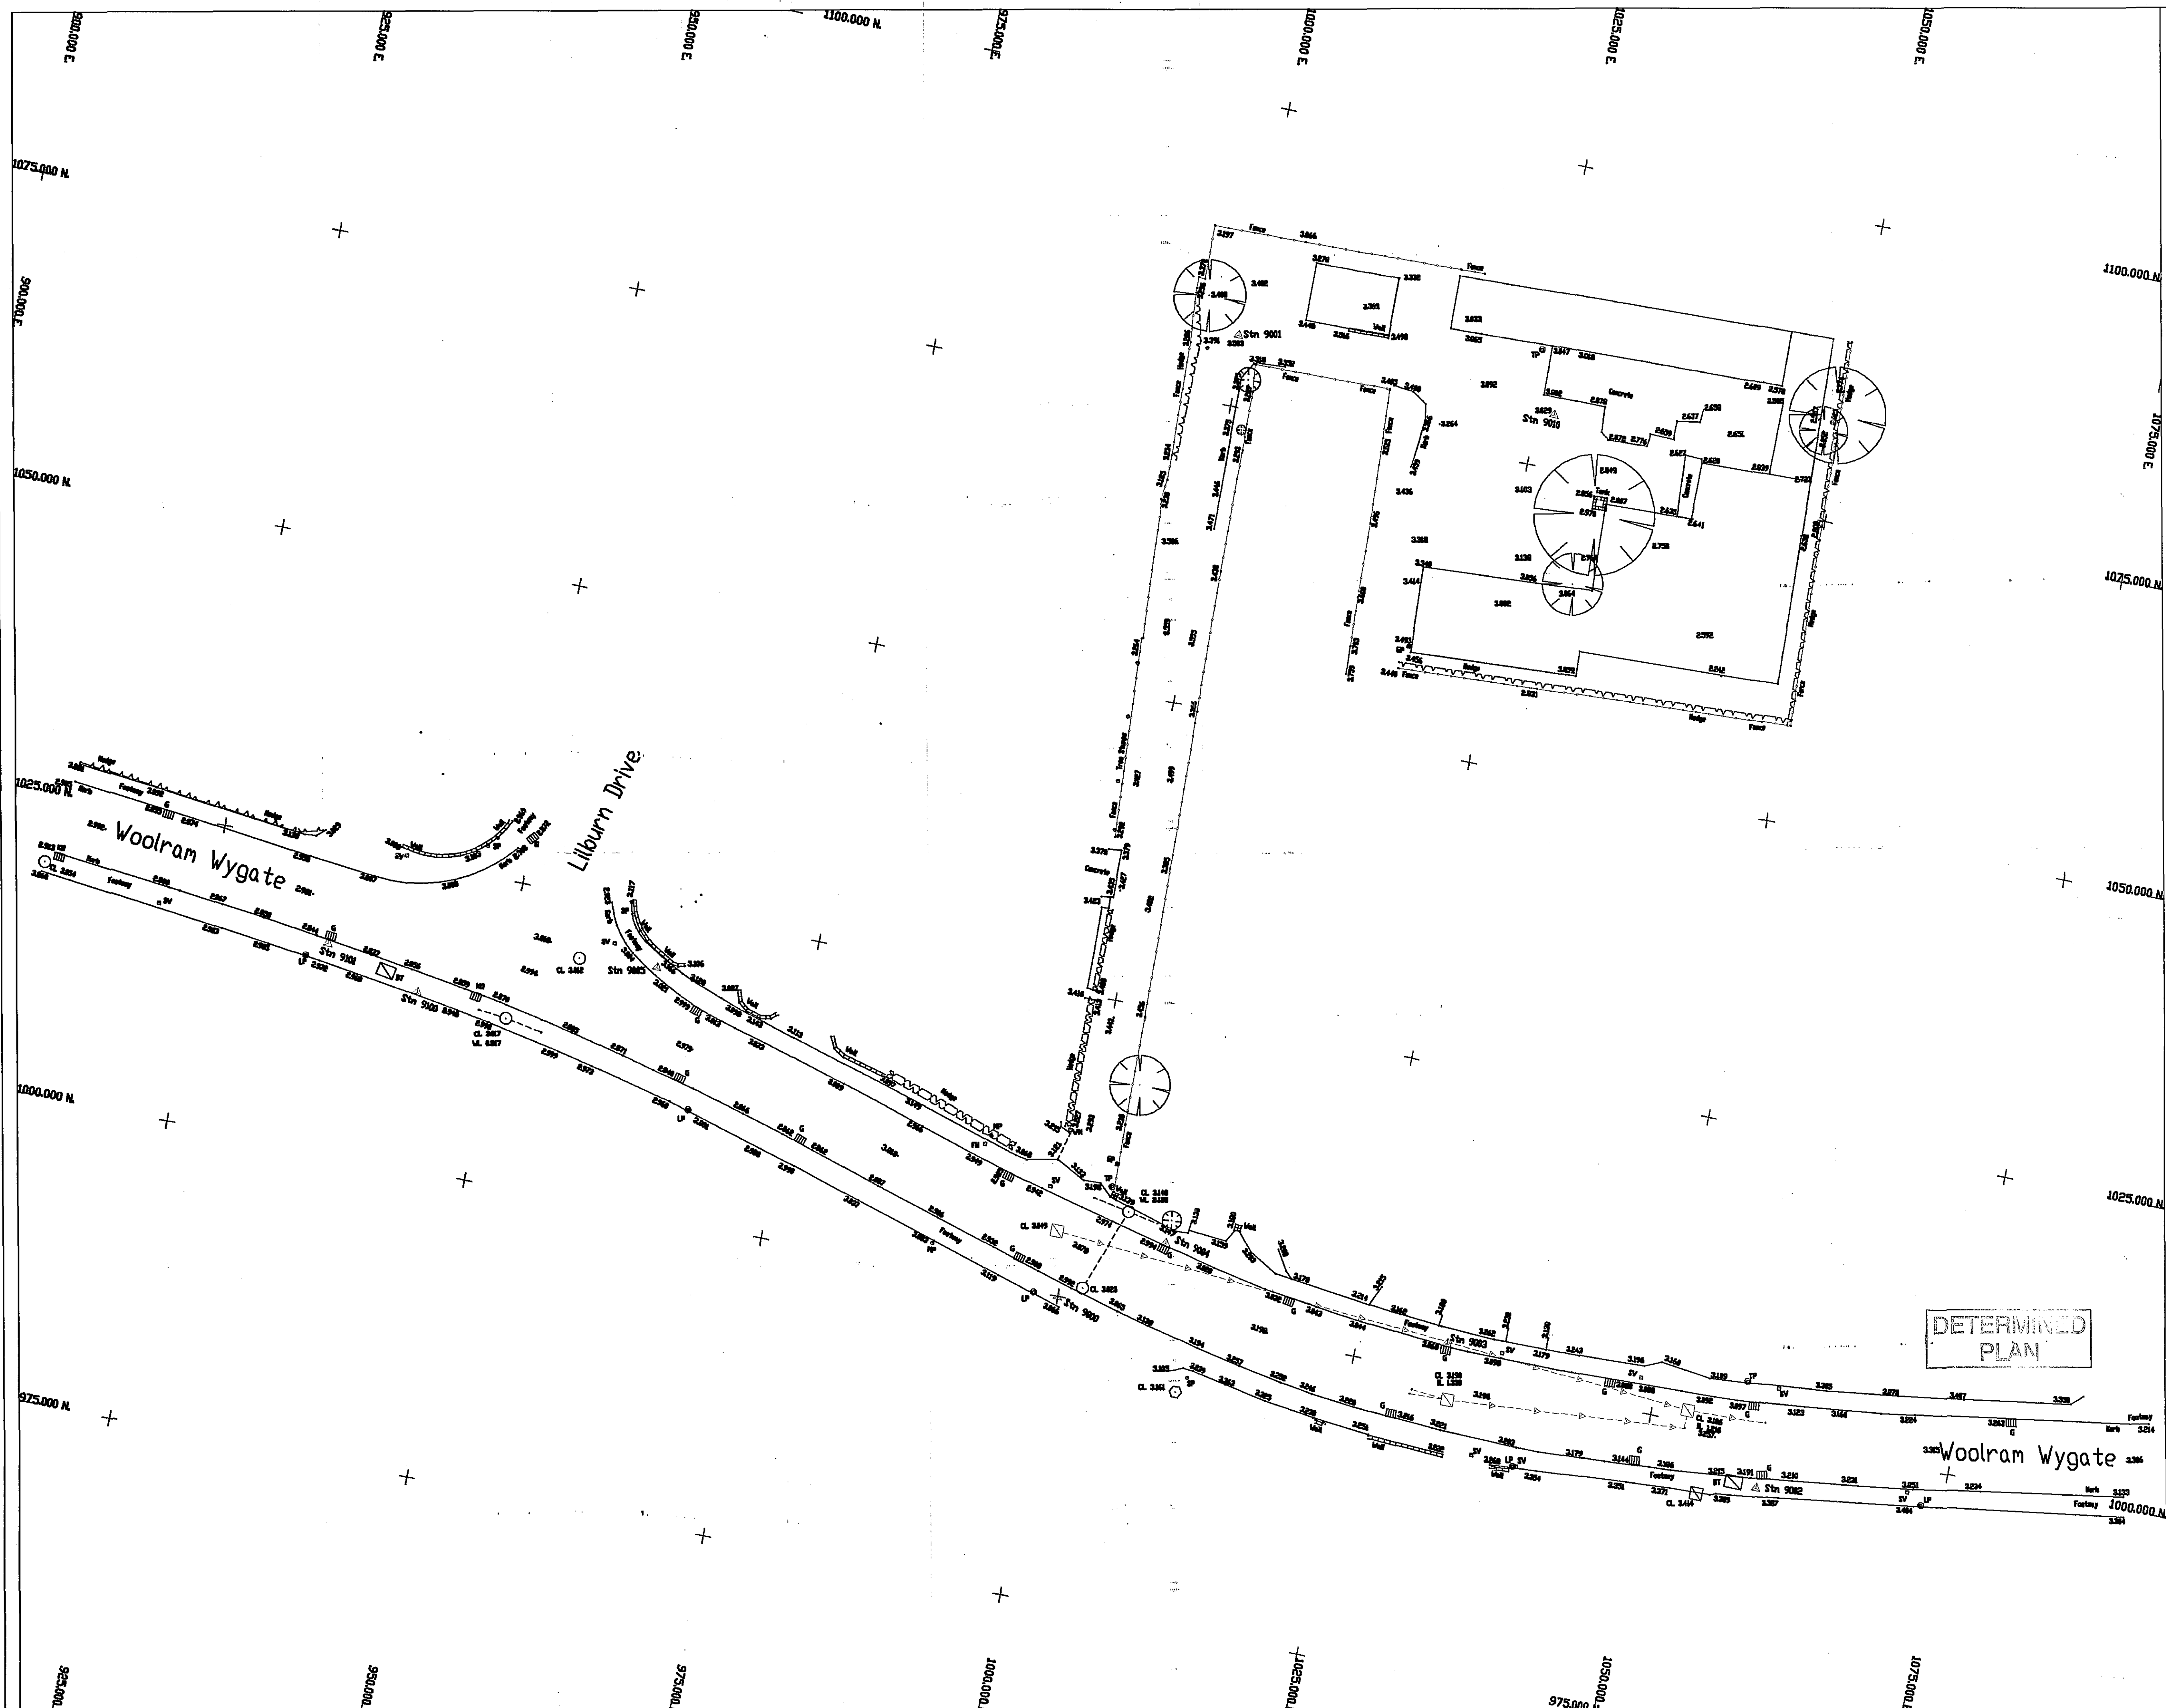

KEY

- FENCE
- FENCE
- UNDERGROUND ELECTRIC
- BANK EDGE
- STORM LINE
- FUEL LINE
- TELECOM LINE
- GAS LINE
- KERB
- WALL
- CABLE TV
- WATER MAIN
- OP GATE POST
- POST
- B BOLLARD
- B BOLLARD POST
- G GALLY
- NO RISE OUTLET
- SV STOP VALVE
- WH WATER METER
- FH FIRE HYDRANT
- HP FIREPOST
- GA GAS VALVE
- CL ELECTRIC BOX
- EP ELECTRIC POLE
- TP TELEPHONE POLE
- BT BRUSH TELEPHONE BOX
- LP LAMP POST
- TREE
- GATE
- WATER SYMBOL
- SURVEY STATION
- TIN

NOTES:

- Survey plotted to assumed local metric grid
- All levels related to OSN, 452M

Initial Survey Date: 14 DEC 2003 Initials: DJS

Ref	Eastings	Northings	Height
9008	1000.000	1000.000	3.898
9001	999.549	1000.830	3.893
9002	1000.441	999.857	3.888
9003	1000.437	1000.300	3.183
9004	1007.911	1006.119	3.096
9005	998.258	1008.361	3.146
9010	1024.402	1079.457	3.829
9000	913.286	1014.520	2.754
9101	938.225	1017.000	2.949

Rev	Amendments	Date

Rev	Amendments	Date

OGLESBY & LIND

**WOOLRAM WYGATE
SPALDING
LINCOLNSHIRE**

**Planning 3035
OGL SURVEY
03 JAN 2007
Ref: 0006/07**

Scale: 1 : 250	Date: 14 DEC 2003
Drawing No: AS1391/1	
CAD Title: DIALSPWVI	Est Title: DWG13911
Drawn By: D.J.SMITH	Checked By:

**AXIS SURVEYS LTD.
CHARTERED LAND SURVEYORS**

10 SYCAMORE DRIVE
LOUTH
LINCOLNSHIRE
LN11 8RT
TEL: (01507) 606397
FAX: (01507) 354050