


Contractor to check all Dimensions on site prior to ordering materials / commencing work.Do Not Scale from this Drawing - If in doubt then please ask

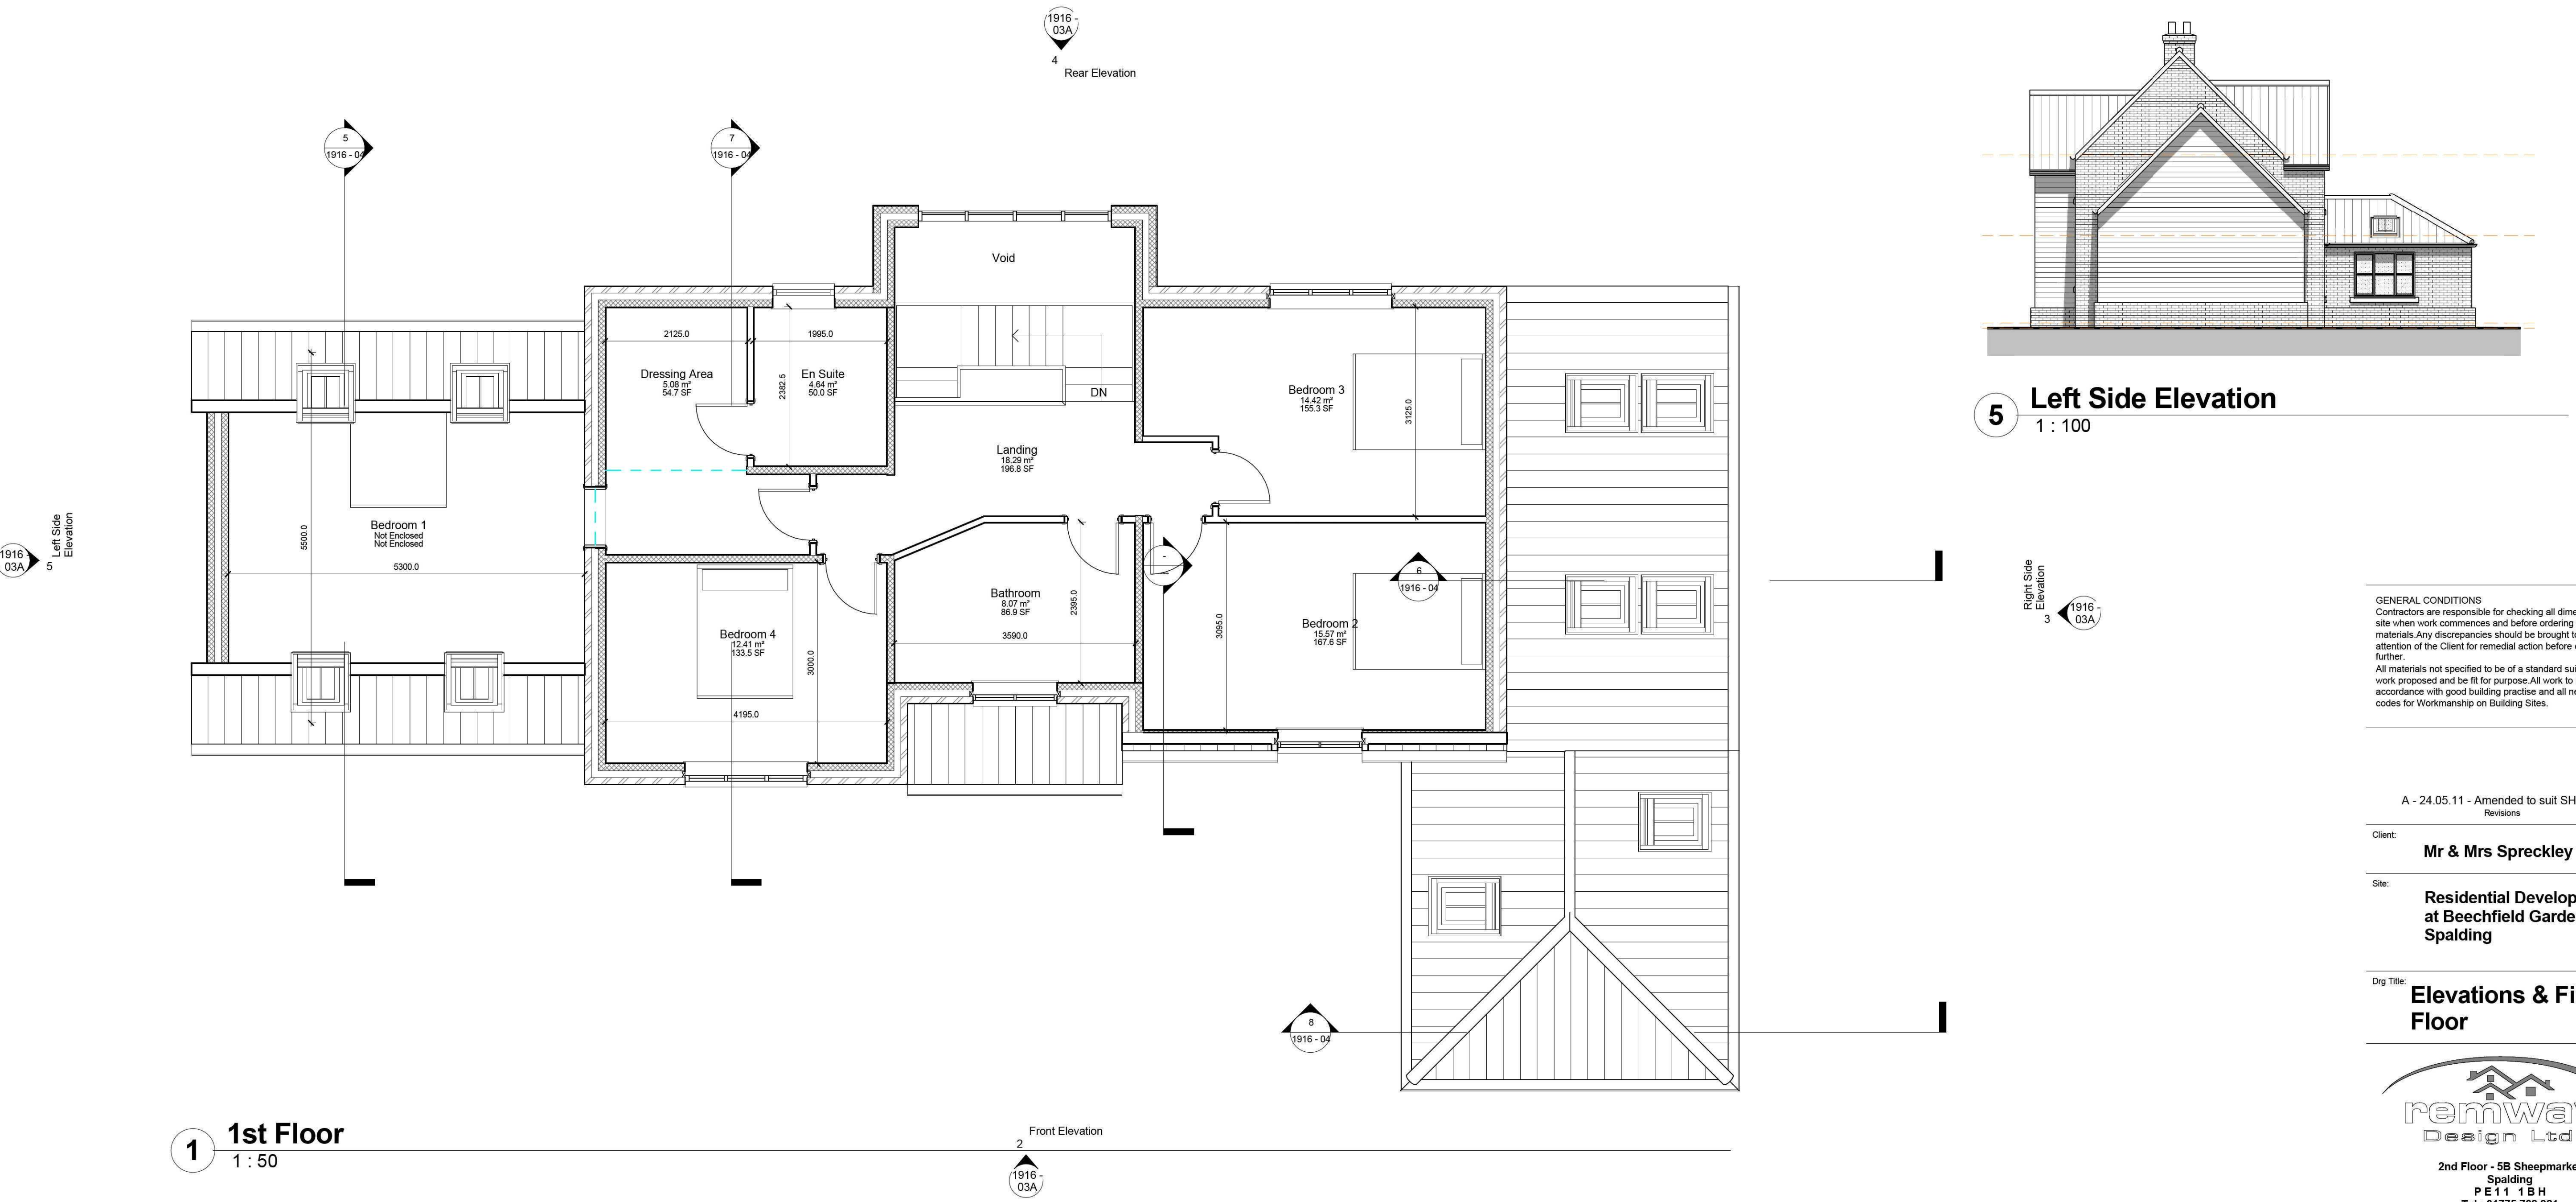

GENERAL CONDITIONS
Contractors are responsible for checking all dimensions on site when work commences and before ordering any materials. Any discrepancies should be brought to the attention of the Client for remedial action before commencing further.
All materials not specified to be of a standard suitable for the work proposed and be fit for purpose. All work to be in accordance with good building practise and all necessary BS codes for Workmanship on Building Sites.

A - 24.05.11 - Amended to suit SHDC Revisions

Client: **Mr & Mrs Spreckley**

Site: **Residential Development at Beechfield Gardens, Spalding**

Drg Title: **Elevations & First Floor**



2nd Floor - 5B Sheepmarket
Spalding
P E 11 1 B H
Tel : 01775 768 921
e-mail: enquiries@remwaydesign.co.uk

Drg Size	Drawing Number	Date
a1	1916 - 03A	Feb11